




20211072

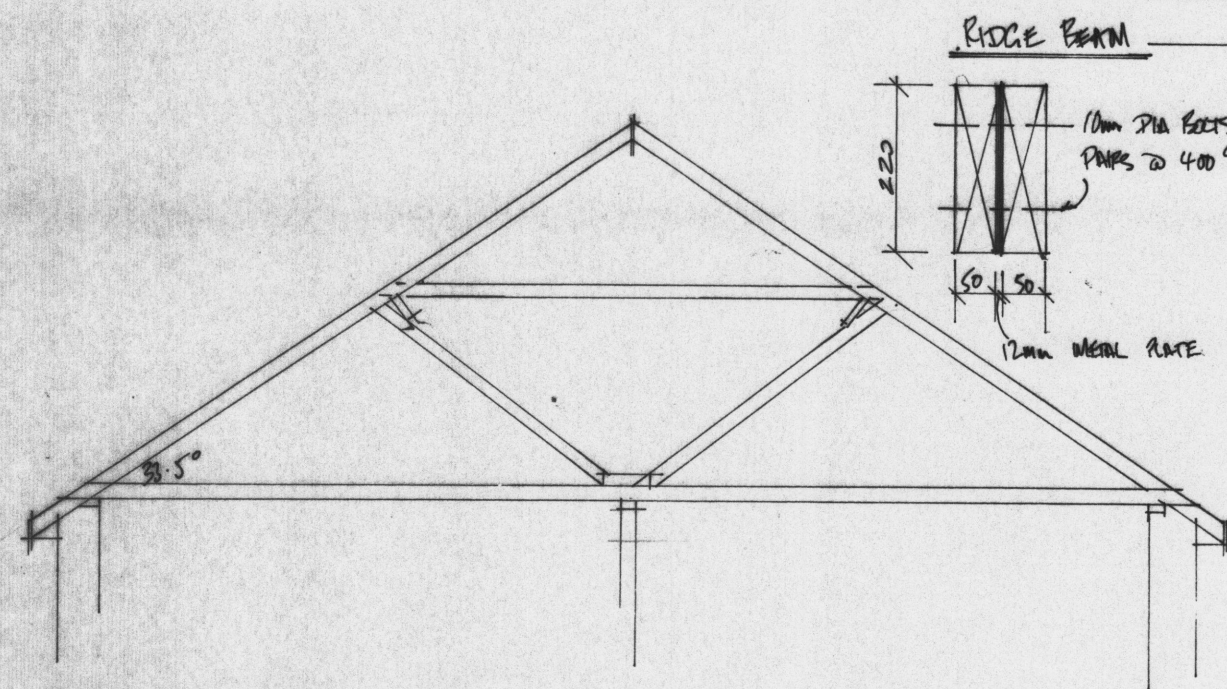


EXISTING ROOF SECTION

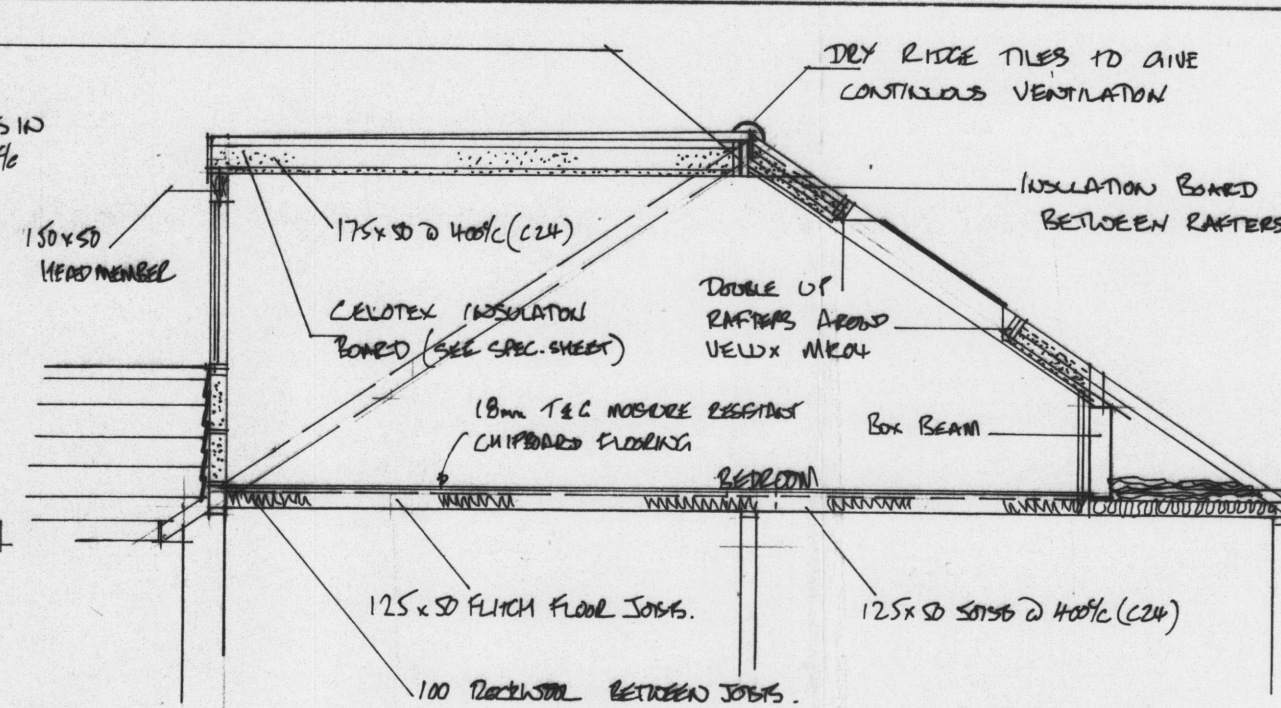


BEDROOM SECTION

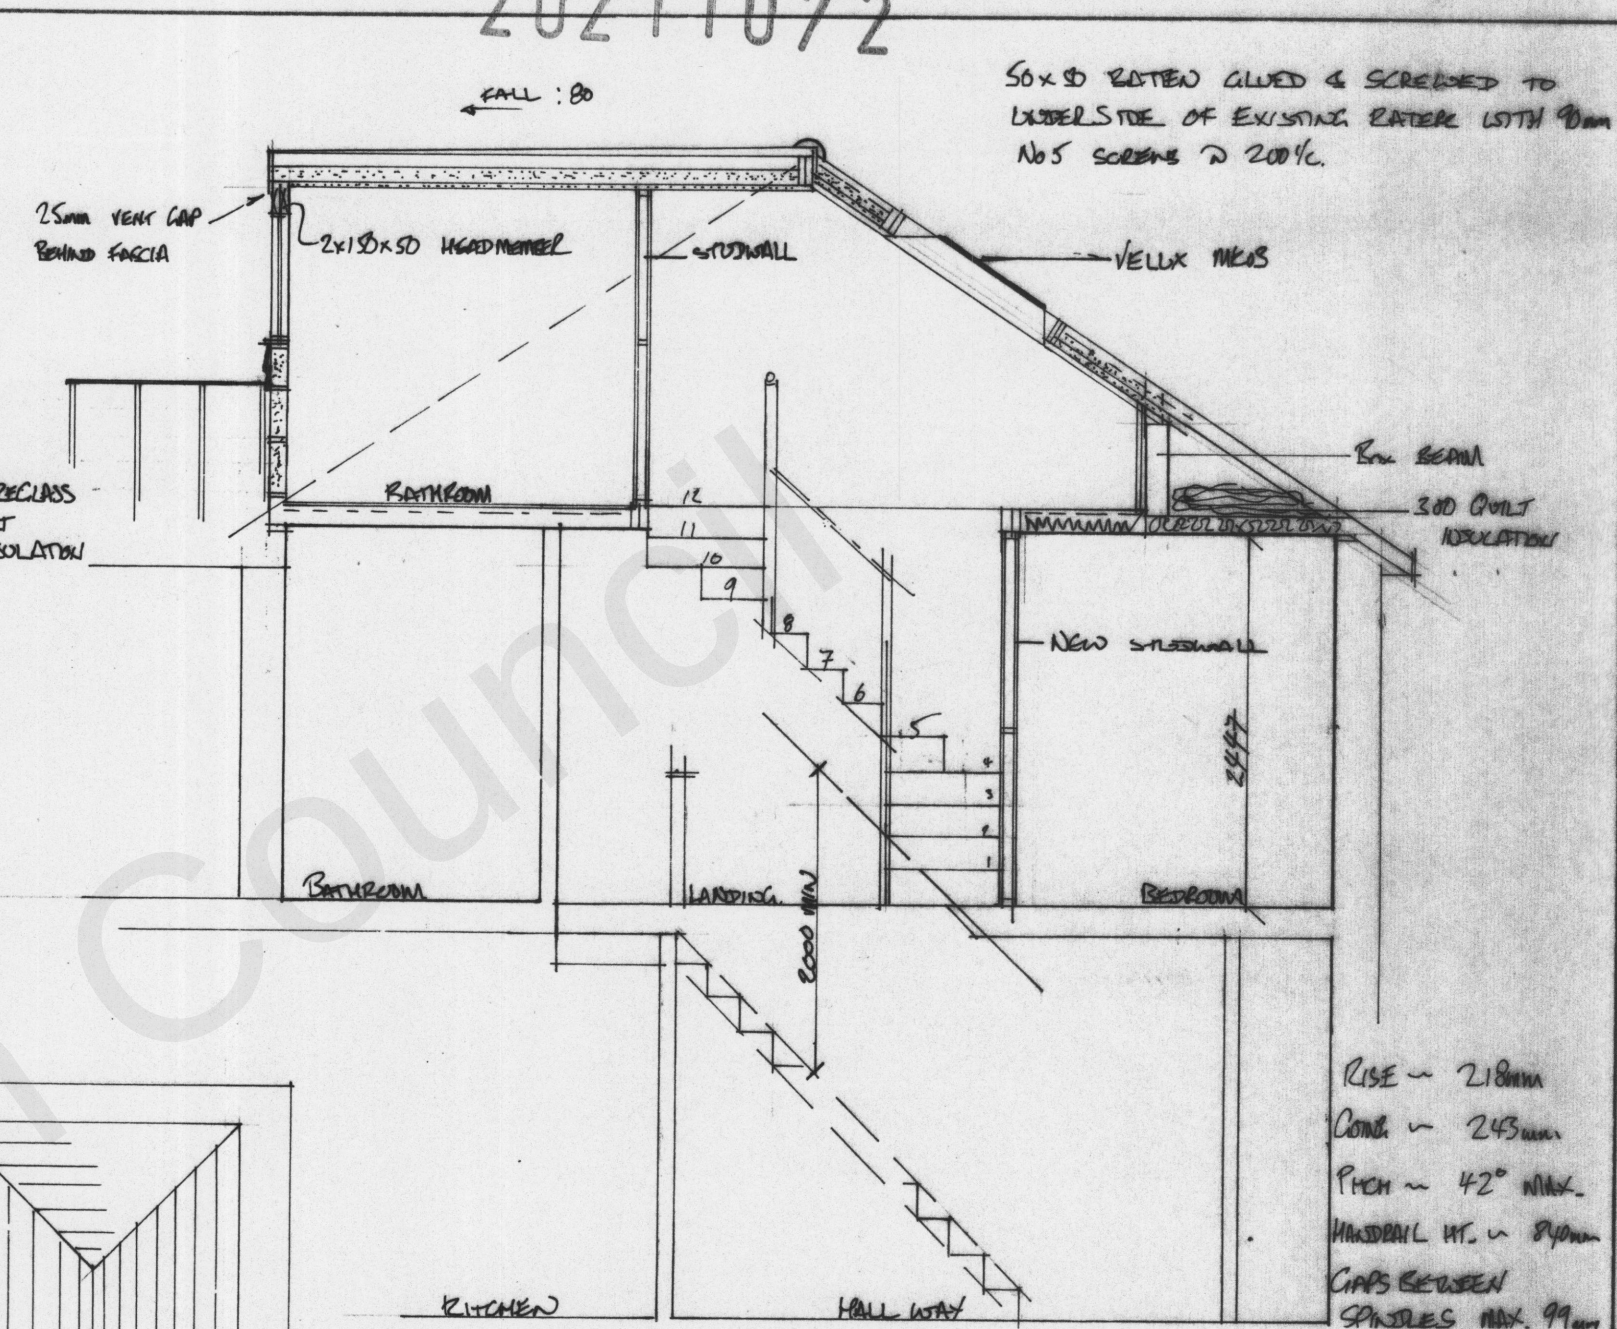


PROPOSED STAIRWELL SECTION

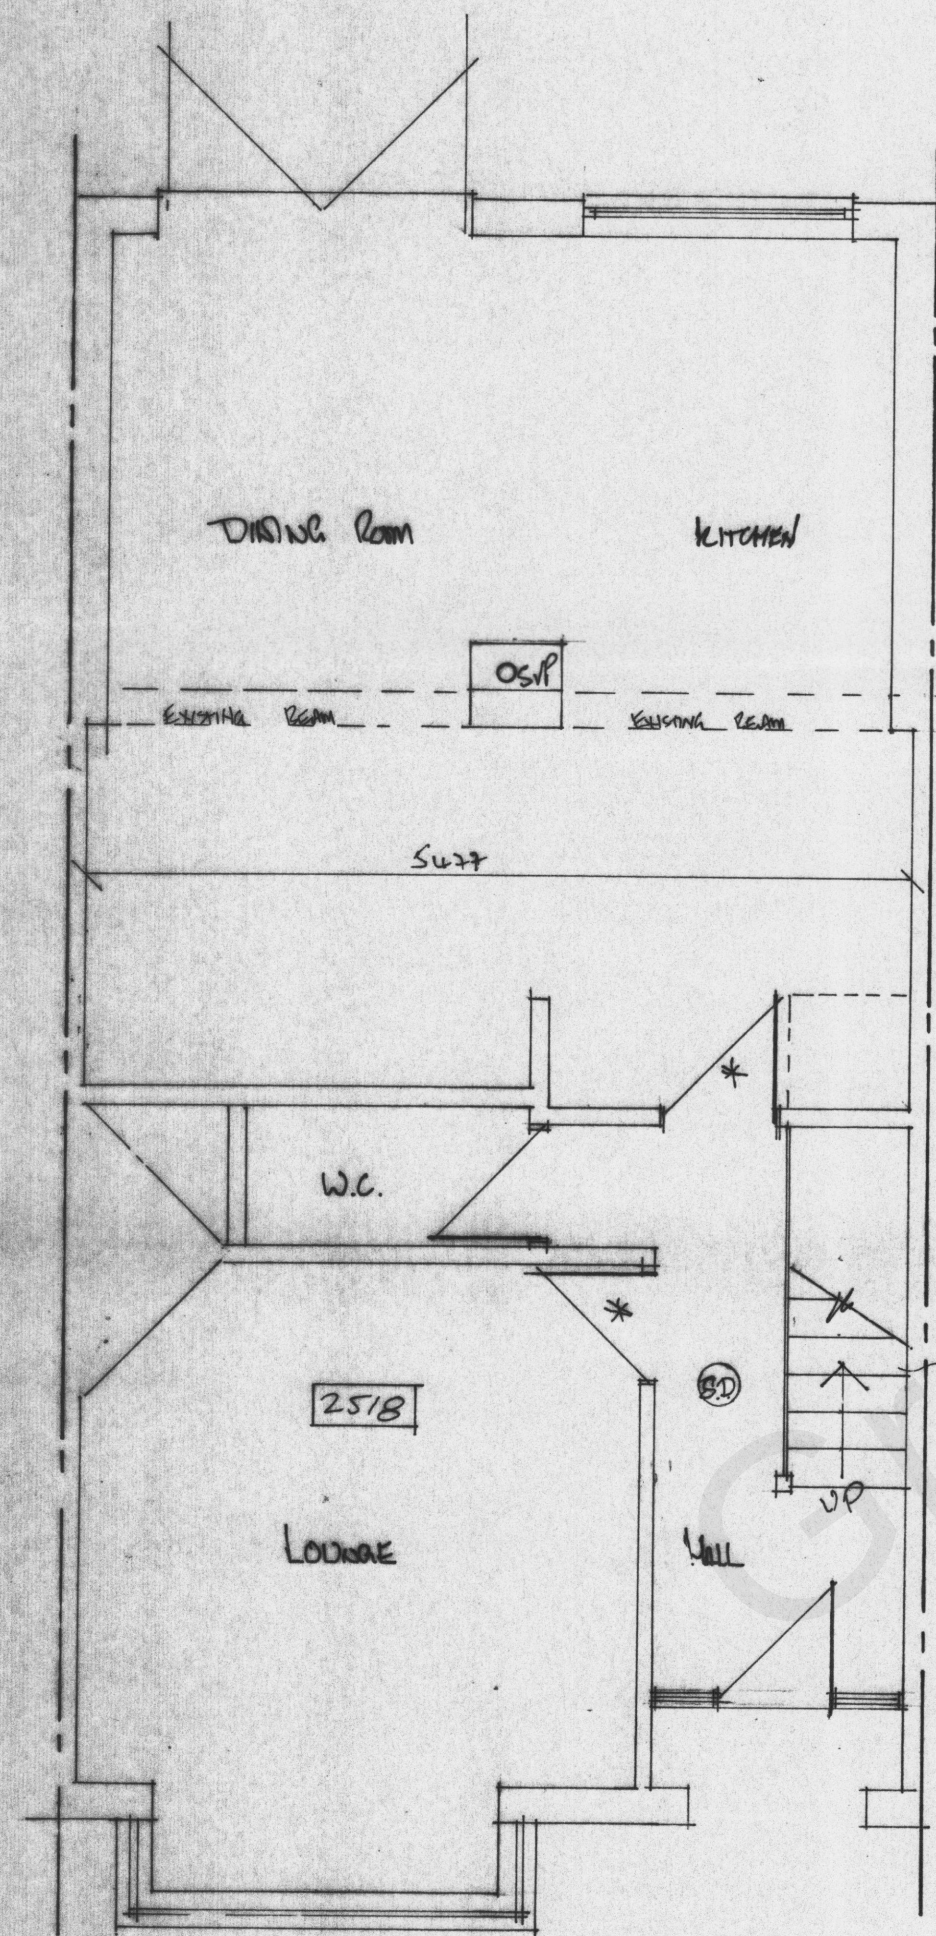


EXISTING GROUND FLOOR PLAN

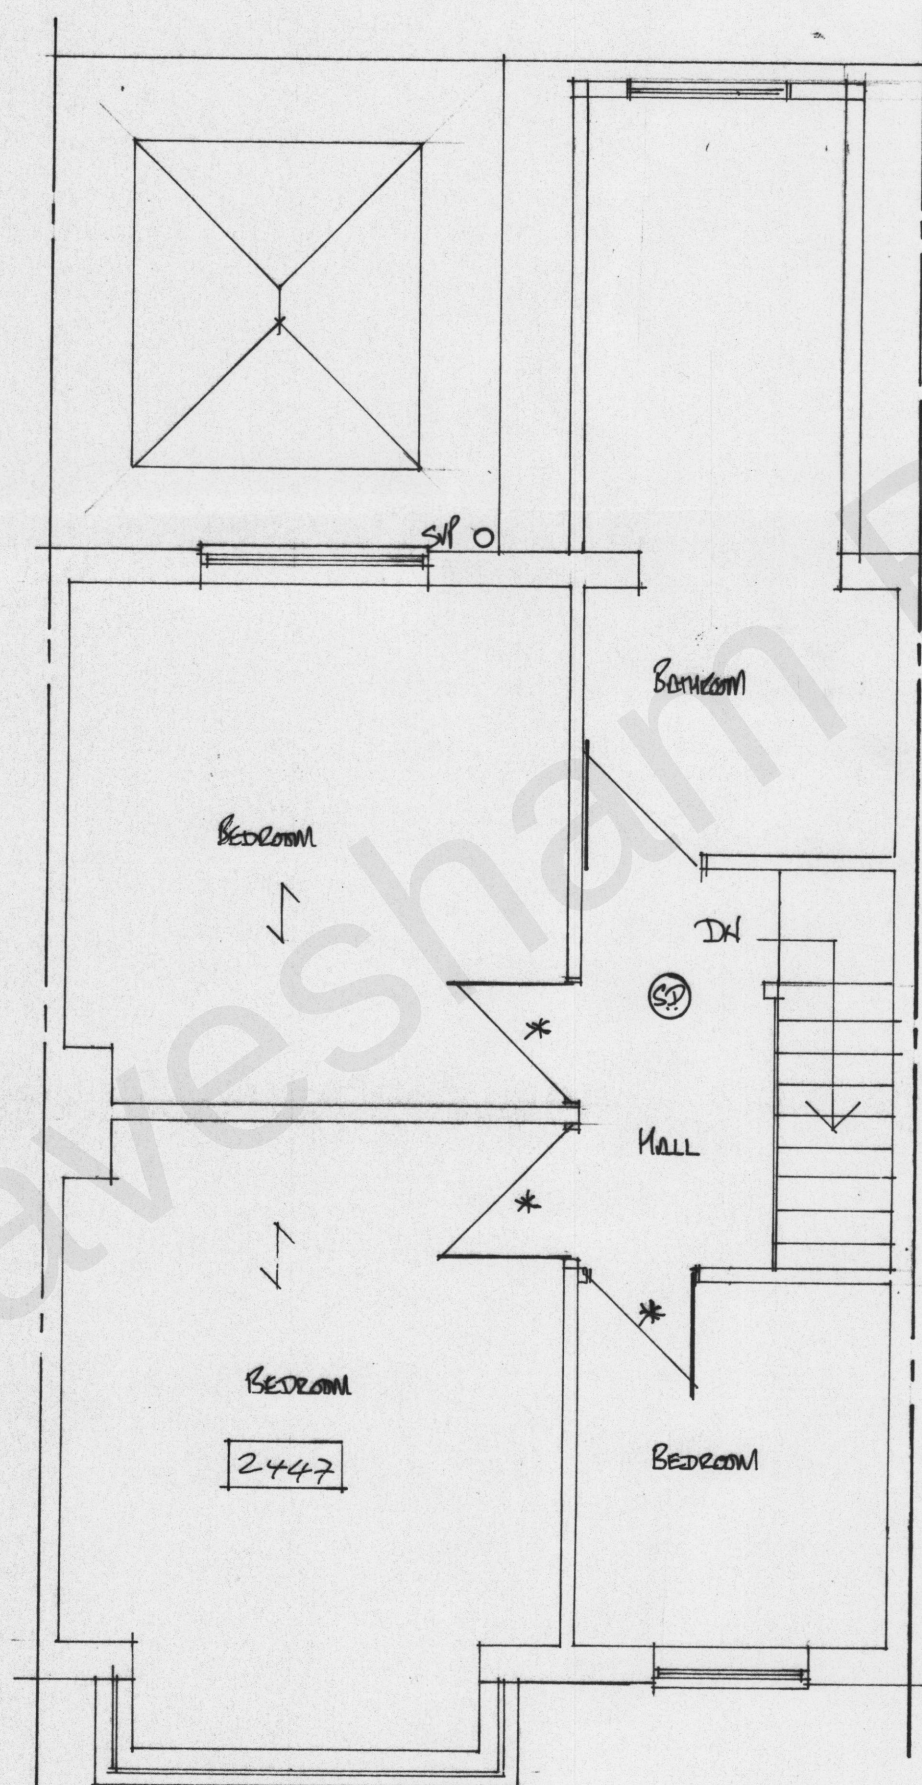

EXISTING FIRST FLOOR PLAN

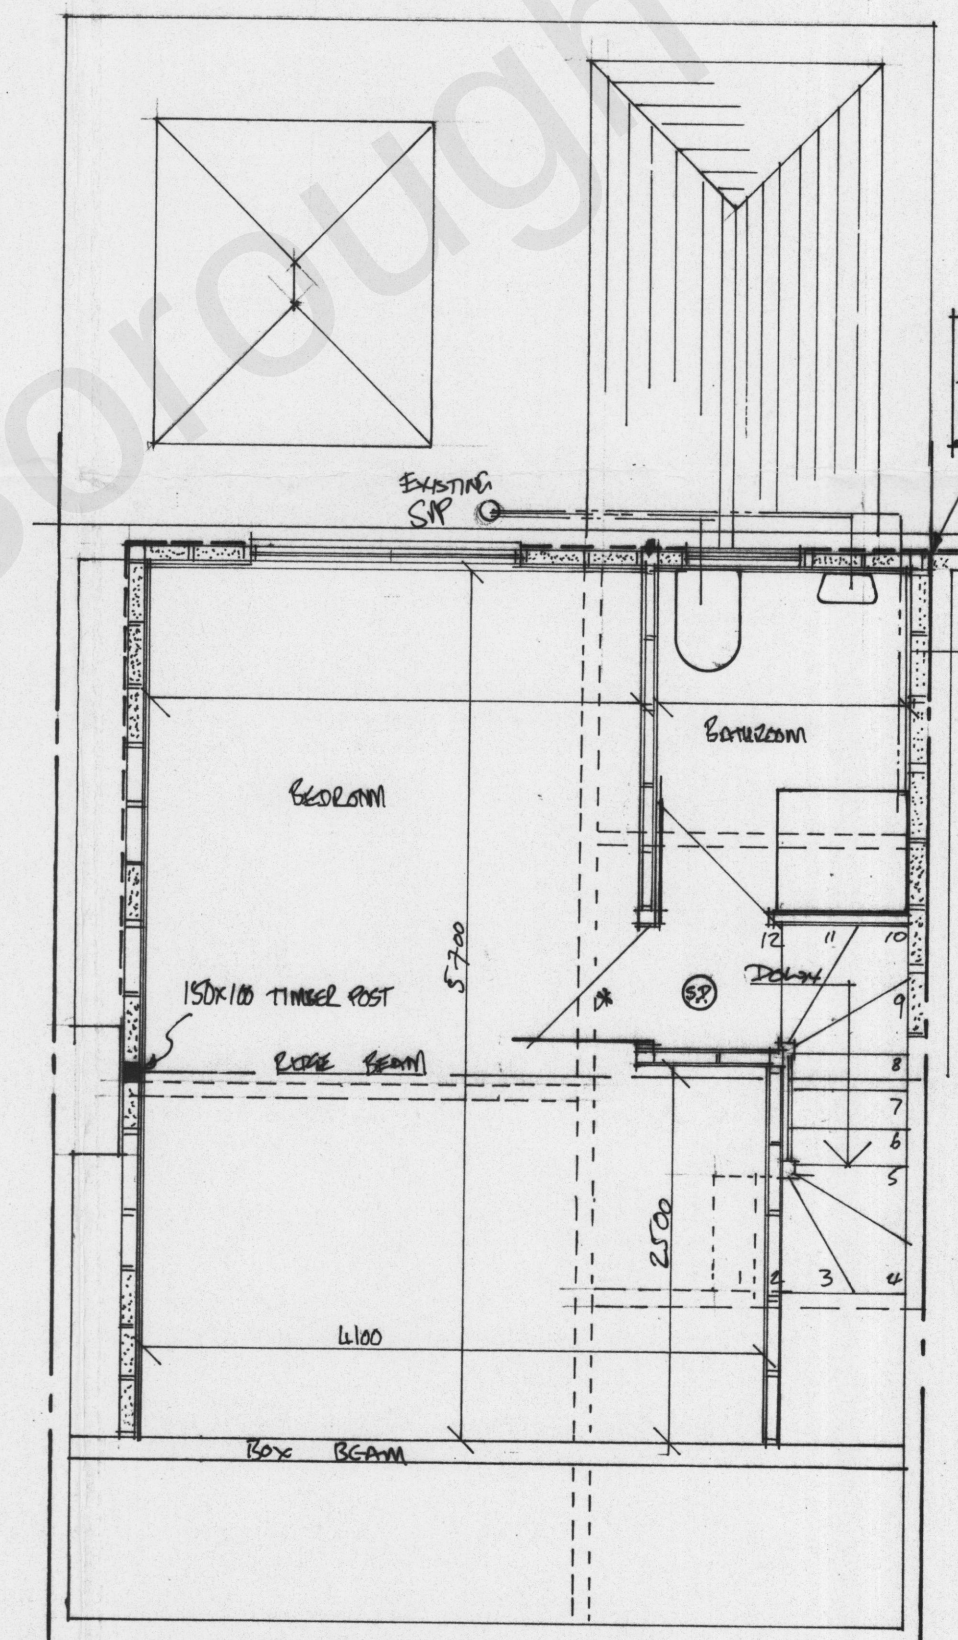

PROPOSED SECOND FLOOR PLAN

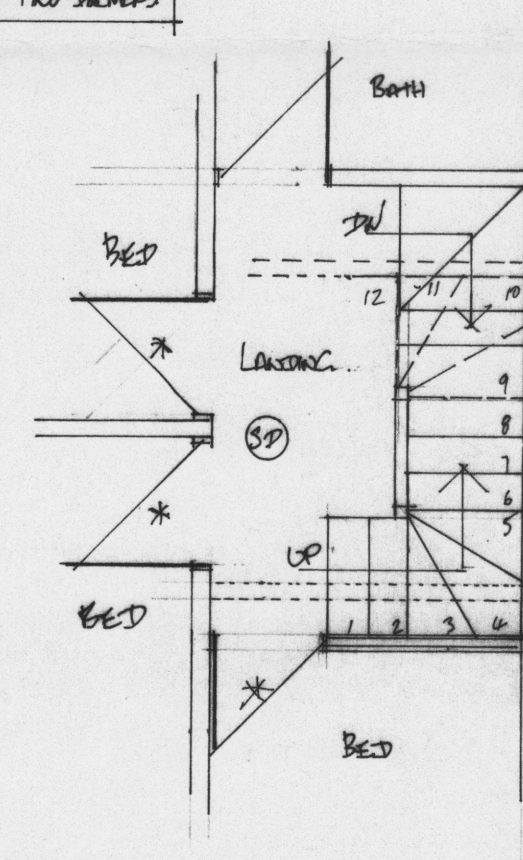


RECEIVED
- 1 SEP 2021

FIRST FLOOR STAIRCASE
LAYOUT

--- ~ FIRST FLOOR WALLS.

* ~ F100 FIRE DOORS TO ALL HABITABLE ROOMS
LEADING ONTO HALLWAY.

SD ~ SMOKE DETECTORS, HARD WIRED AND INTER
LOCKED. ONE AT EACH FLOOR LEVEL.

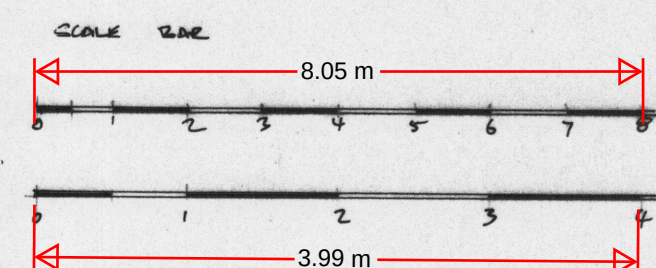

LOFT CONVERSION

MR T. DOLTER
97 FERISTE ROAD
CAMBRIDGE
DATE SAE

YSD Y10 29.6.21
DNR 21/05/08 01