

KEY



EXISTING WALLS



GLASS/LAWN AREA




HARDSTANDING/PATIO



RESIN BONDED DRIVEWAY



TO BE REMOVED

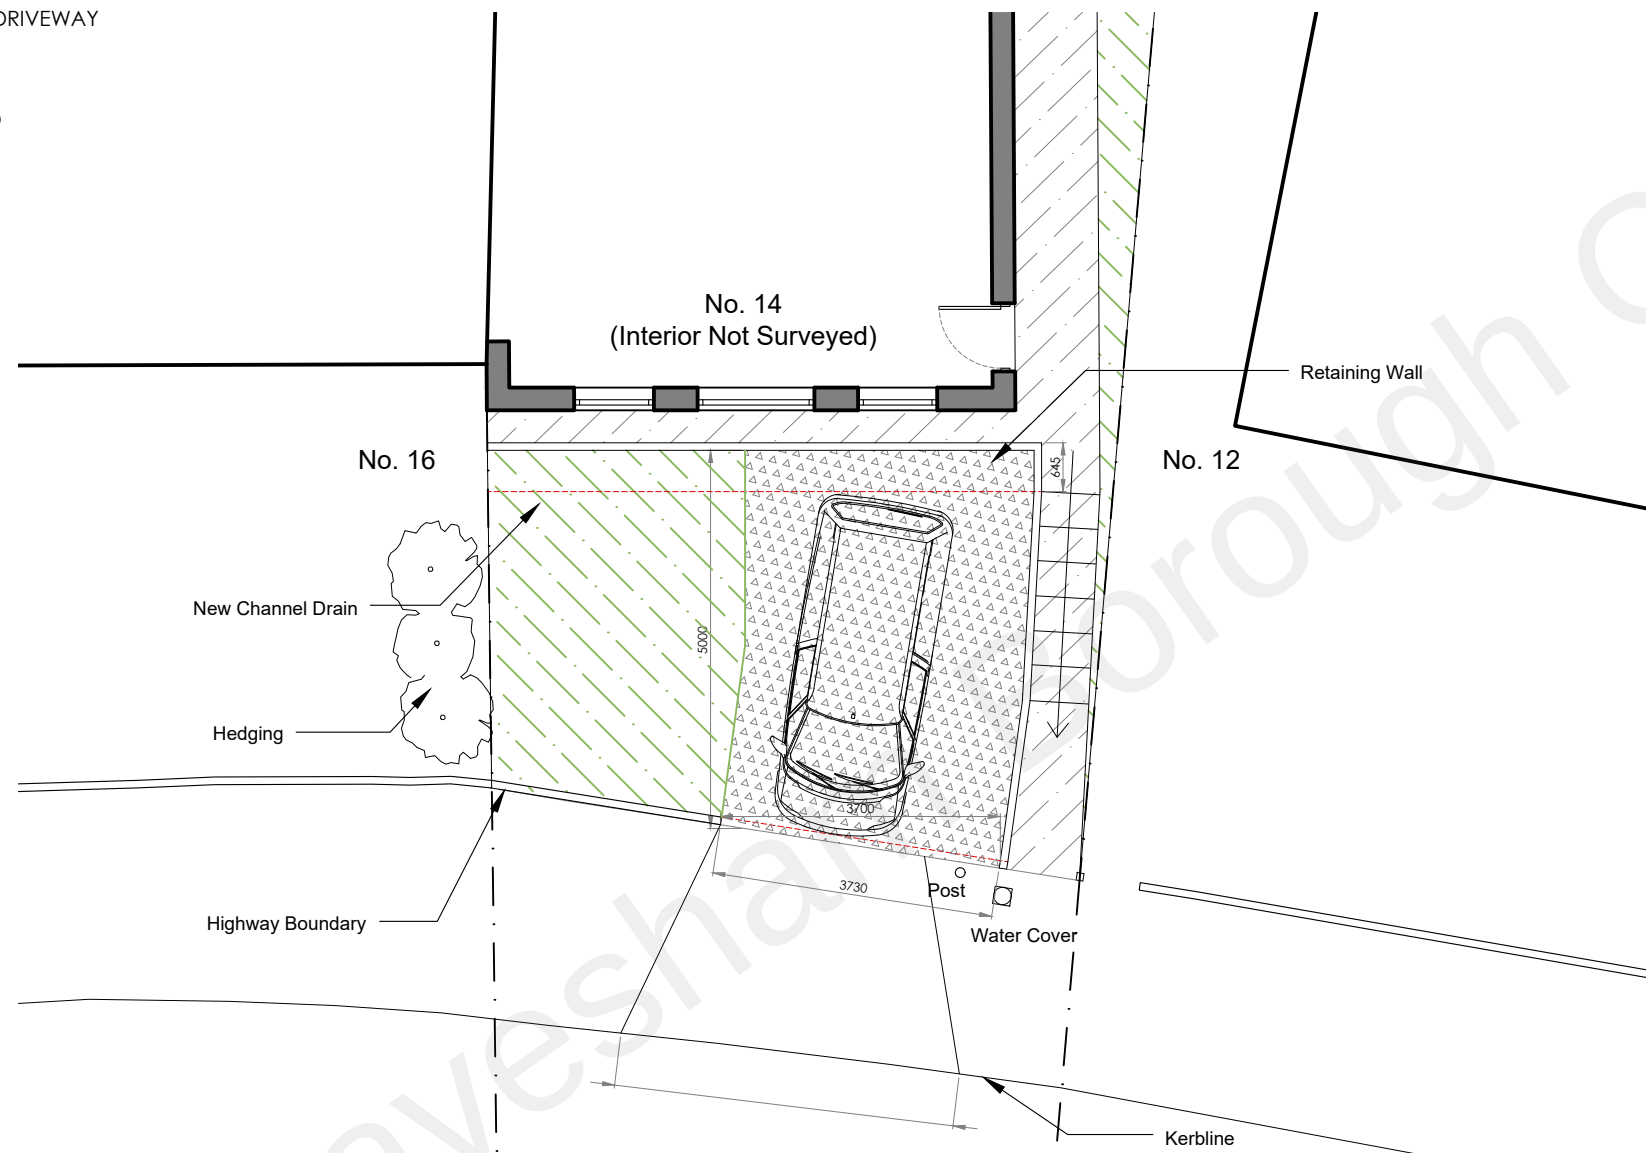

1

PROPOSED FRONT GARDEN PLAN

PLAN VIEW

Scale 1:100



SCALE 1:100



JCD Architectural Consultant
20 Admirals Walk,
Chatham, Kent.
ME5 8NL
TEL: 07946608141
WED: www.jcd-ac.co.uk
EMAIL: jcd-ac@outlook.com

C	23/11/21	Revised to incorporate Planning Officer's comments	JC
B	27/09/21	Revised following Planning Ref 20210886's comments	JC
A	17/09/21	Revised to incorporate Planning Officer's comments	JC

REV.	DATE	REV. BY
------	------	---------

COPYRIGHT JCD Architectural Consultant

- DO NOT SCALE OFF DRAWING.
- ALL DIMENSIONS TO BE VERIFIED ON SITE BY THE CONTRACTOR PRIOR TO COMMENCEMENT OF ANY SHOP DRAWINGS OR SITE WORK.
- ANY DISCREPANCY FOUND BETWEEN THIS DRAWING AND ANY OTHER DOCUMENT MUST BE REPORTED IMMEDIATELY TO THE DESIGNERS.
- REMOVE THIS DRAWING FROM CURRENCY WHEN A REVISED DRAWING IS ISSUED.
- THIS DOCUMENT REMAINS OUR EXCLUSIVE PROPERTY IT SHALL NOT BE REPRODUCED NOR COMMUNICATED TO THIRD PARTIES WITHOUT MY WRITTEN CONSENT.
- THE COPYRIGHT OF THIS DRAWING AND DESIGN IS VESTED IN THE DESIGNERS.

Client:
Oluyemisi Daini

Project:
14 St Dunstan's Drive
Gravesend
Kent
DA12 4BG

Title:
Proposed Front Garden Plan

AUTHOR	JC	DATE	03 07 2021	APPROVED	JC
--------	----	------	------------	----------	----

SCALES	1:100 @ A3	READ WITH	-
--------	------------	-----------	---

DRAWING No.	21199	(02)	002	C
Project No.		Series No.	DWG No.	Rev

DRAWING STATUS
PLANNING