




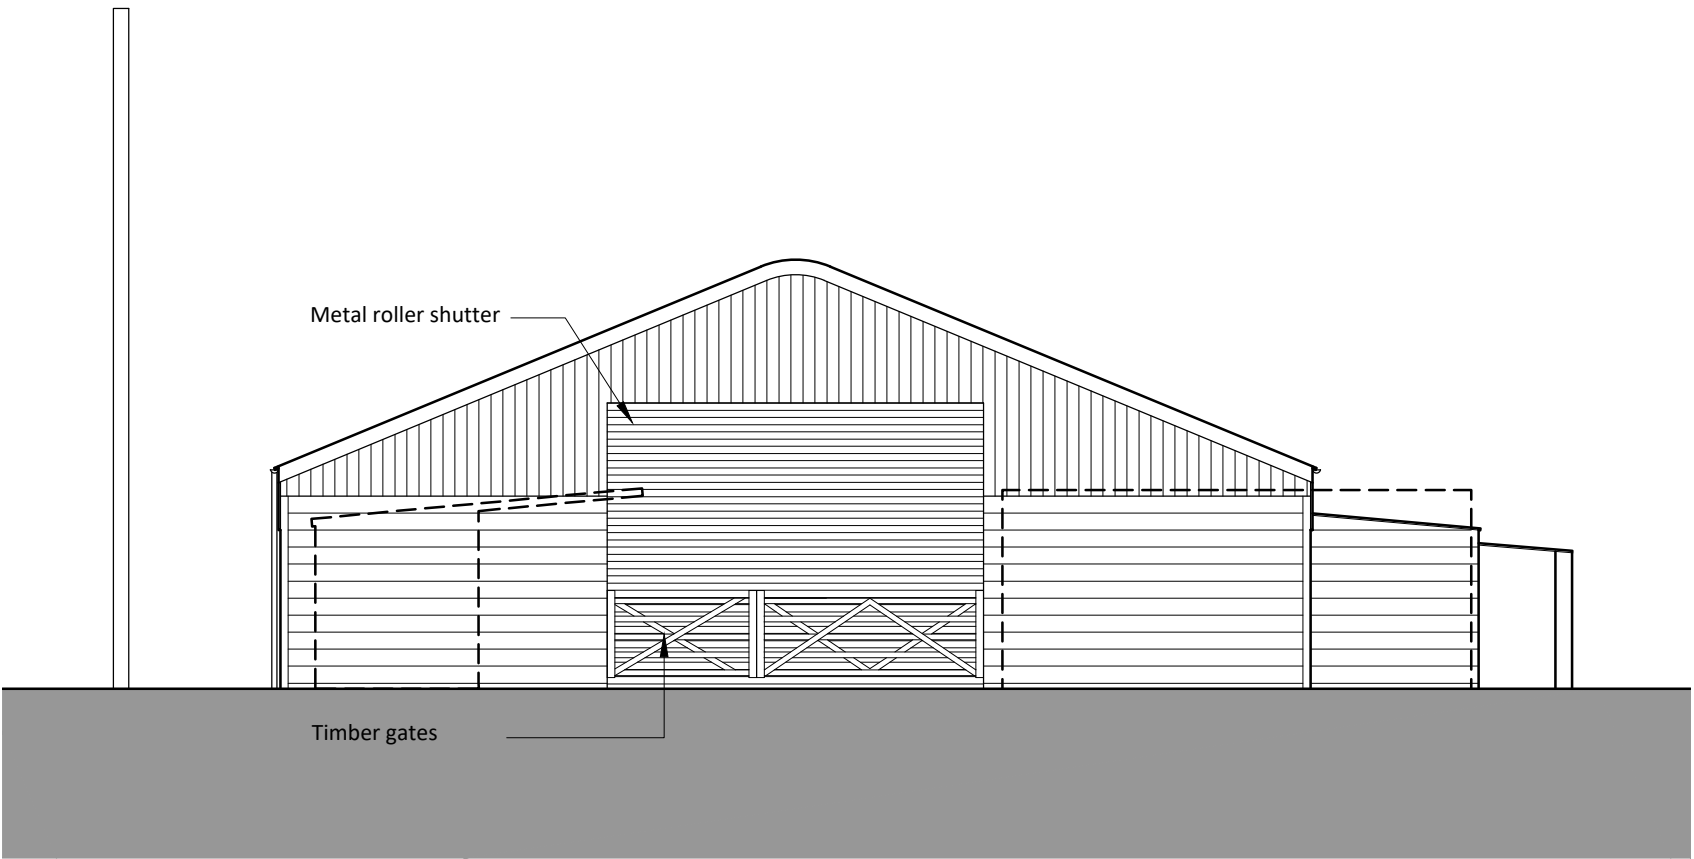


Existing Side (East) Elevation
1:100

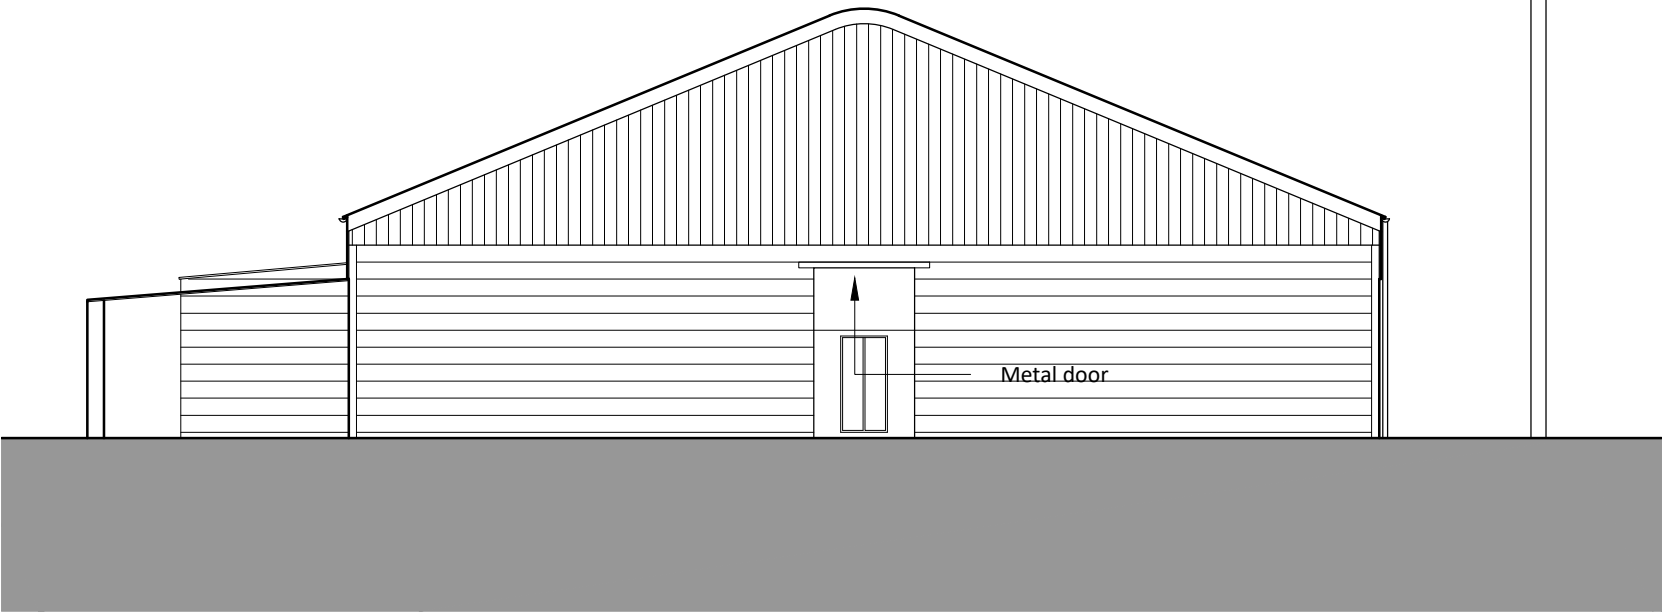

Existing Side (West) Elevation
1:100

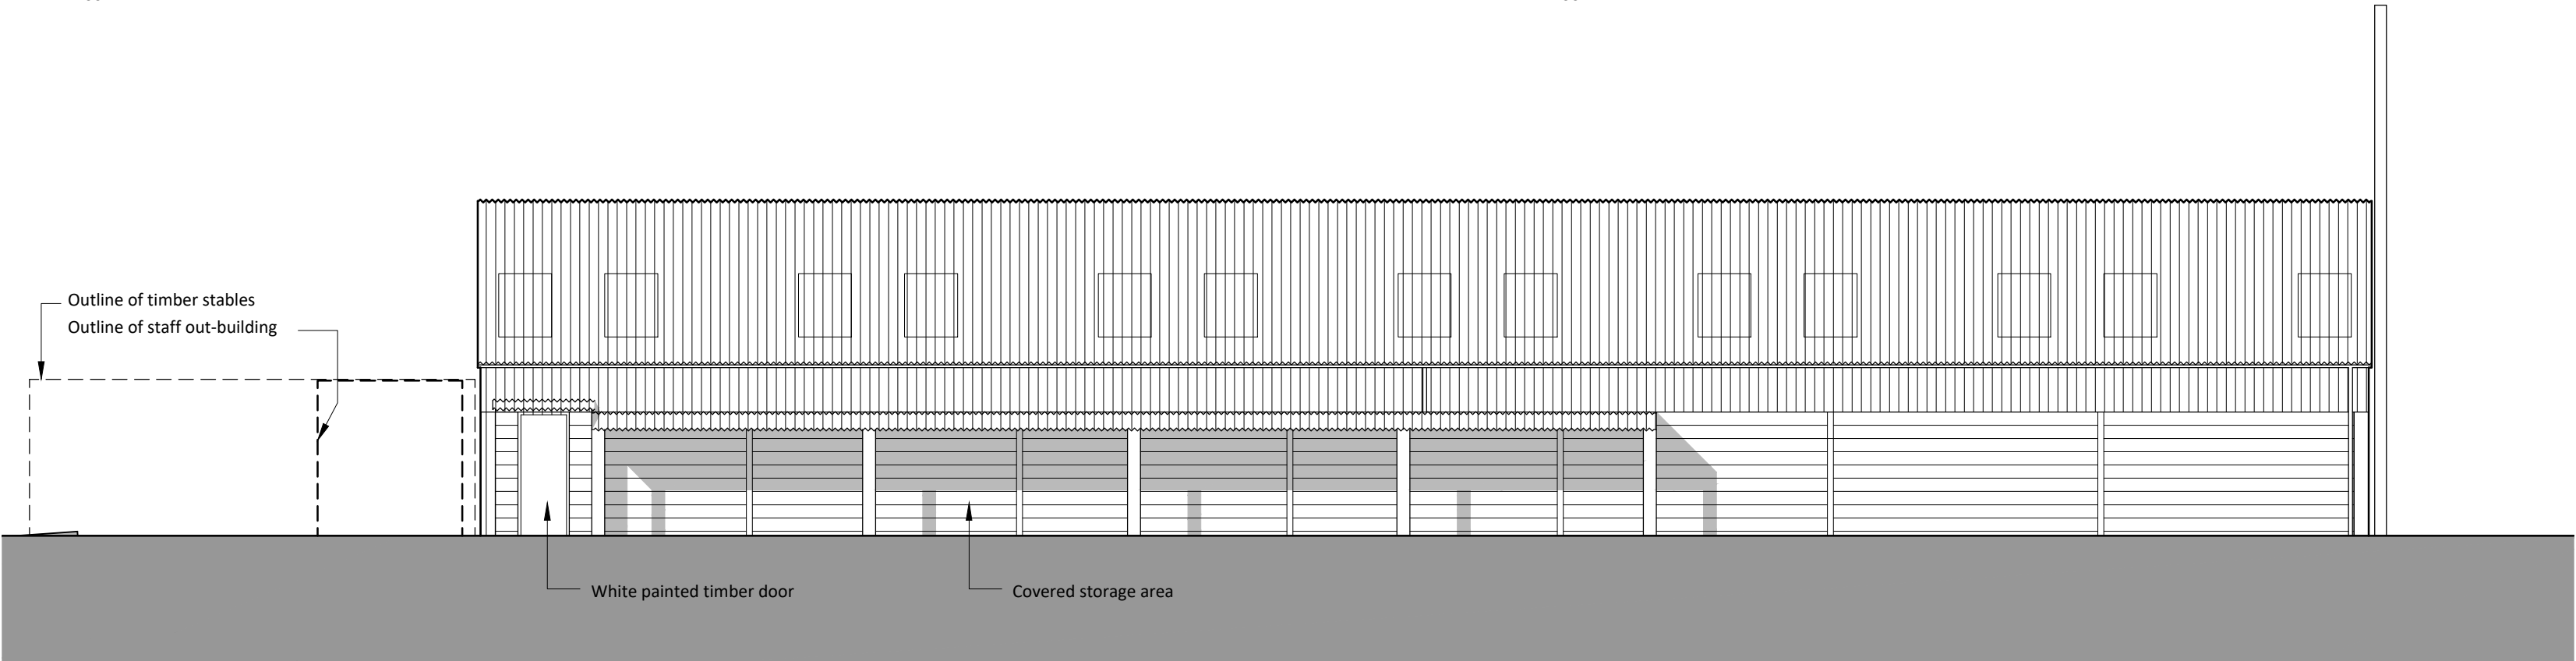

Existing Rear (North) Elevation
1:100

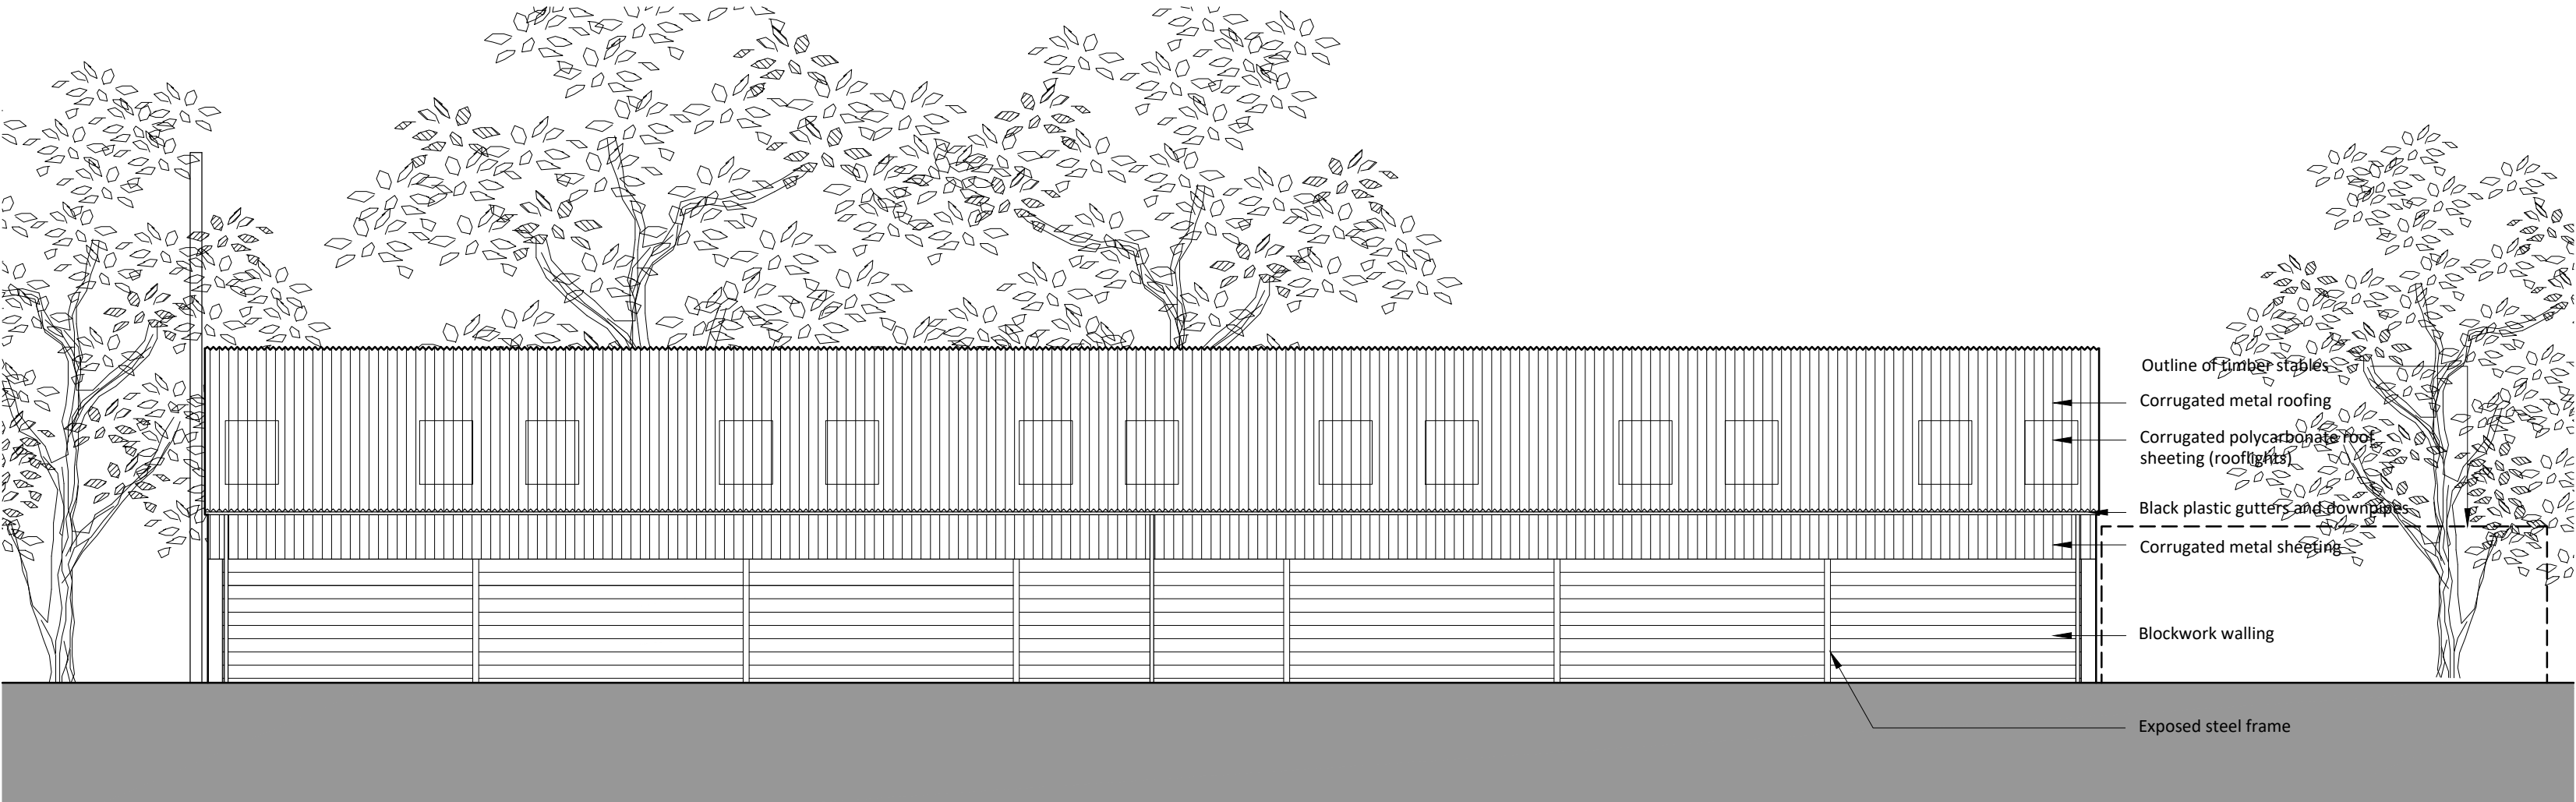

Existing Front (South) Elevation
1:100

Project Title Steels Wood Stables, South Street, Meopham DA13 0QQ		Job No 4074
Drawing Title Existing Elevations	Drawing No 04	Revision -
Date 20.03.2024	Drawn by DA	Checked by SC
Scale 1:100 @ A2	Note	

