




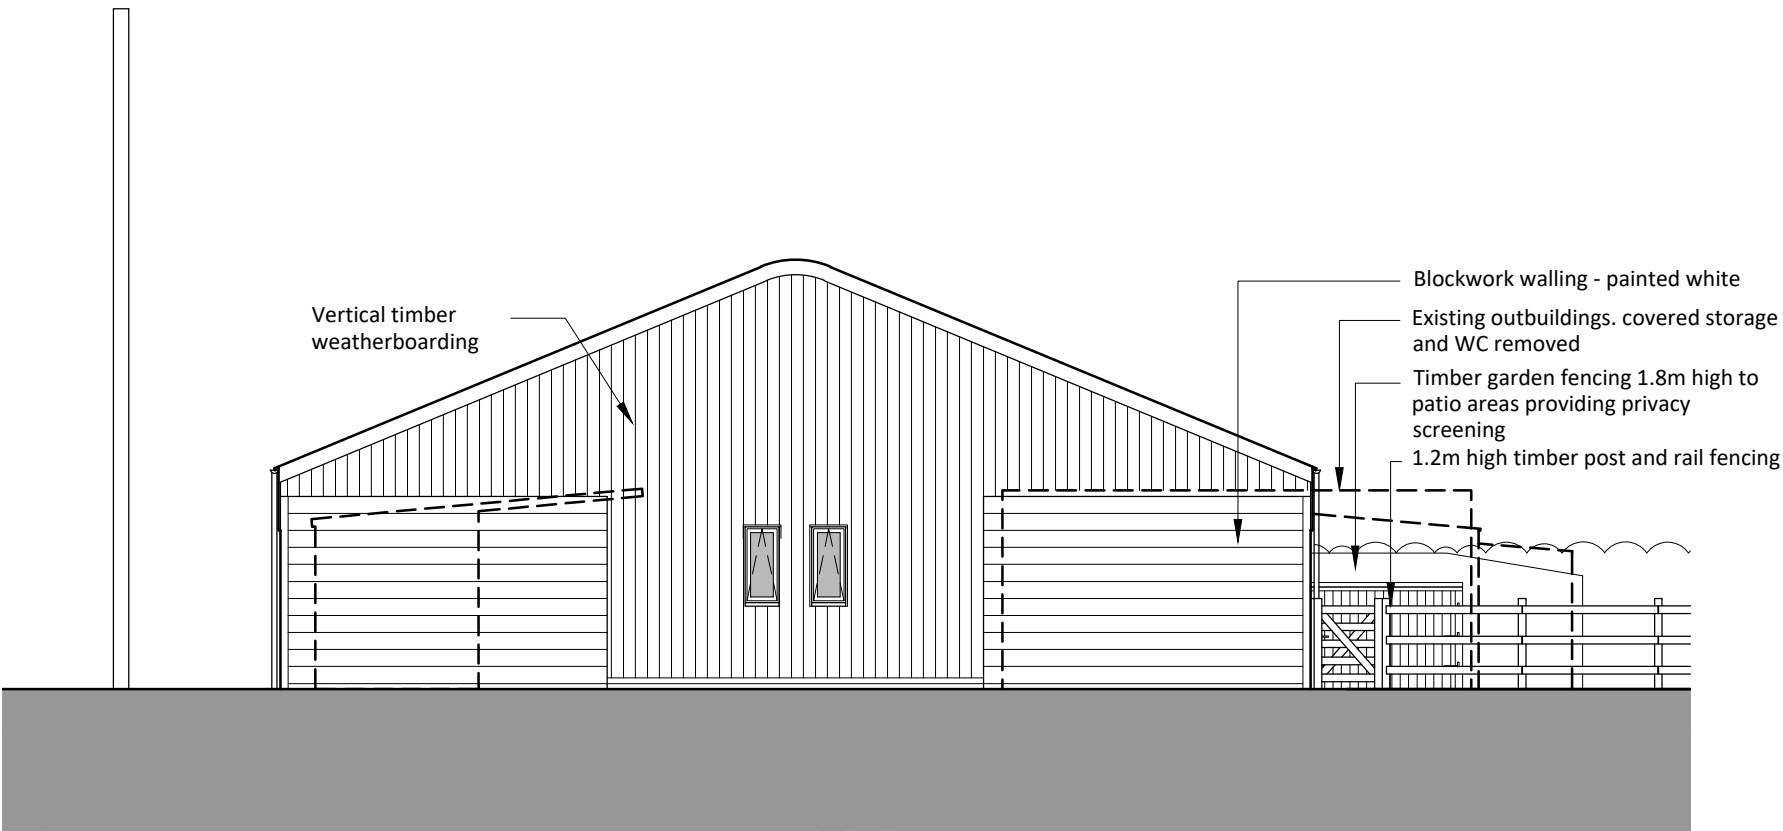


Proposed Side (East) Elevation
1:100

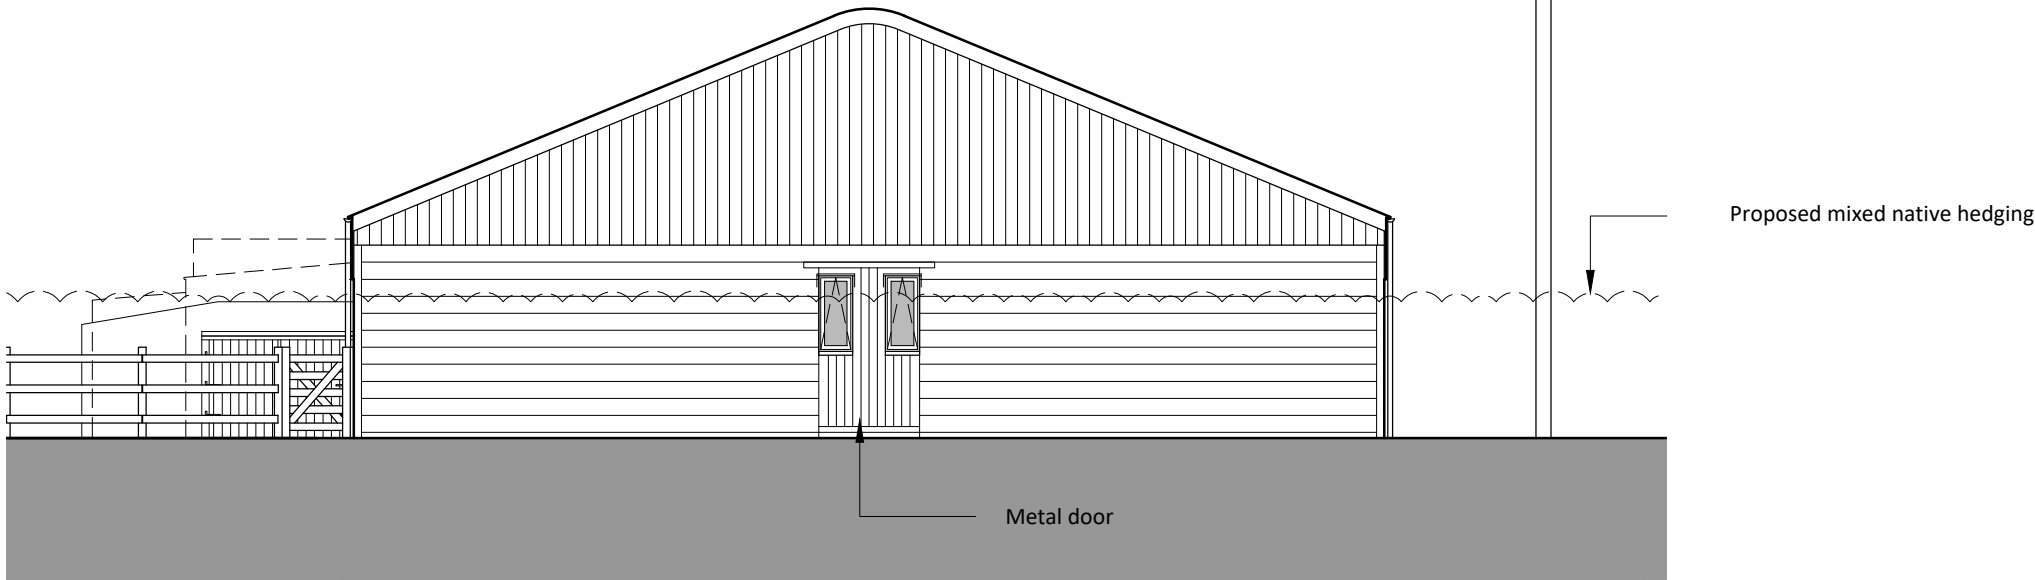

Proposed Side (West) Elevation
1:100

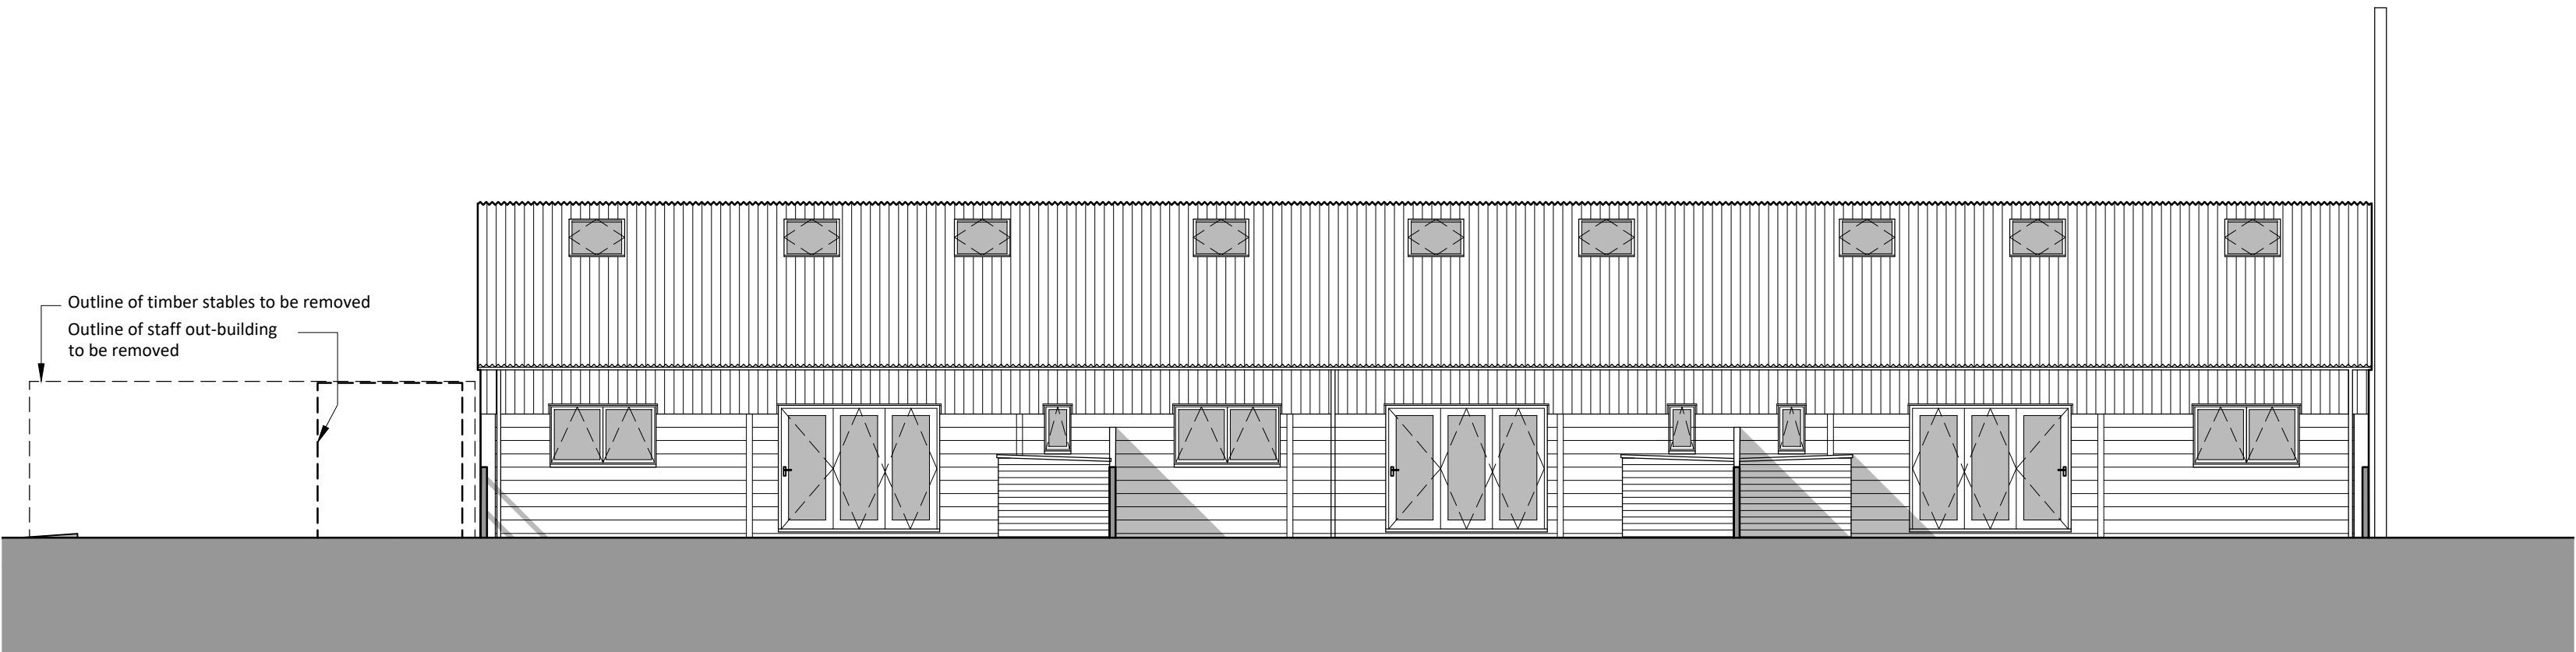

Proposed Rear (North) Elevation
1:100

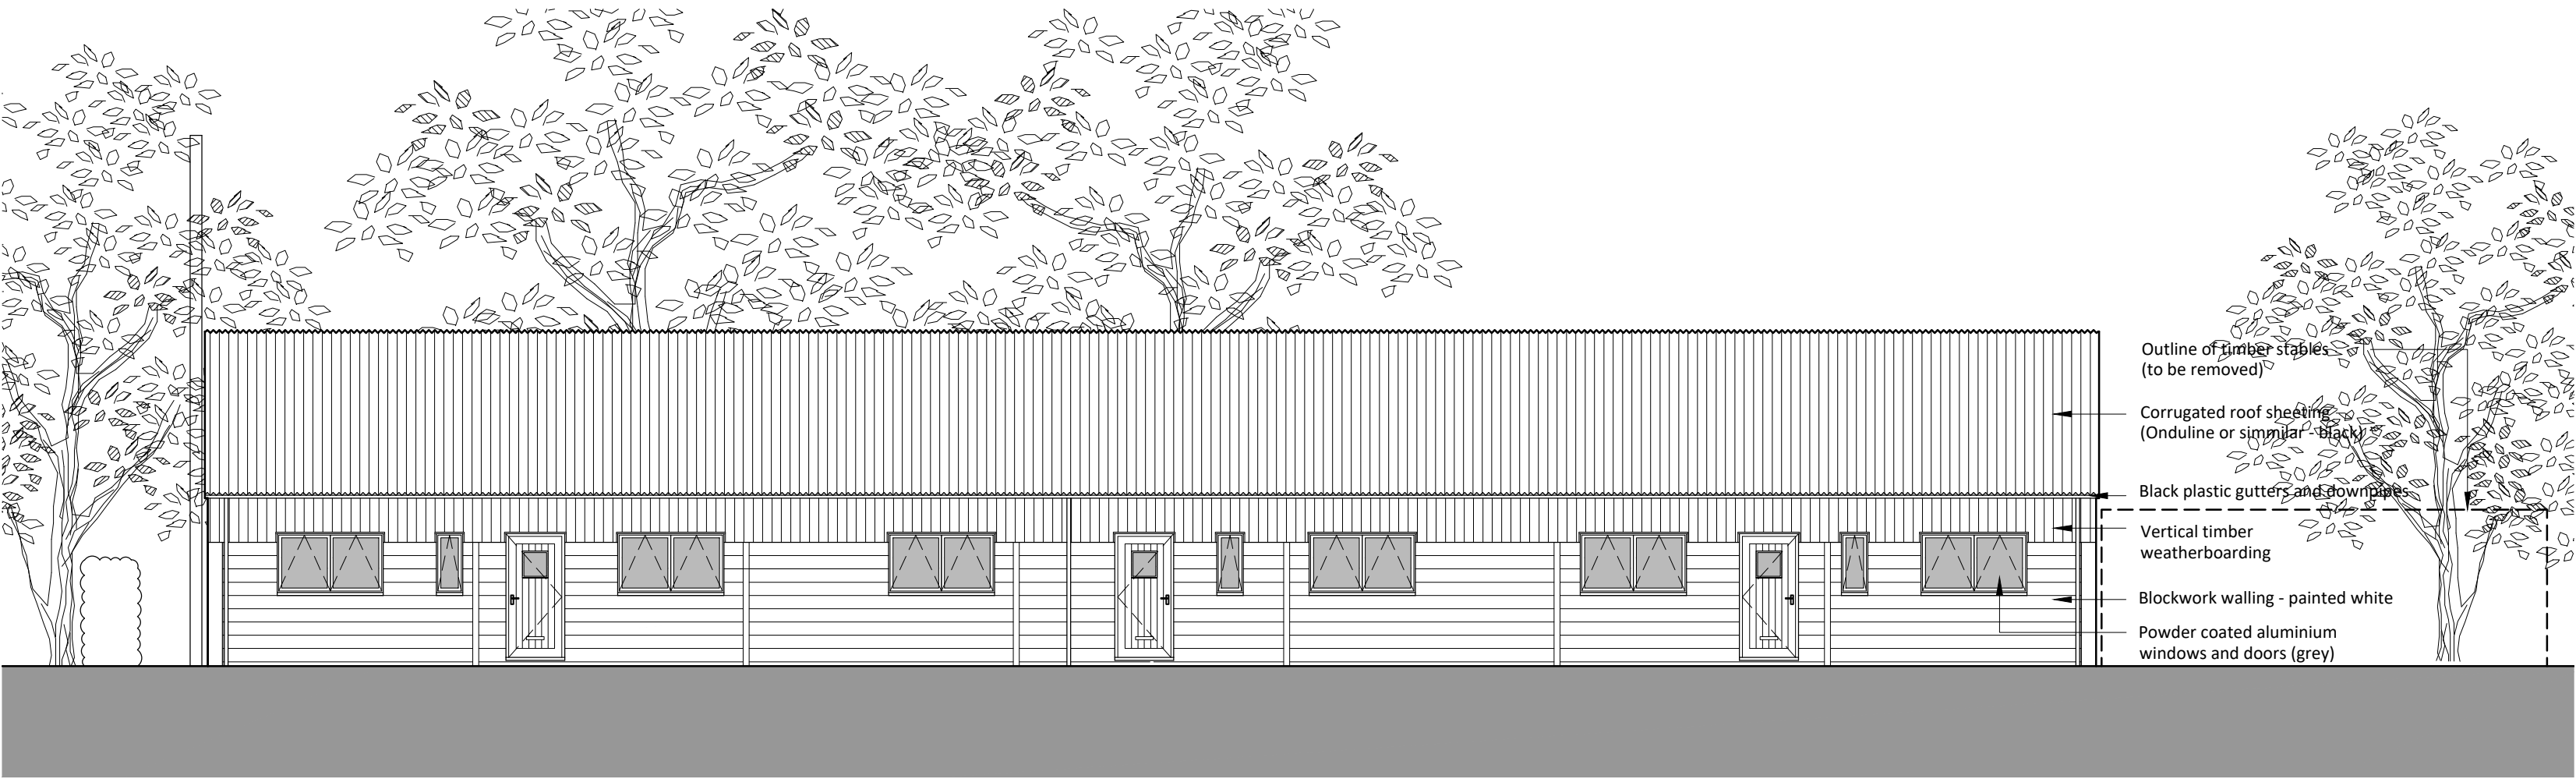

Proposed Front (South) Elevation
1:100



2 The Parade, Ash Road, Hartley
Longfield, Kent DA3 8BG
Tel: 01474 703705
www.gsplanning.uk
Email: office@gsplanning.uk

Project Title Steels Wood Stables, South Street, Meopham DA13 0QQ		Job No 4074
Drawing Title Proposed Elevations	Drawing No 08	Revision -
Date 10.04.2024	Drawn by DA	Checked by SC

Scale 1:100 @ A2	Note