

- DRAINAGE STORM NEW
- DRAINAGE STORM EXISTING
- DRAINAGE STORM EXISTING REMOVED
- DRAINAGE FOUL NEW
- DRAINAGE FOUL EXISTING
- DRAINAGE FOUL EXISTING REMOVED
- DRAINAGE COMBINED NEW
- DRAINAGE COMBINED EXISTING
- DRAINAGE COMBINED EXISTING REMOVED



Inv. #	Init. #	Date	Description


Planning Drawings

Proposed Plans



Drawing number :	Rev :
BL/DRG/3636/ 05	

28/06/2024 11:16:39

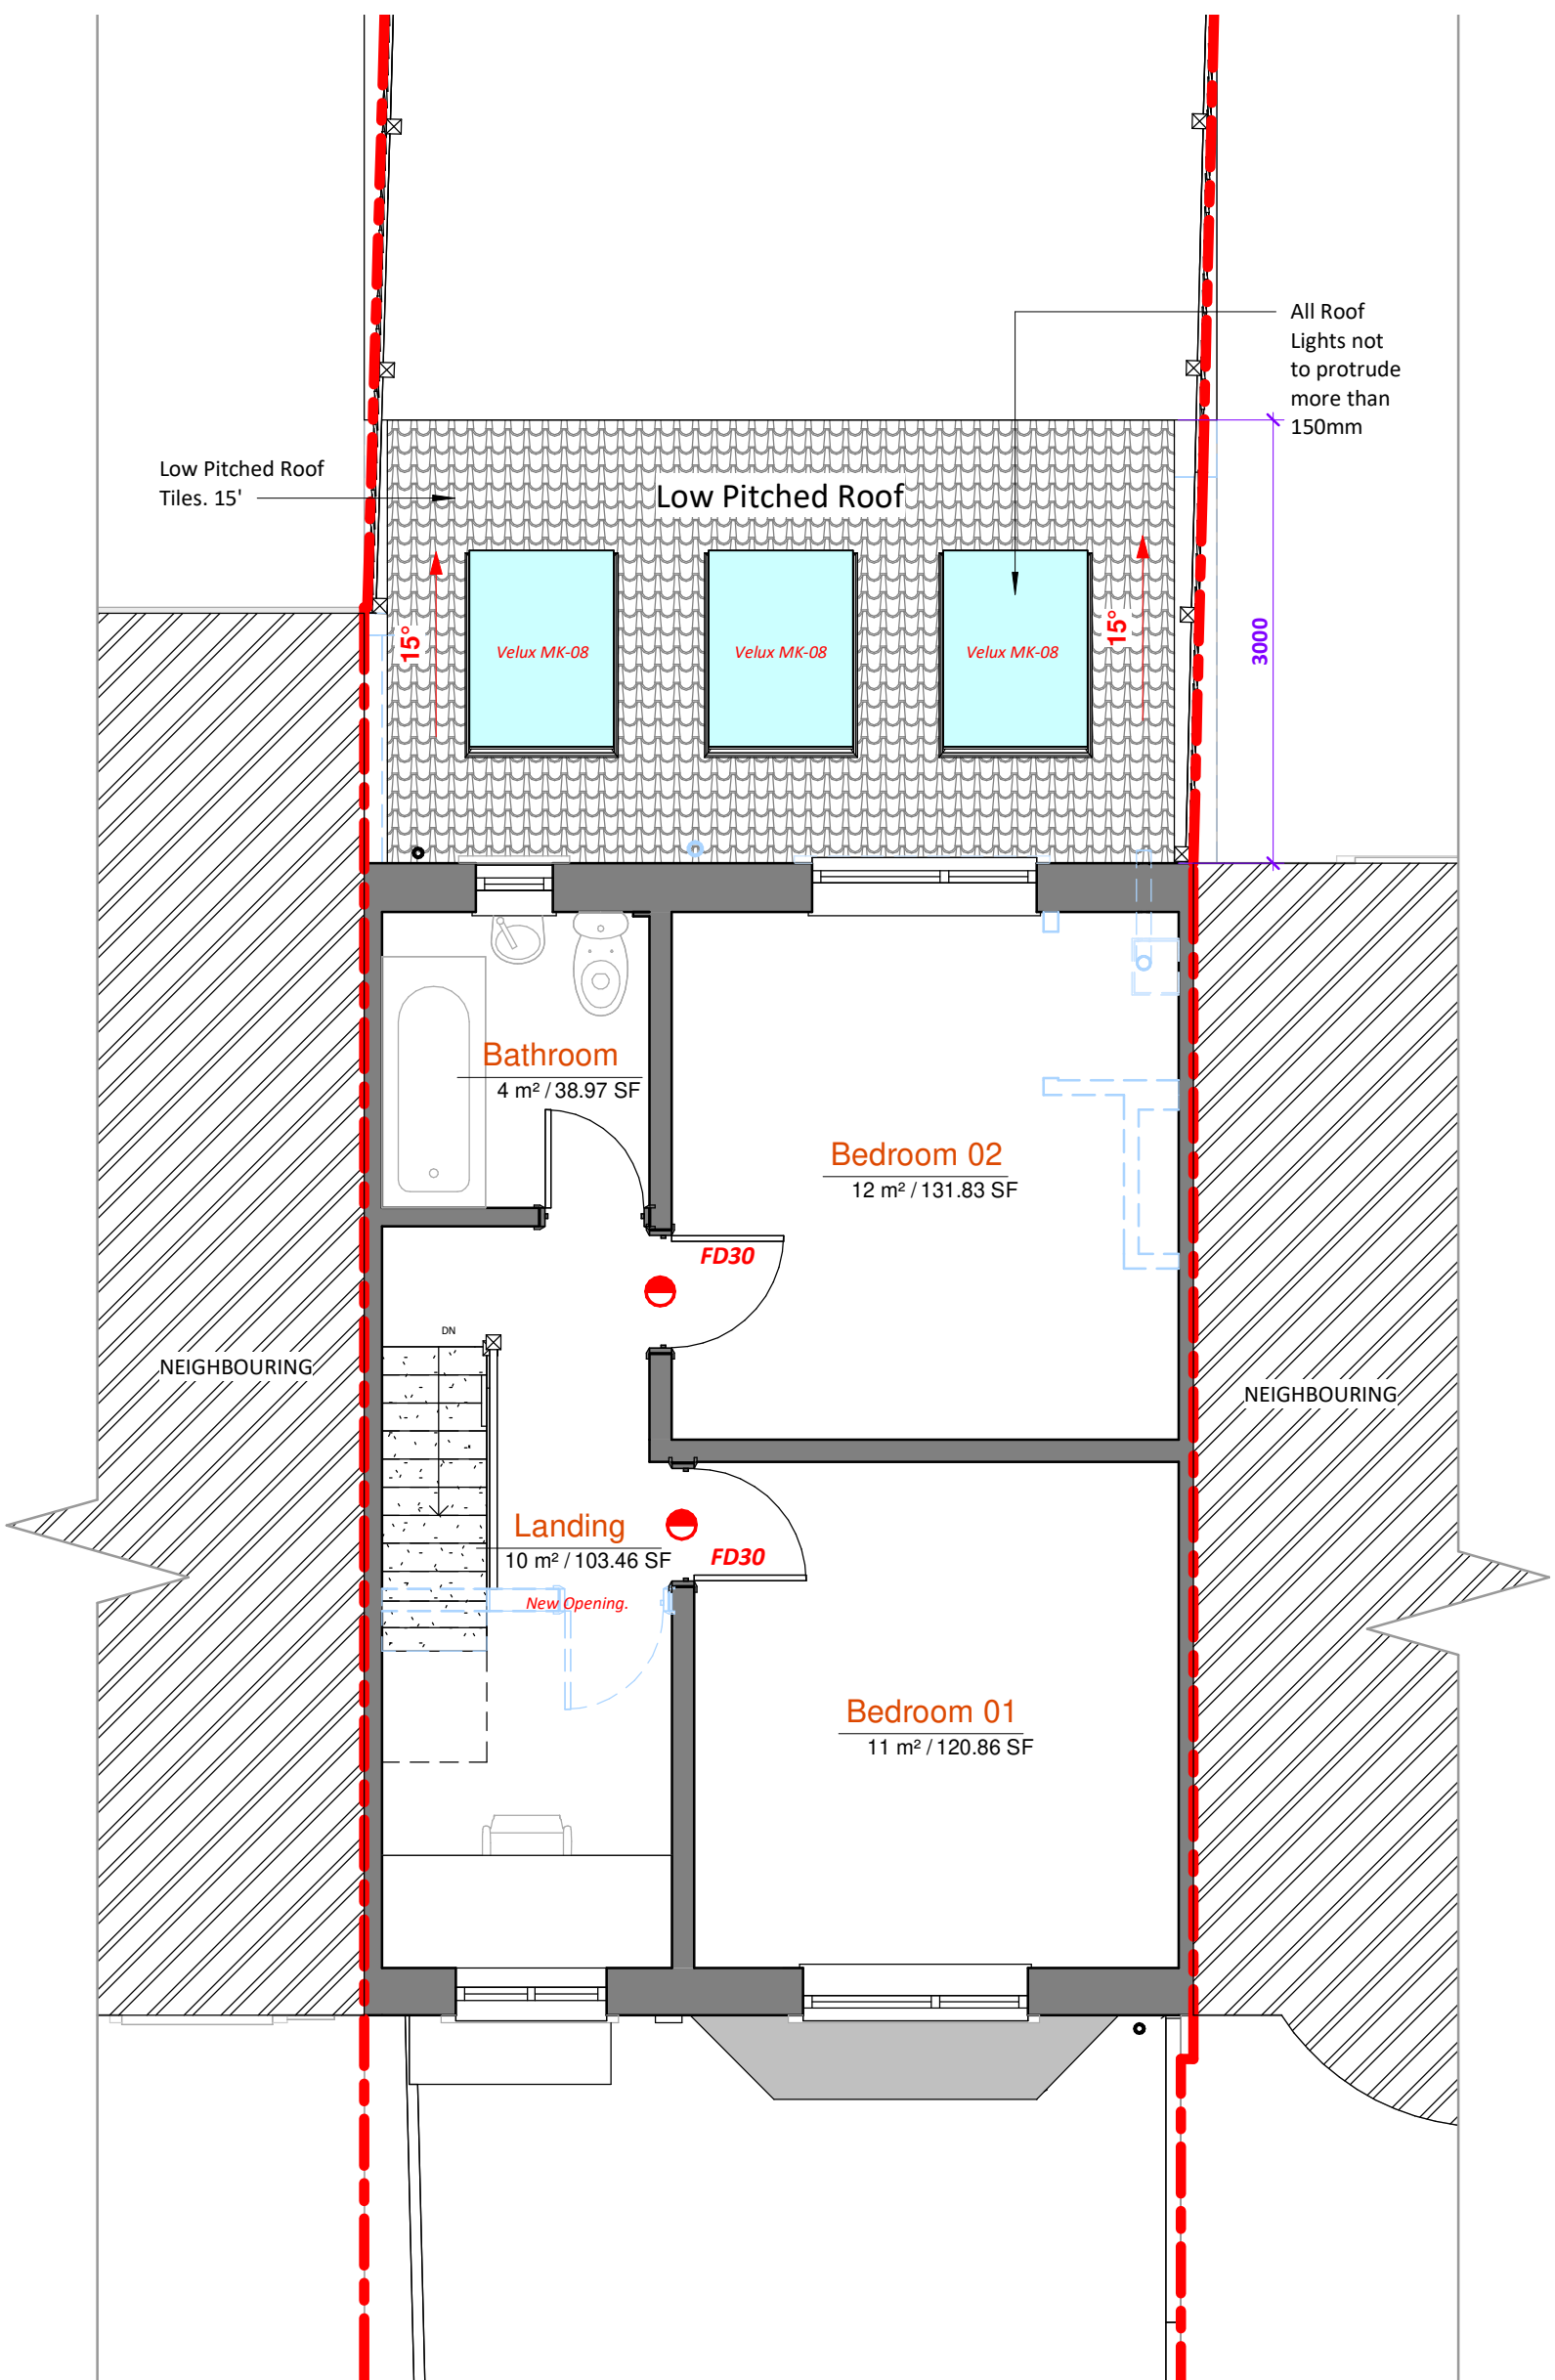

2 Proposed First Floor

