


- DRAINAGE STORM NEW
--- DRAINAGE STORM EXISTING
--- DRAINAGE STORM EXISTING REMOVED
--- DRAINAGE FOUL NEW
--- DRAINAGE FOUL EXISTING
--- DRAINAGE FOUL EXISTING REMOVED
--- DRAINAGE COMBINED NEW
--- DRAINAGE COMBINED EXISTING
--- DRAINAGE COMBINED EXISTING REMOVED

EXTERNAL FINISHES SCHEDULE	
1	MarleyEternit Rivendale Fibre Cement Slate Roofing - color to match existing
2	MarleyEternit DuoModern Concrete Tiles - color to match existing
3	MarleyEternit Wessex Concrete Tiles Low pitched roof solution - color to match existing
4	GRP Flat Roof
5	MarleyEternit Clay Plain Roof Tile - color to match existing
6	Powdercoated White Aluminium Door system by Express Bifolds (Jon Wakley 01737 760744)
7	White aluminium Bifold/French doors slim profile Sunflex system by Express Bifolds (Jon Wakley 01737 760744)
8	White aluminium Bifold/French doors slim profile Sunflex system by Express Bifolds (Jon Wakley 01737 760744)
9	White/Clear Velux Roof Lights (Triple Glazed recommended)
10	White/ light 'K' rendering
11	Red/Brown facing brick to match existing
12	MarleyEternit Fibre cement Cedral Lap weatherboard external cladding - color to match existing
13	White UPVC Fascia/Black UPVC Guttering to match existing
14	Material 14
15	Material 15

PERMITTED DEVELOPMENT ALLOWANCE:
LOFT CONVERSION ALLOWANCE: 40m3
for Terraced houses.

Calculating a dormer size:
Length of dormer (W) x width of dormer (D) x height of dormer (H) ÷ 2 =
5.390m x 3.757 x 2.883m = 58.38m2 ÷ 2 =
29.19m3

Total 29.19m3
Less than 40m3 - Meets criteria.

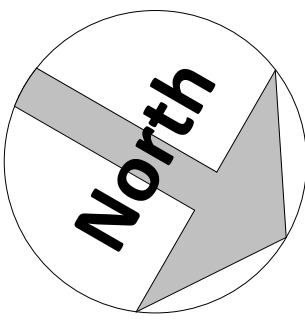

Amendments :		
Rev	Date	Description


Project :

Richard Jones
27 Lamorna Avenue, Gravesend


Title :
Planning Drawings
Proposed Plans

The Architects Of London (0203 903 9093) Bluetime Architecture (01322 521026)	THE ARCHITECTS OF LONDON blue lime®

27 Lamorna Avenue		
Drawn by : AV	Scale : 1 : 50	@ A1 Date : 24.06.2024
Drawing number : BL/DRG/3636/ 05.1		Rev :
Dimensions to be checked on site.		

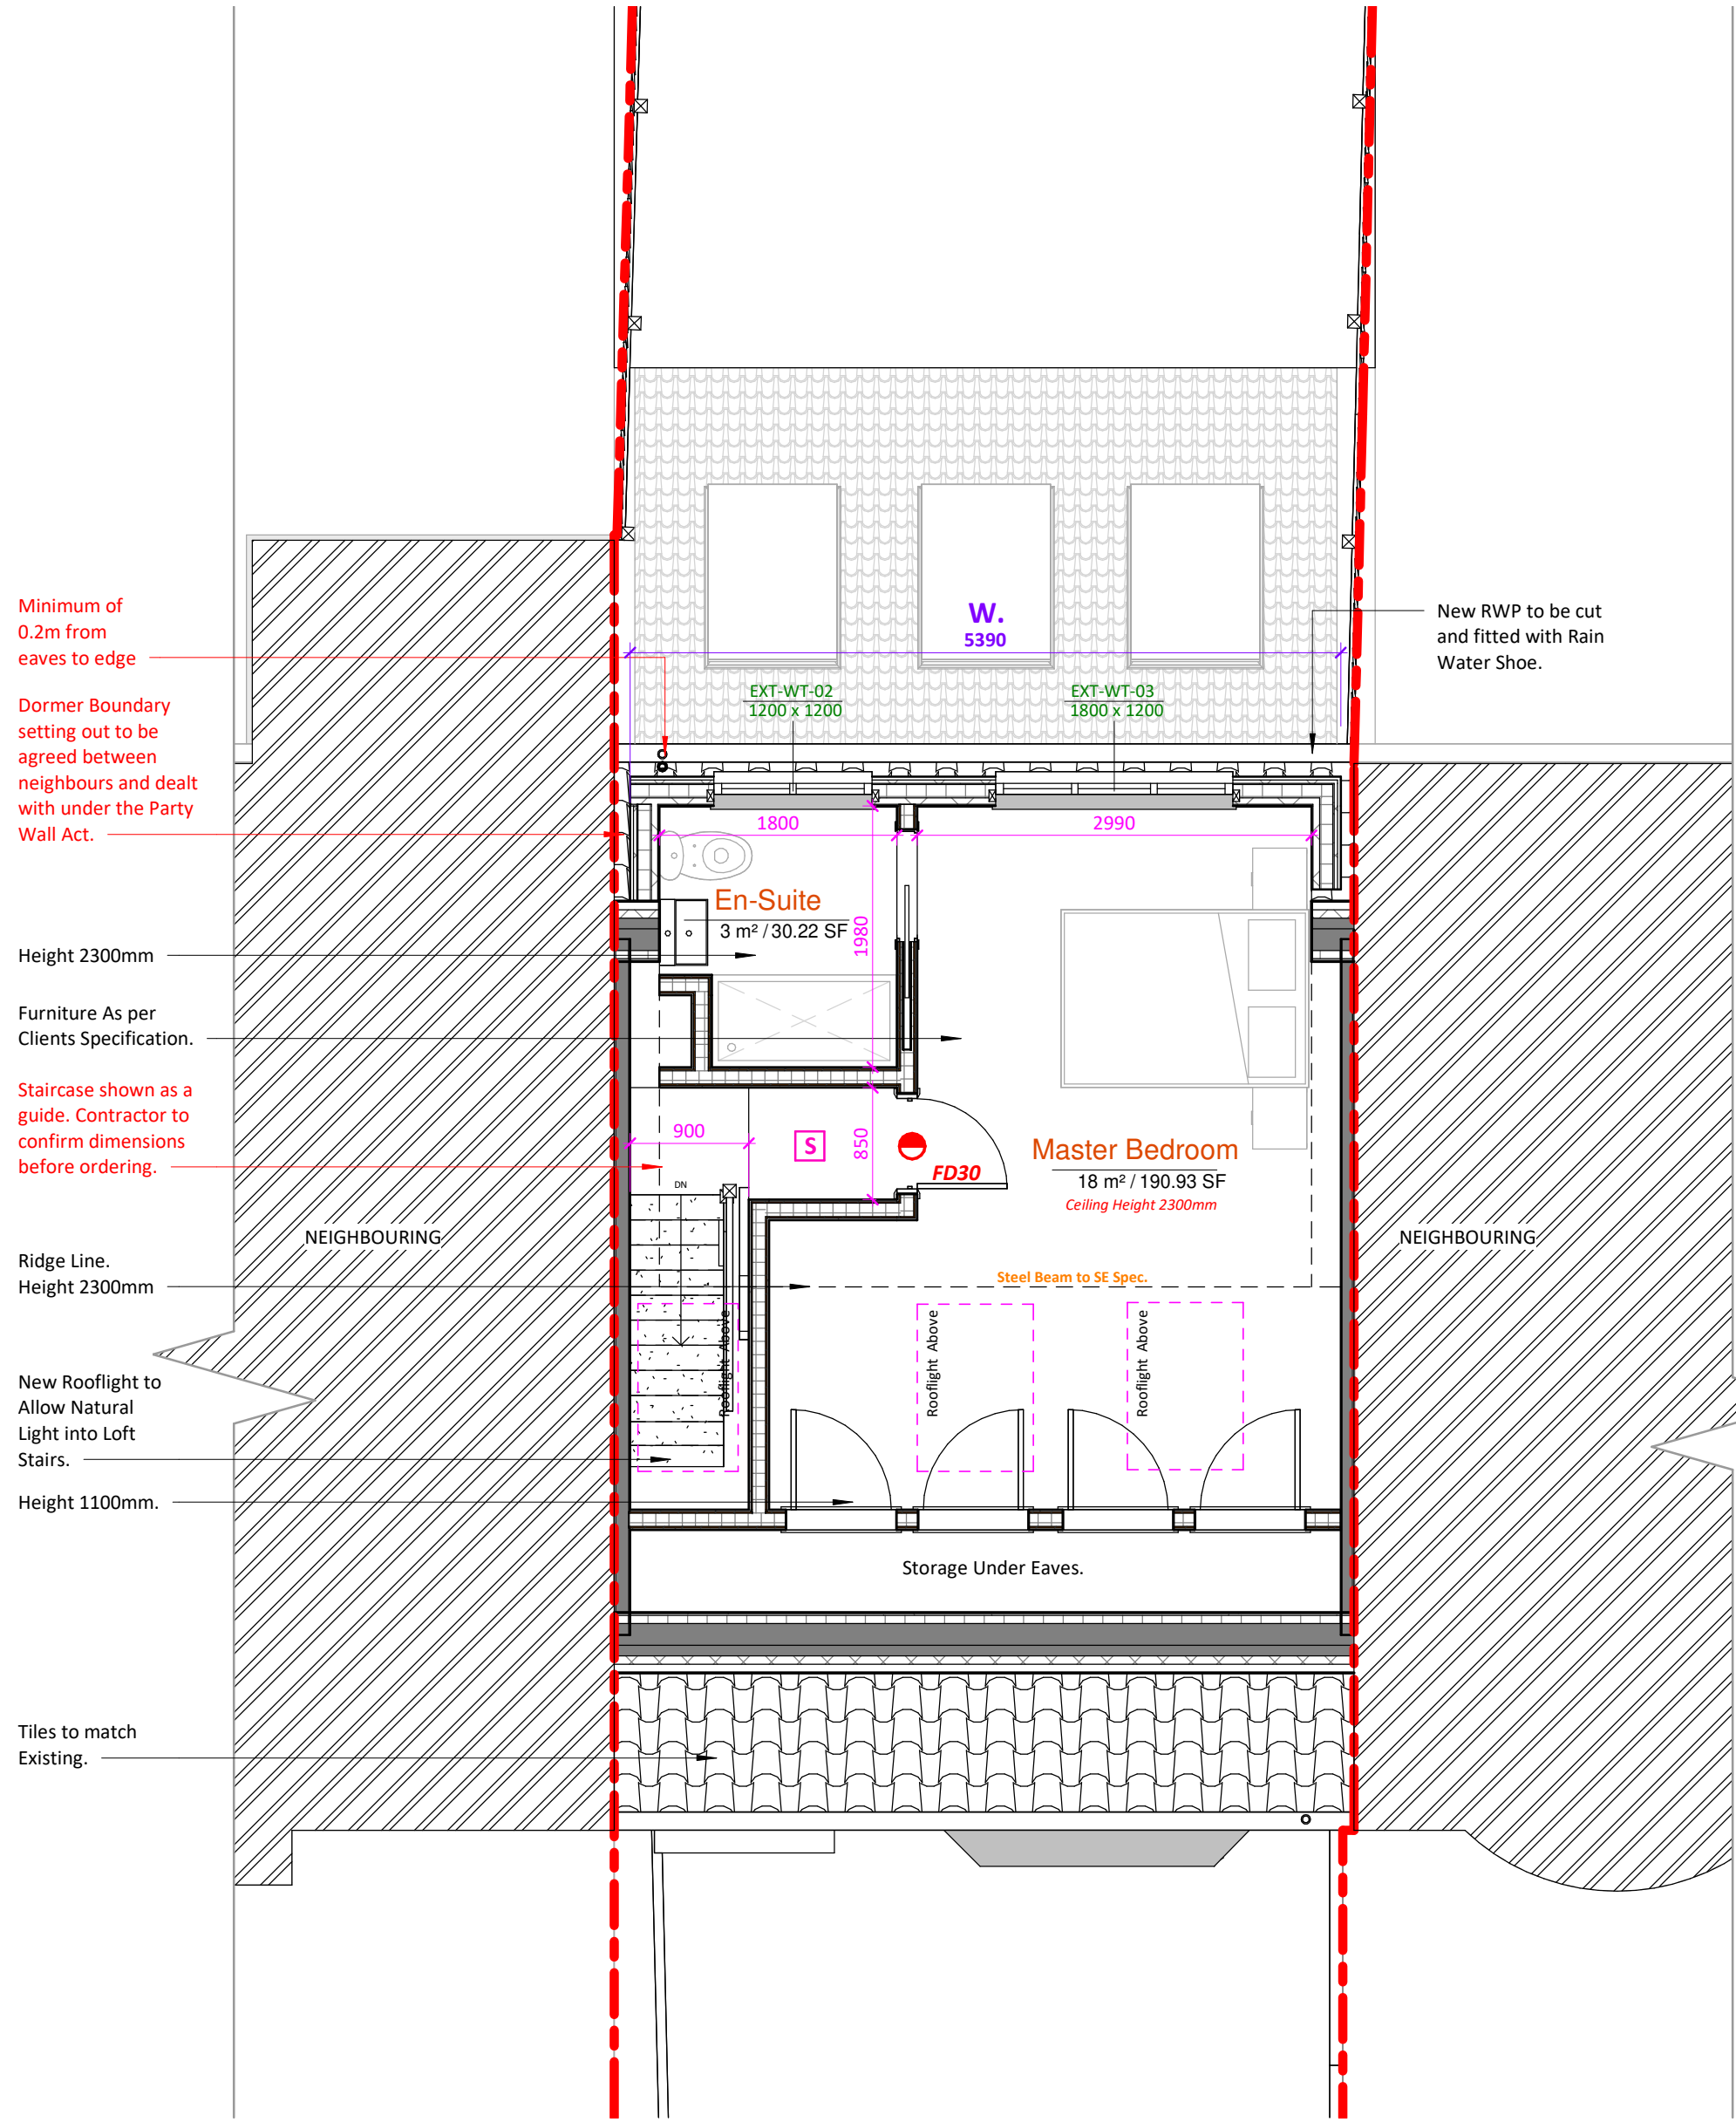

1 Proposed Loft
1 : 50

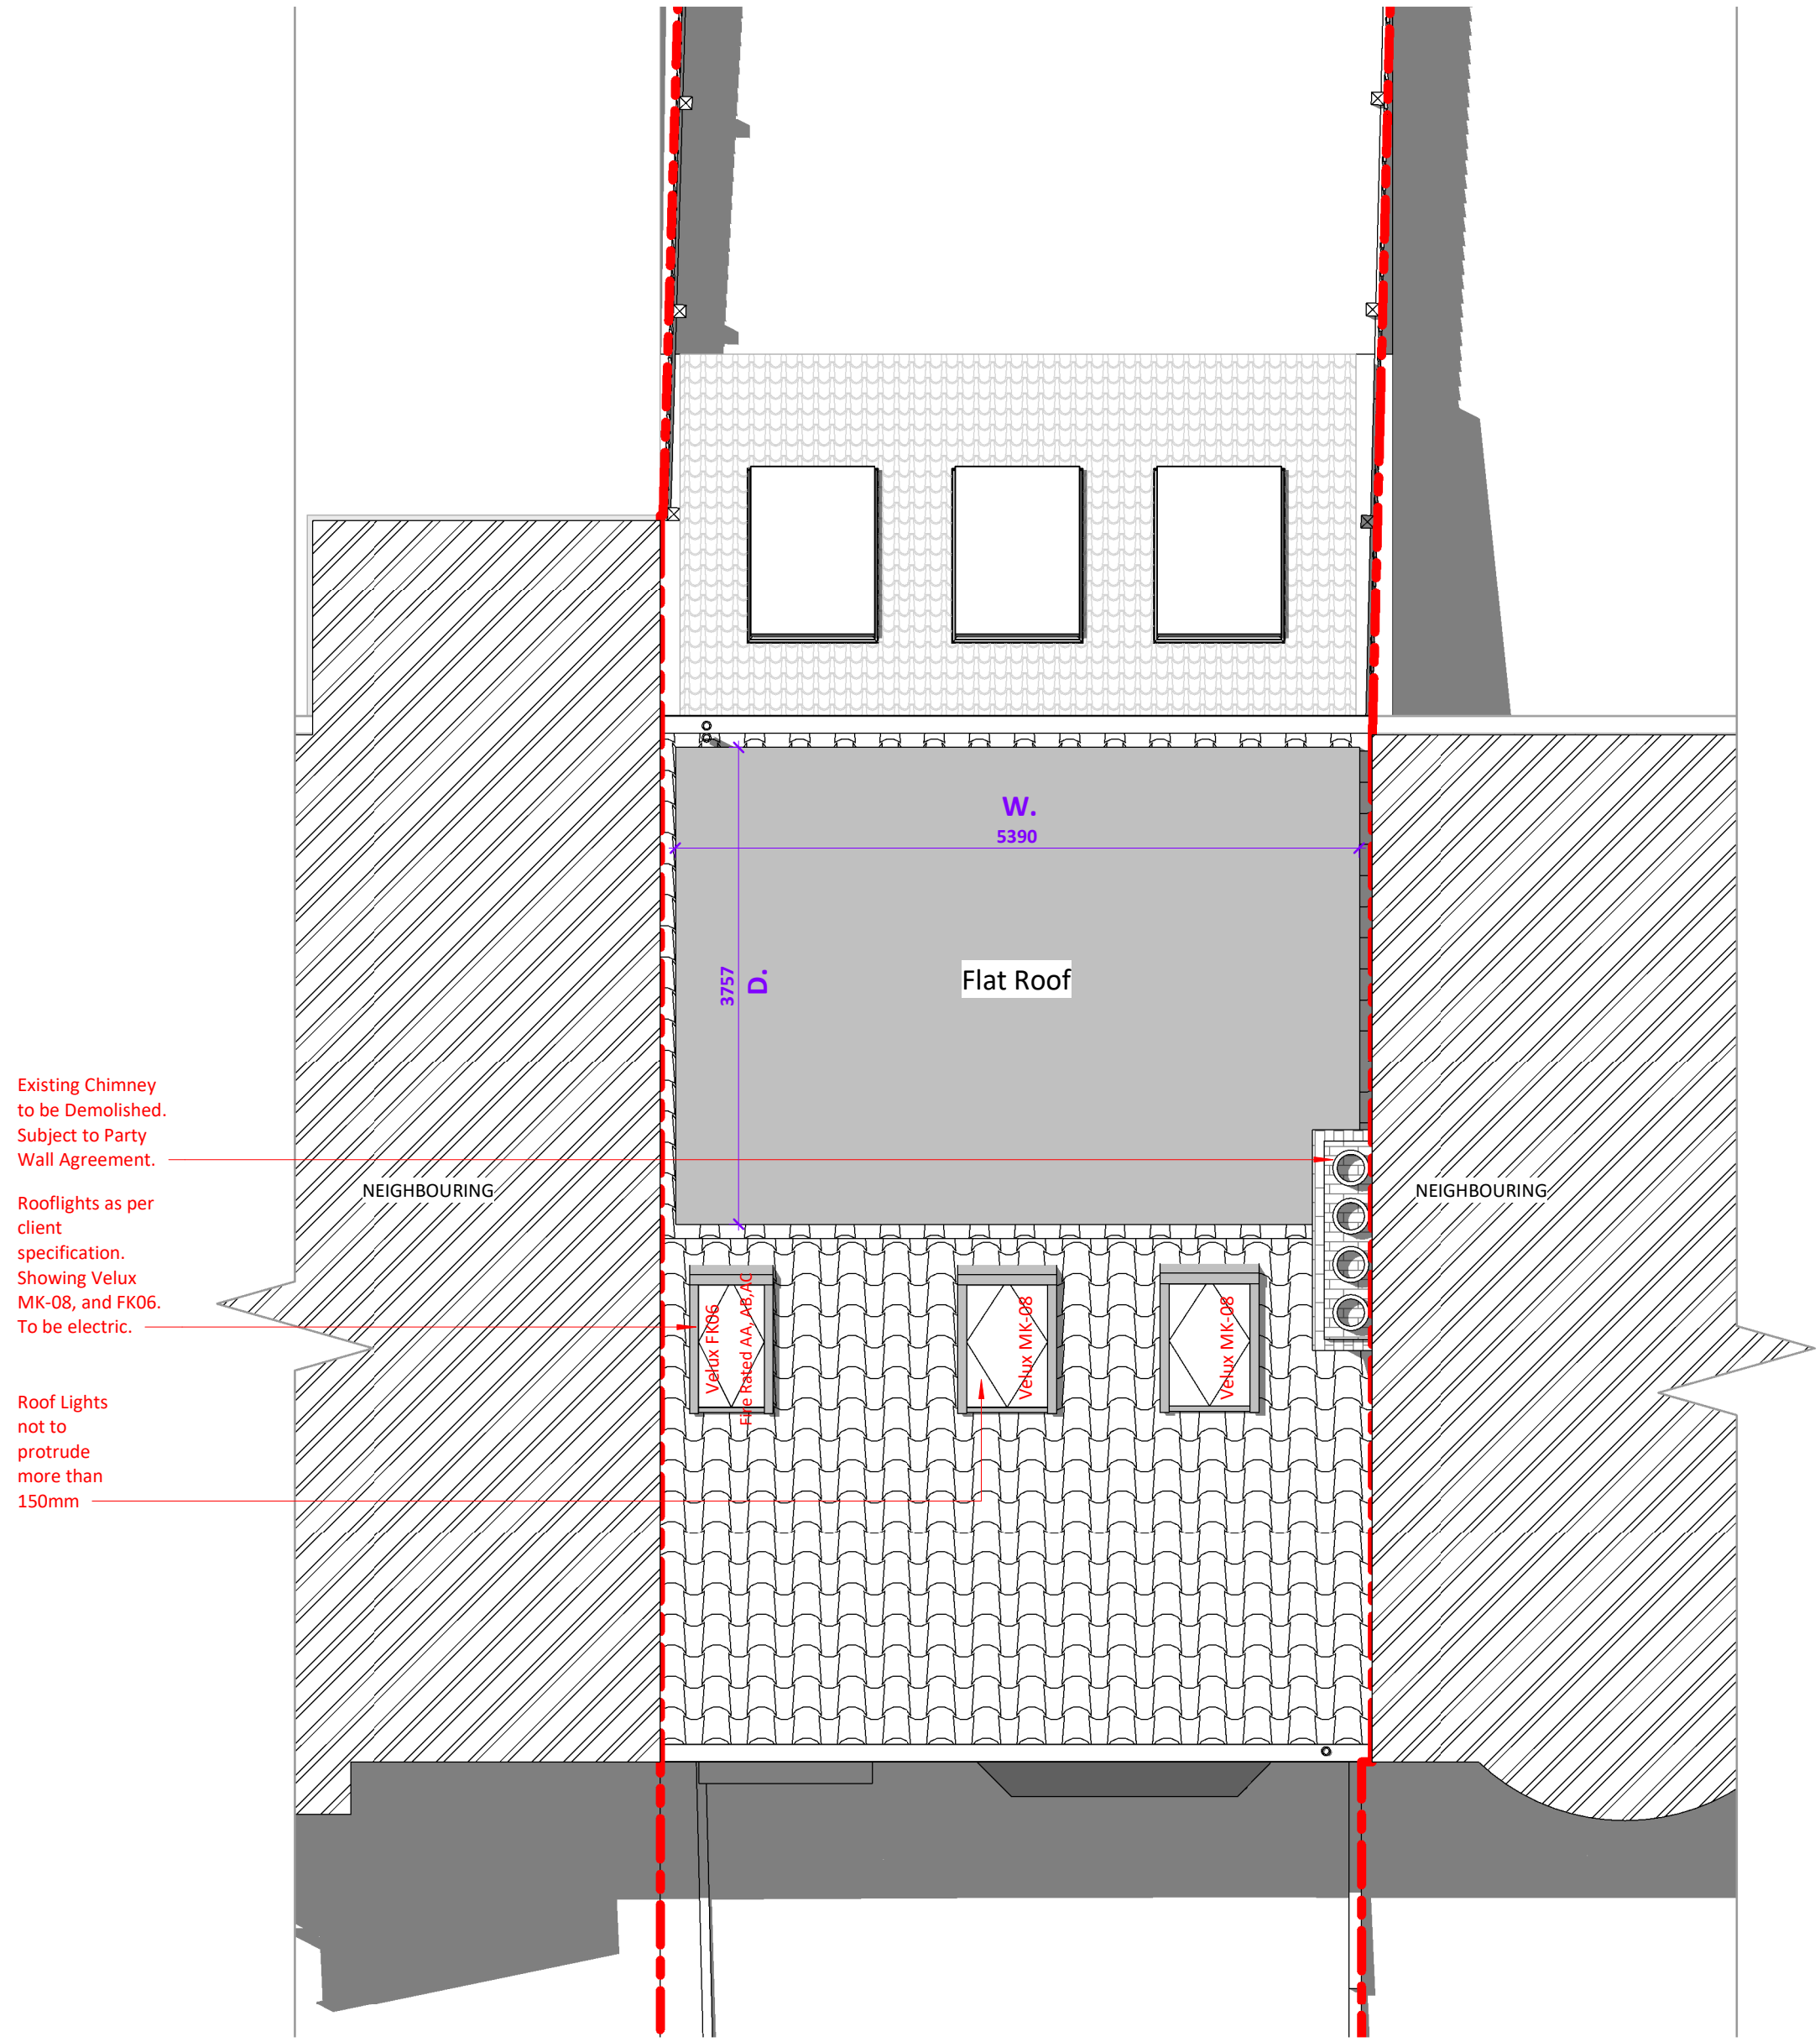

2 Proposed Roof
1 : 50