


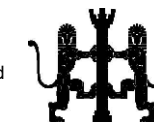

This drawing remains the
Copyright of the architects
and may not be reproduced
in whole or in part without
their written permission



NOTES
Do not scale.
Verify all dimensions on site before commencing any work or
preparing any shop drawings.
All building materials, components and workmanship to comply
with the appropriate Public Health Acts, Building Regulations,
British & European Standards and Codes of Practice and to the
appropriate manufacturers recommendations.
For all specialist work see relevant drawings.
All schemes to be set out completely including buildings, roads,
drainage and levels prior to the commencement of any works.
Sites to be checked against Land Registry plans and any
necessary Easements to be established.
Any discrepancies, errors or omissions to be reported to the
architect for further instructions before commencement of works.

E		
D		
C		
B		
A		
27.02.23	drawing sheet re-formatted	LW
Date	Revisions	By

DAC
Architects

21 Stone Street, Gravesend, Kent, DA11 0NP
Tel: 01474 566996 Fax: 01474 320374
Design@DACarchitects.co.uk


Project Title
**55 Harden Road
Northfleet, Gravesend
DA11 7DL**

Client
Mr D Cokayne





Drawing Title
**SLP and Block Plan
As Existing**

Scale 1:200 @ A3	Date 08.02.2023	Drawn By LW
---------------------	--------------------	----------------

Project No. 5421	Dwg. No. D-01	Rev. A
----------------------------	-------------------------	------------------

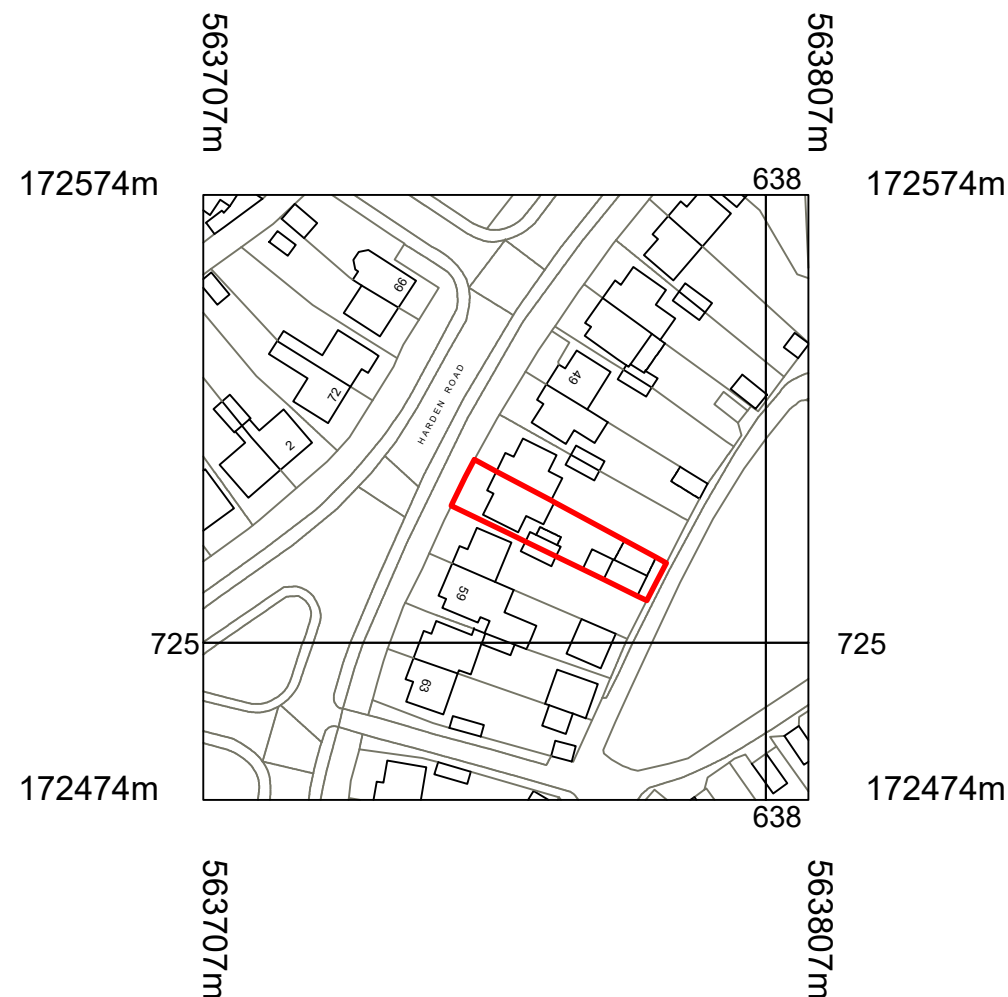

Site Location Plan

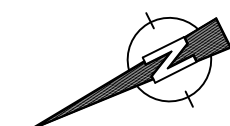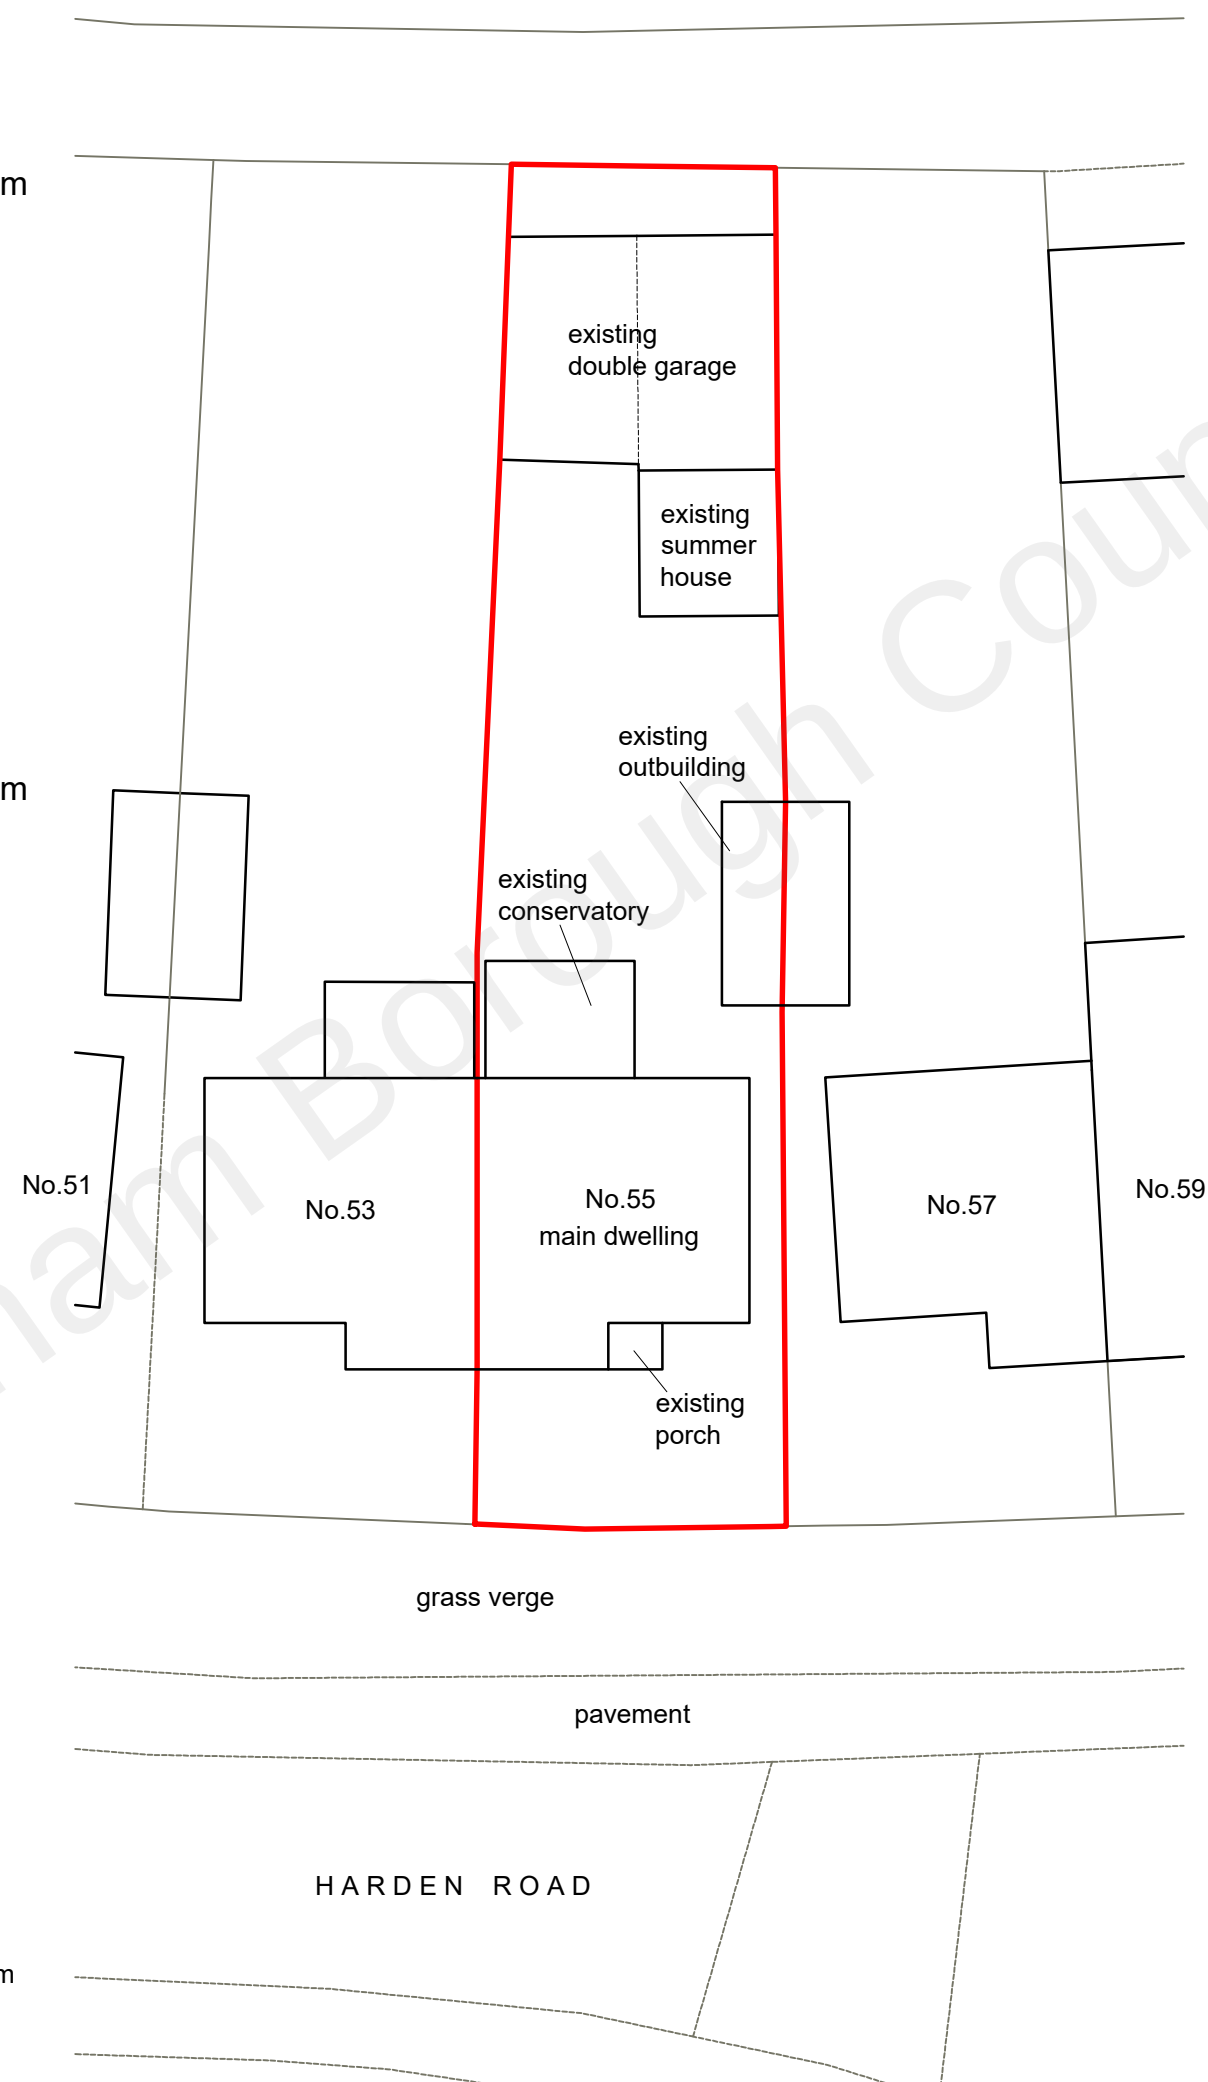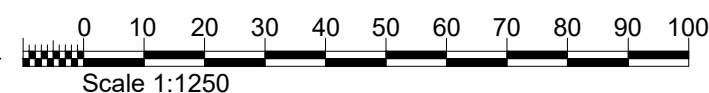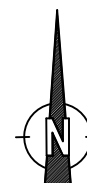

Existing Block Plan

