


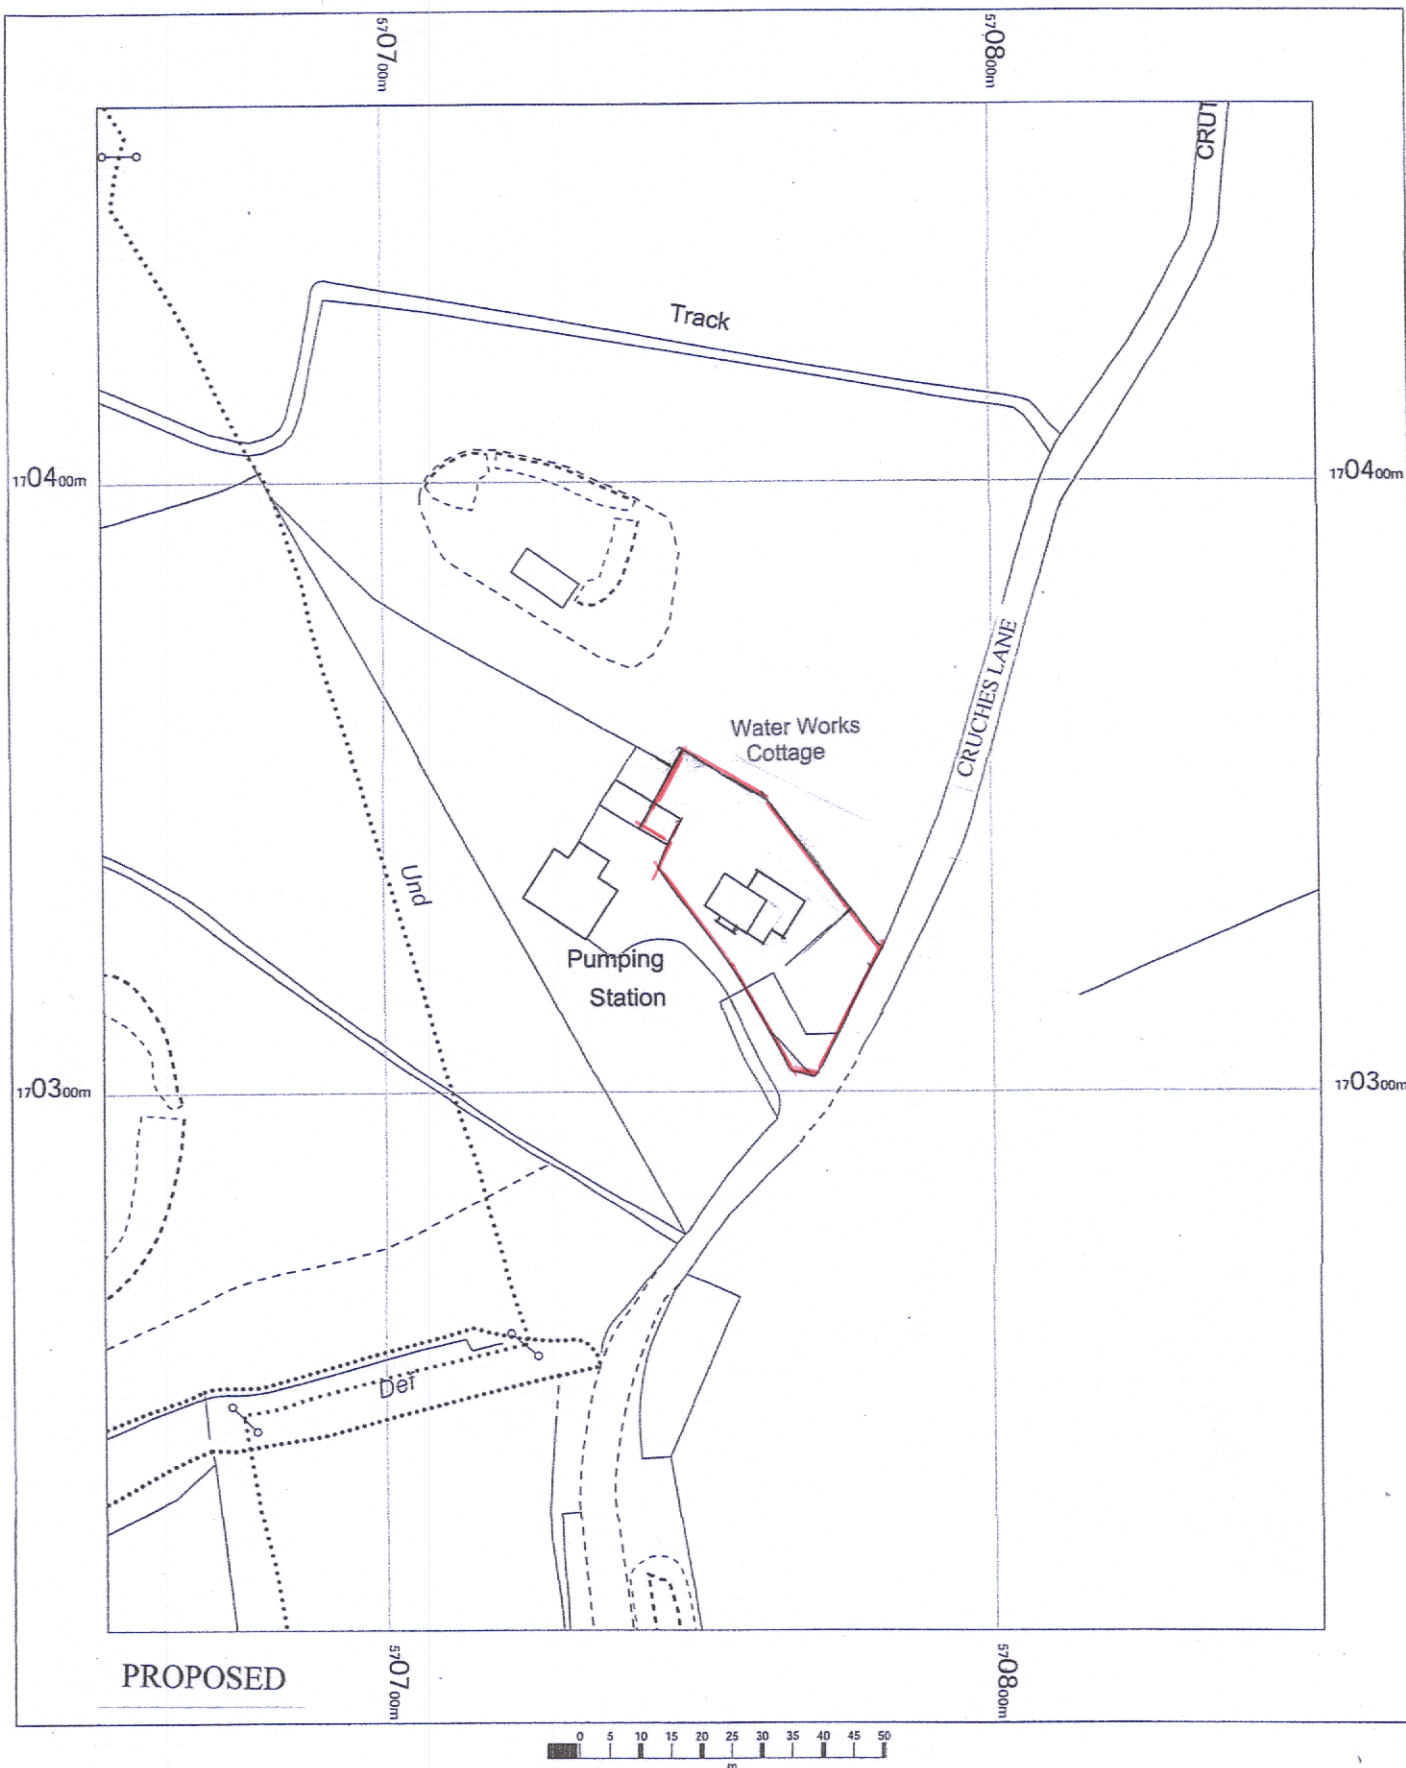

WATER WORKS COTTES
CRUCHES LANE
HIGHAM
GRAVESEND
KENT
ME3 7DJ

OS MasterMap 1250/2500/10000 scale
Thursday, May 15, 2025, ID: HMC-01222695
www.themapcentre.com

1:1250 scale print at A4, Centre: 570754 E, 170337 N

©Crown Copyright Ordnance Survey. Licence no.
100018971



Page
Plan
Prints