
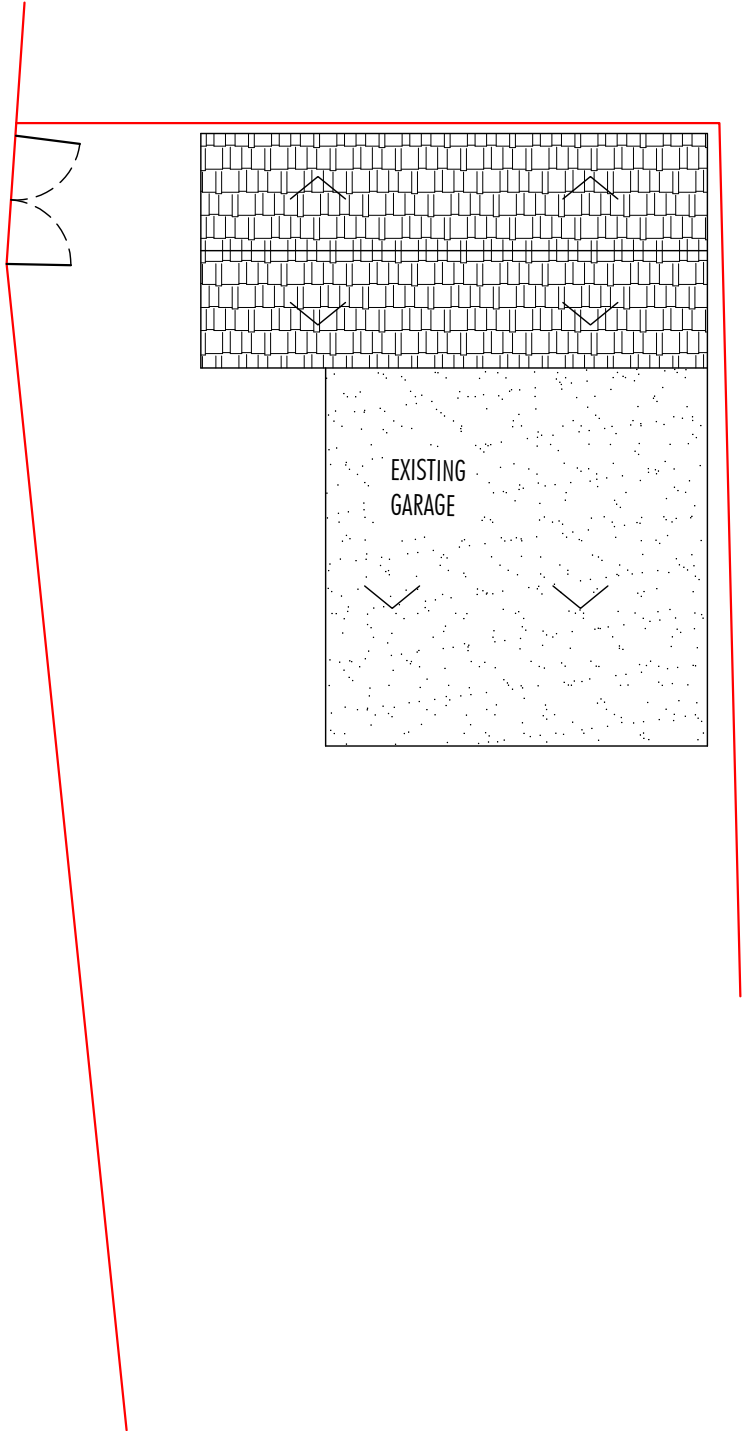



ARCHITECTURAL DESIGN:

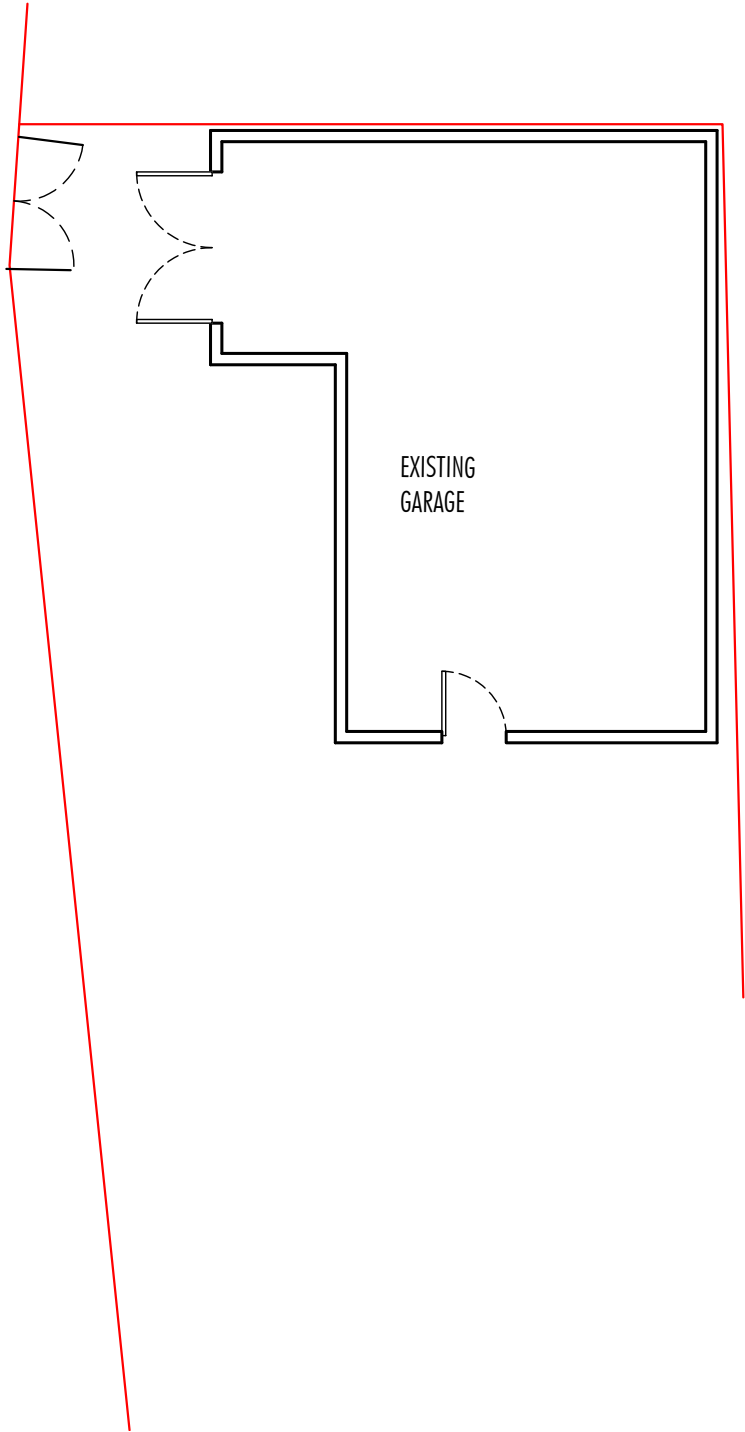

MAC STUDIO
architecture & project management

SUITE M5 - OLD LIBRARY
ST FAITHS STREET
MAIDSTONE - KENT ME14 1LH

ALL DIMENSIONS TO BE CHECKED ON SITE.
DRAWING TO BE READ IN CONJUNCTION WITH
STRUCTURAL ENGINEER'S DRAWINGS

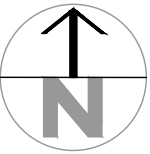

PRELIMINARY	☐	INFORMATION	☐
APPROVAL	☐	CONSTRUCTION	☐
TENDER	☐	*	☐
PLANNING	☒	*	☐
RECORD	☐	*	☐

CLIENT:
Deleshia

PROJECT ADDRESS:
**#32 Jubilee Cres,
Gravesend DA12 4JF**

DRAWN:	CHECKED:	
FMAC	BMAC	
REV	DESCRIPTION	DATE

DRAWING TITLE:
**EXISTING
GROUND & ROOF
PLANS**

JOB CODE 2024/470	DRAWING NUMBER
DATE Nov. 26	A.03
SCALE 1/100	