



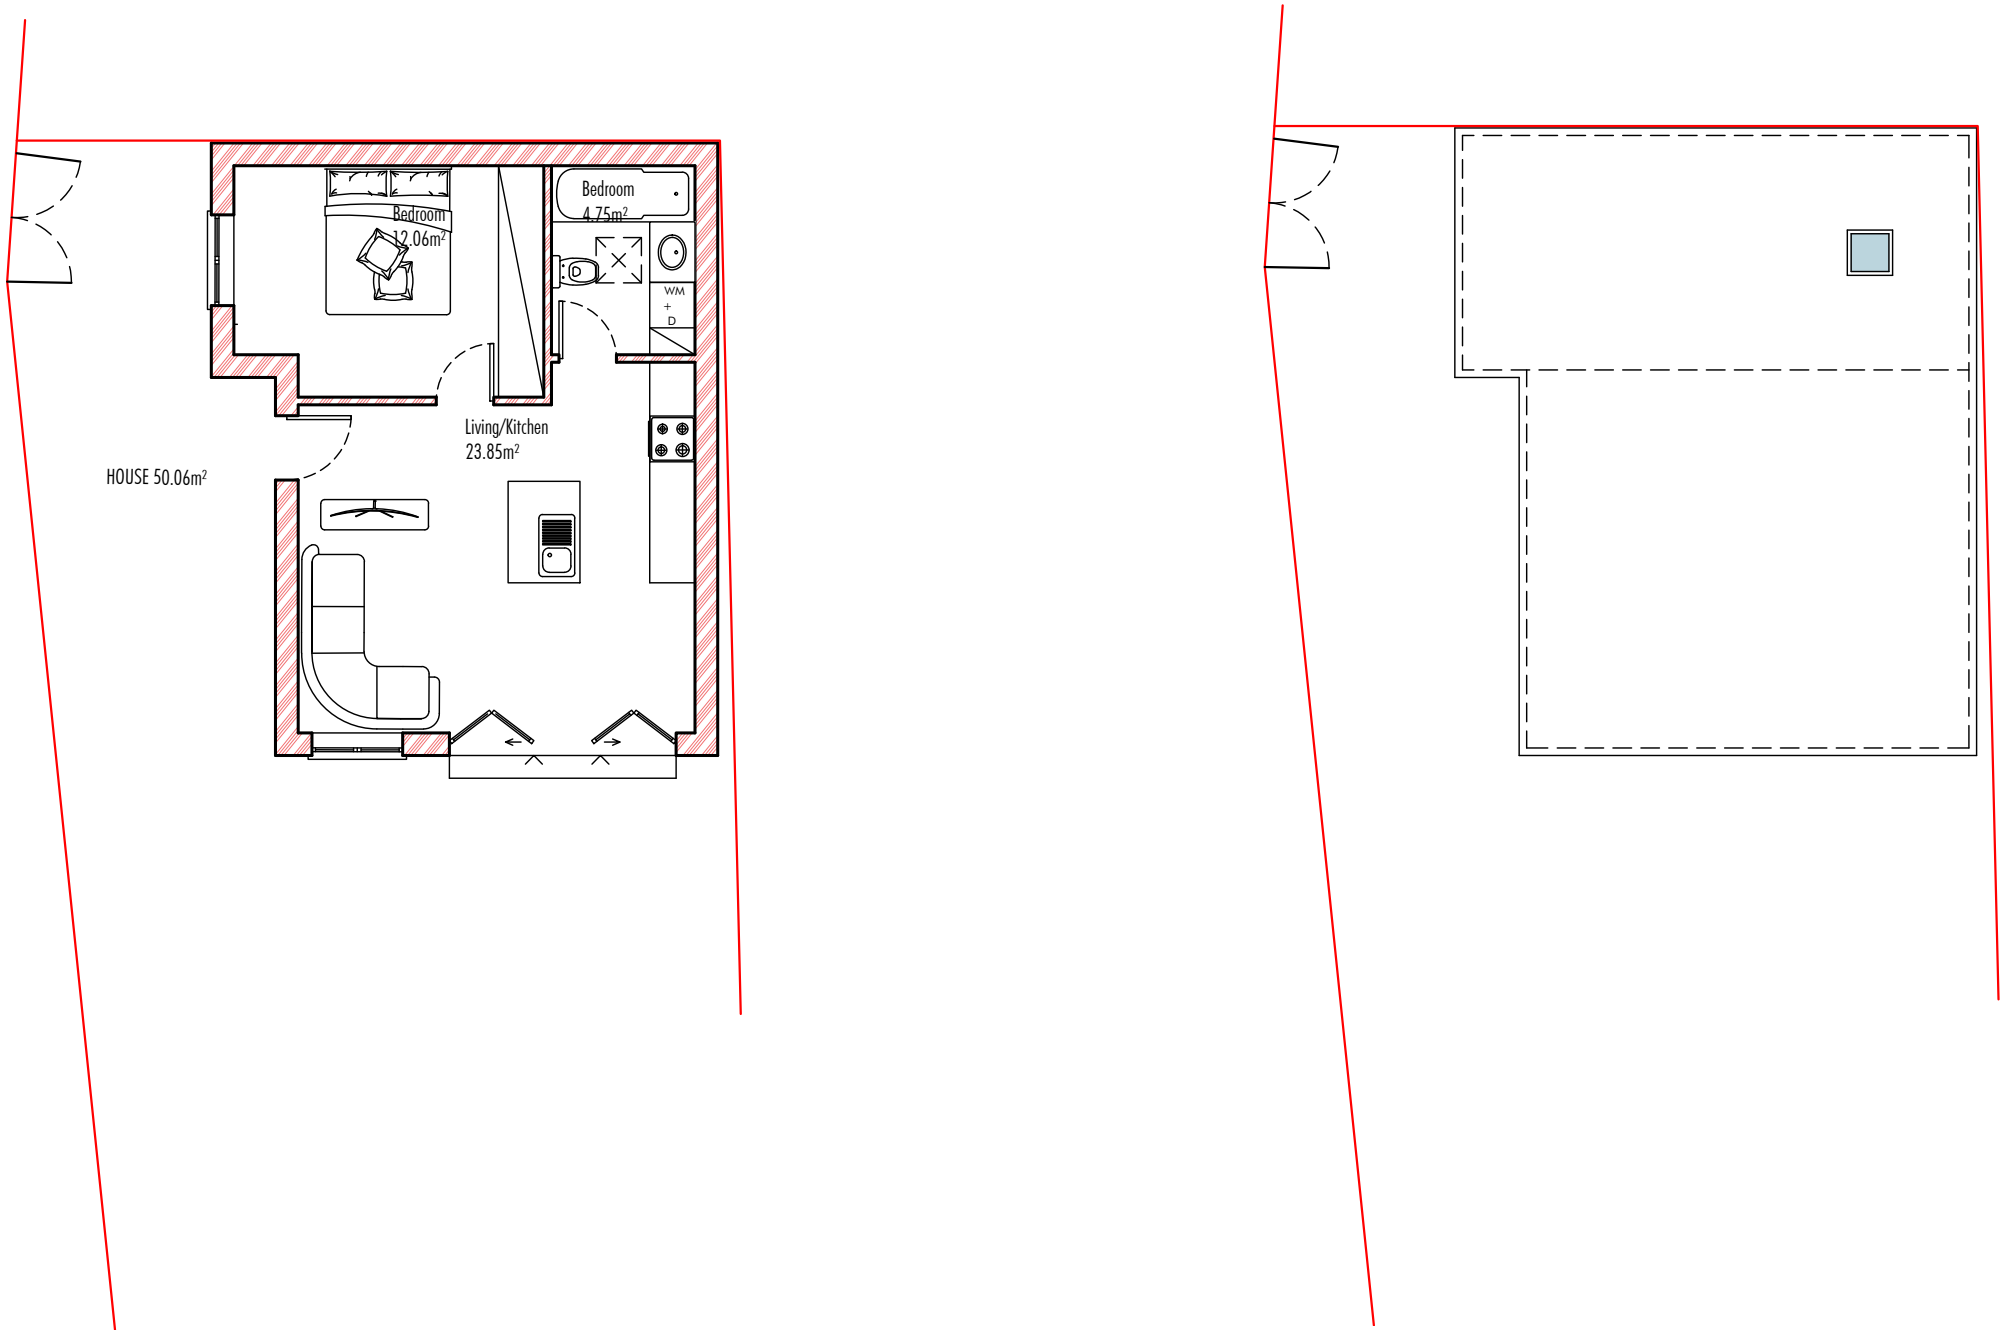

SUITE M5 - OLD LIBRARY  
ST FAITHS STREET  
MAIDSTONE - KENT ME14 1LH

ALL DIMENSIONS TO BE CHECKED ON SITE.  
DRAWING TO BE READ IN CONJUNCTION WITH  
STRUCTURAL ENGINEERS DRAWINGS

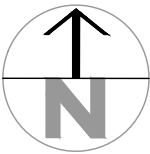

|             |                                     |              |                          |
|-------------|-------------------------------------|--------------|--------------------------|
| PRELIMINARY | <input type="checkbox"/>            | INFORMATION  | <input type="checkbox"/> |
| APPROVAL    | <input type="checkbox"/>            | CONSTRUCTION | <input type="checkbox"/> |
| TENDER      | <input type="checkbox"/>            | *            | <input type="checkbox"/> |
| PLANNING    | <input checked="" type="checkbox"/> | *            | <input type="checkbox"/> |
| RECORD      | <input type="checkbox"/>            | *            | <input type="checkbox"/> |

CLIENT:

**Deleshia**

PROJECT ADDRESS:

**#32 Jubilee Cres,  
Gravesend DA12 4JF**

|        |          |
|--------|----------|
| DRAWN: | CHECKED: |
| FMAC   | BMAC     |

|     |             |      |
|-----|-------------|------|
|     |             |      |
|     |             |      |
|     |             |      |
| REV | DESCRIPTION | DATE |

DRAWING TITLE:

**PROPOSED  
GROUND & ROOF  
PLANS**

|                      |                |
|----------------------|----------------|
| JOB CODE<br>2024/470 | DRAWING NUMBER |
| DATE<br>Nov. 26      | <b>A.04</b>    |
| SCALE<br>1/100       |                |