




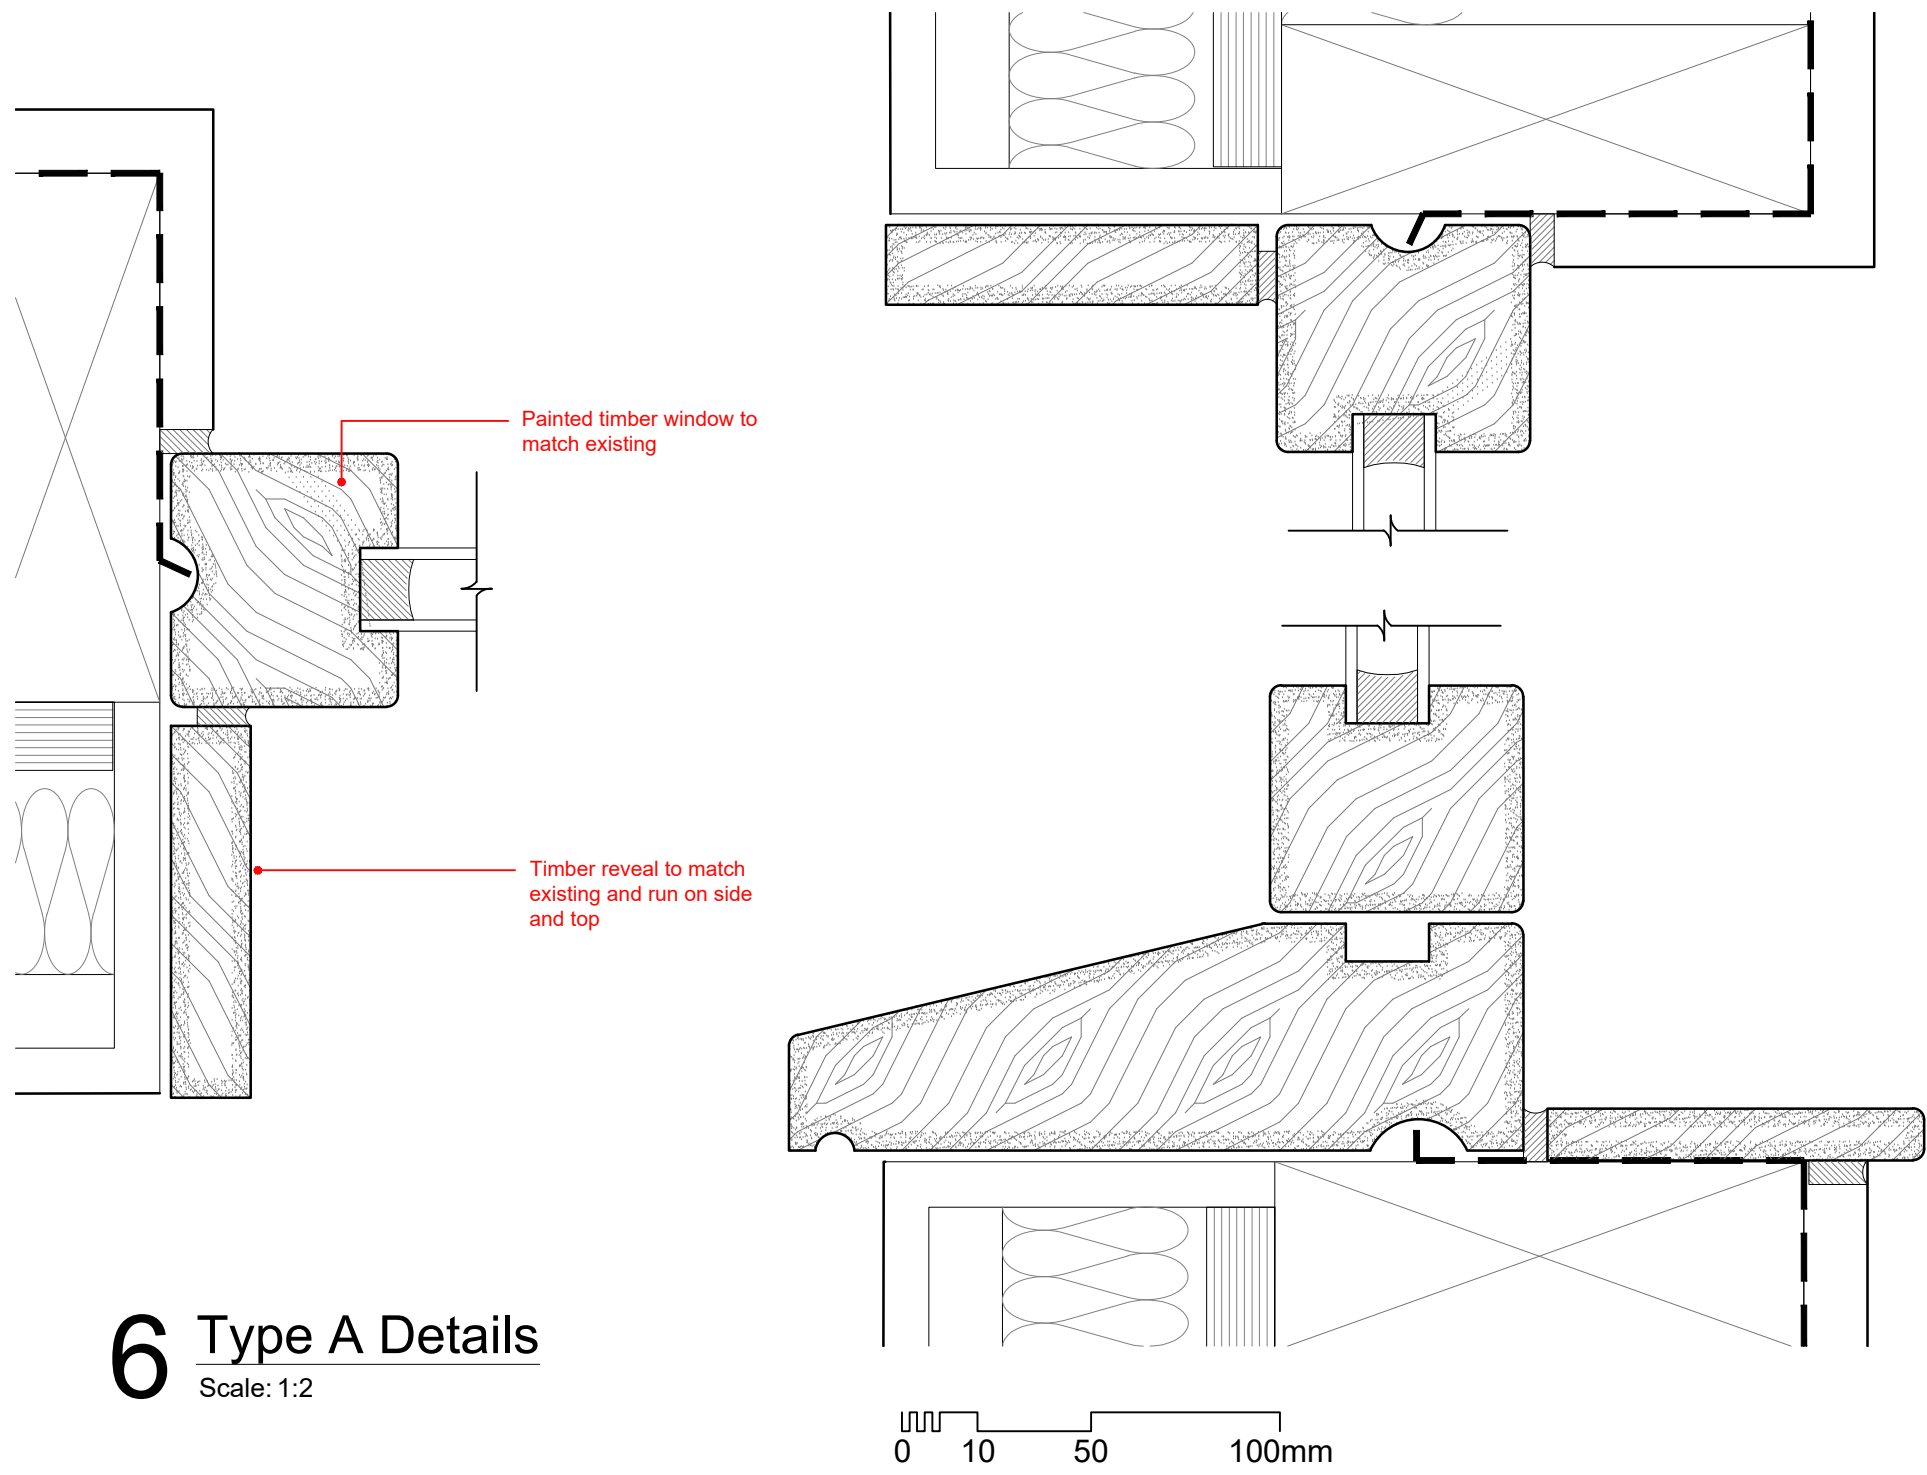


6 Type A Details
Scale: 1:2

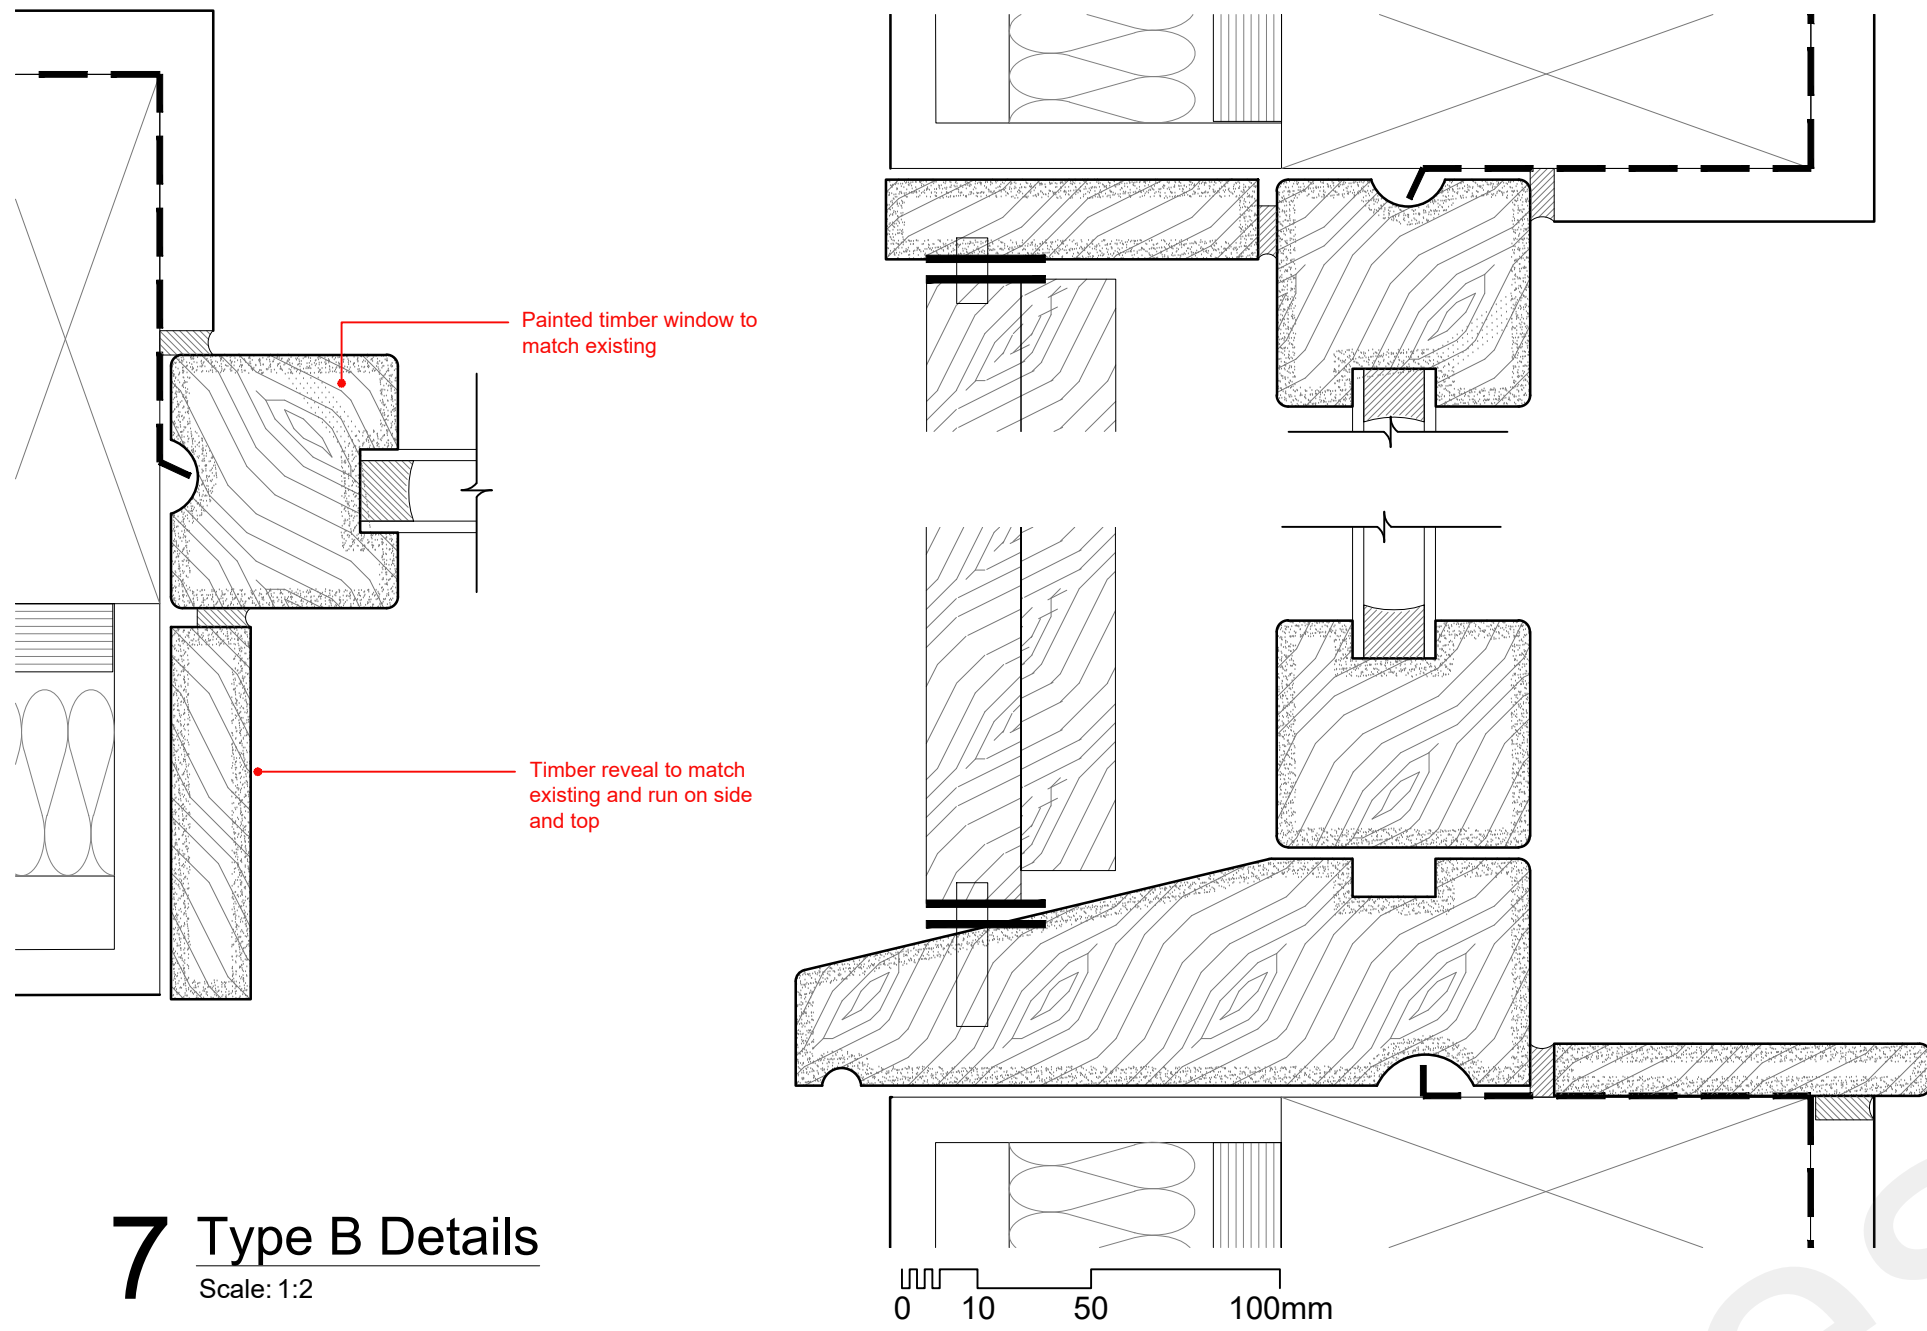


7 Type B Details
Scale: 1:2

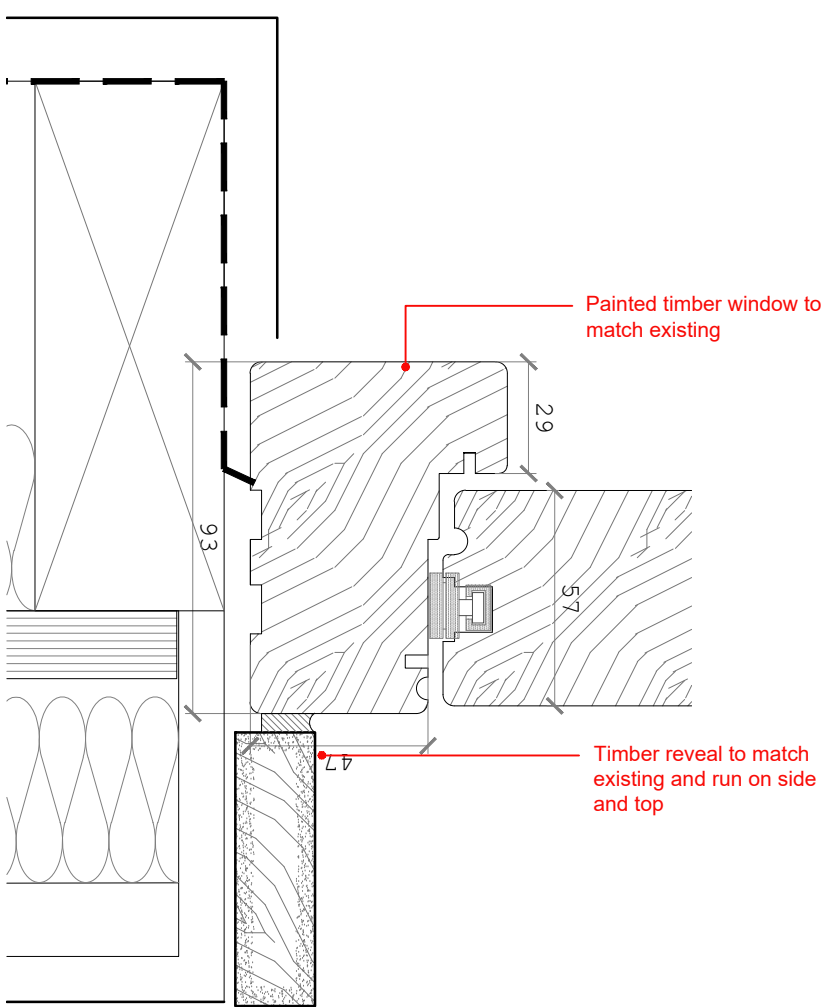


8 Type C Details
Scale: 1:2

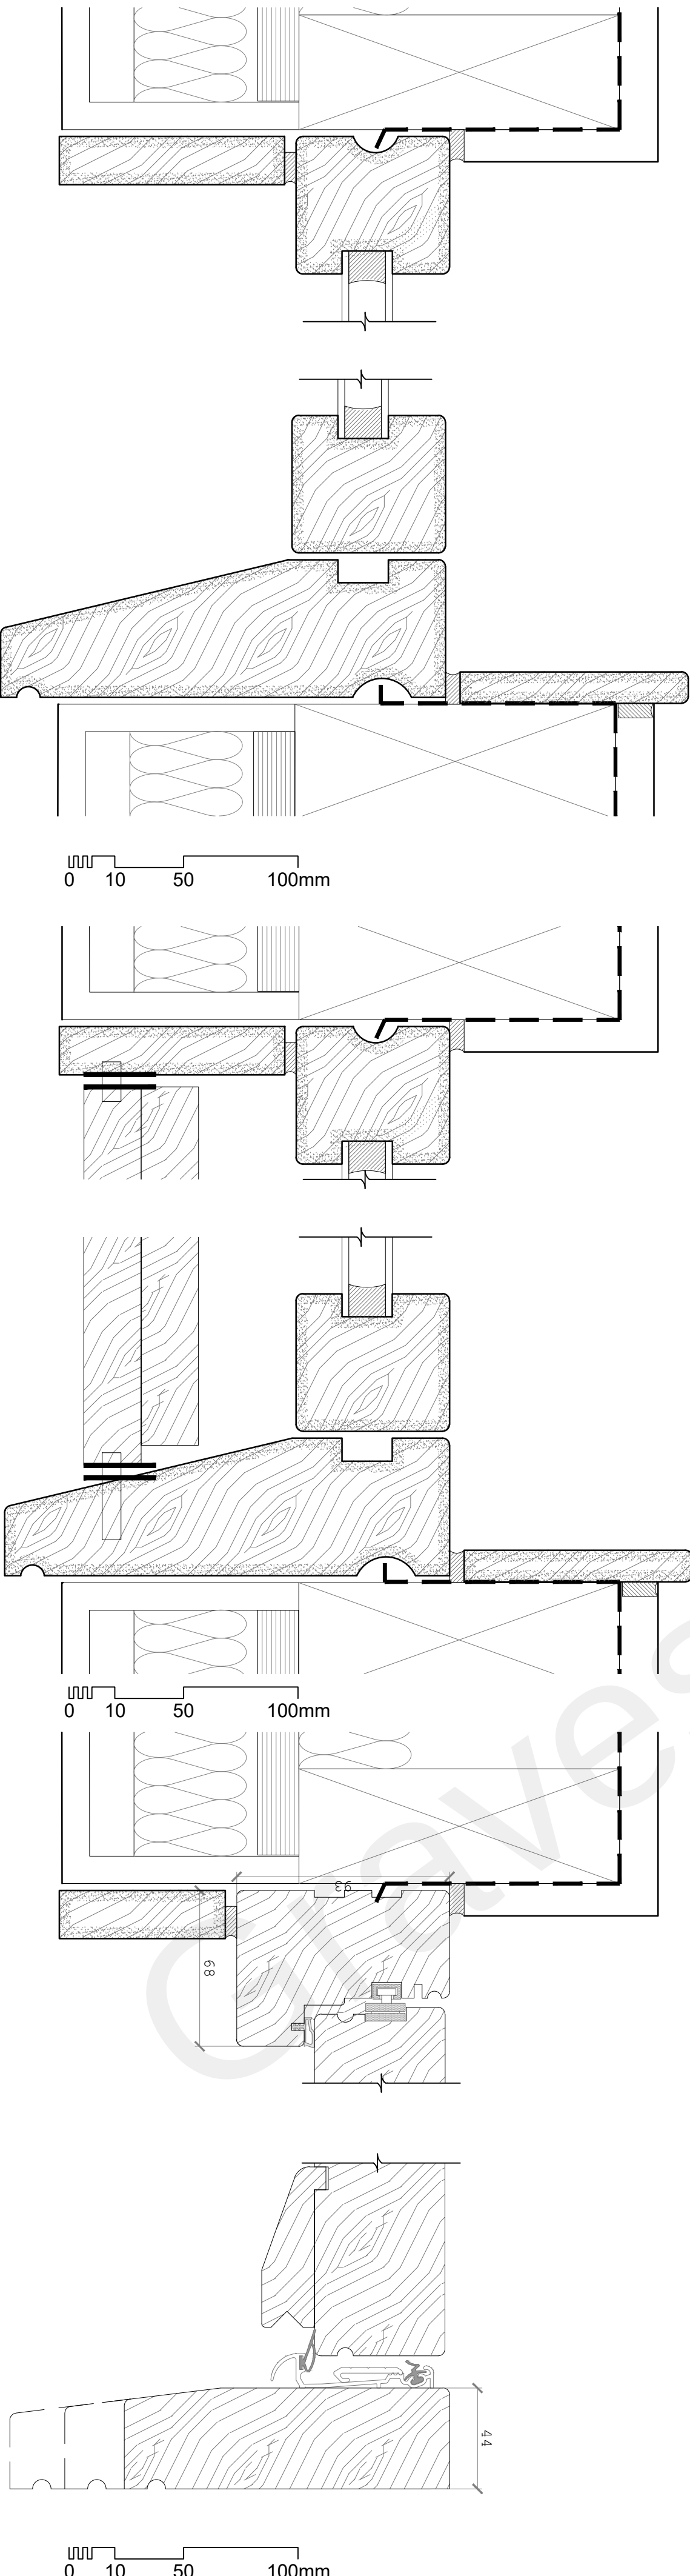


1 Description
Scale: 1:50

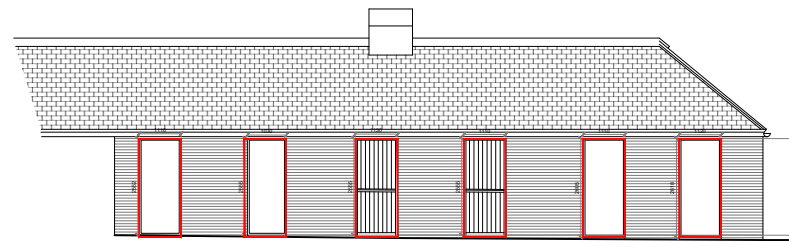


2 Description
Scale: 1:50

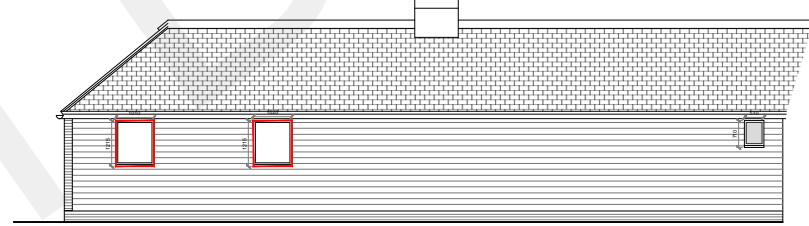






3 Description
Scale: 1:50

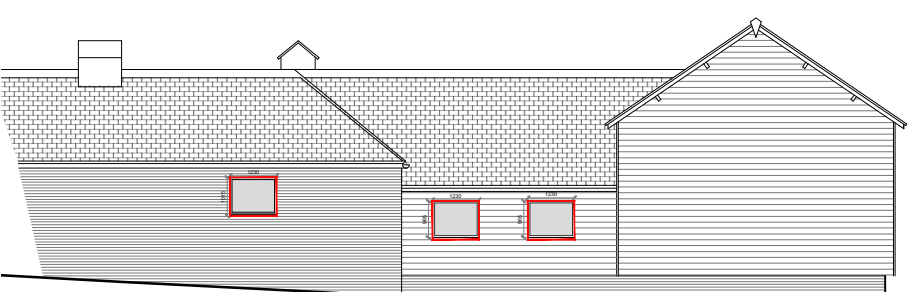

4 Description
Scale: 1:50

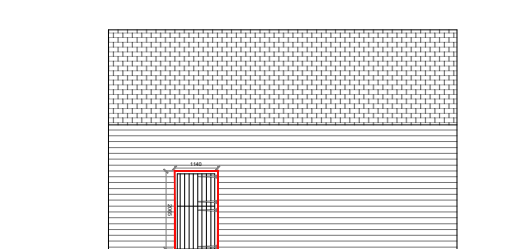

5 Description
Scale: 1:50

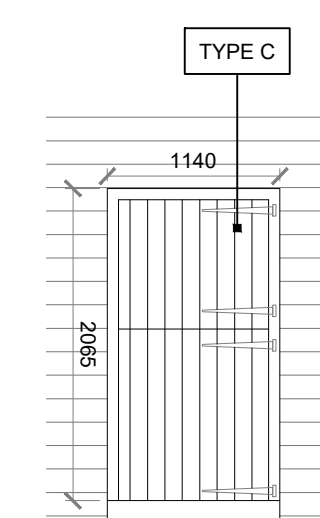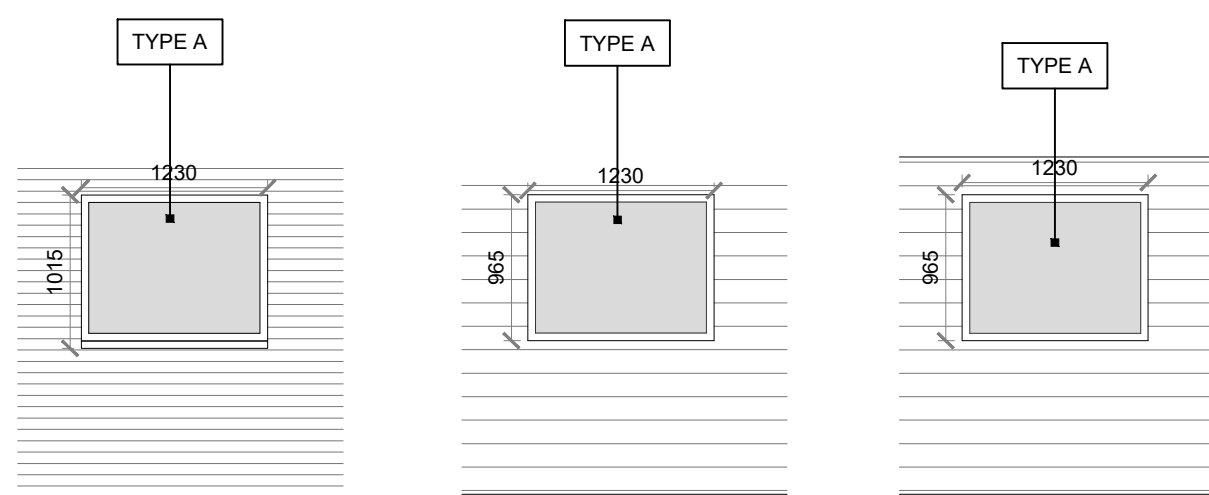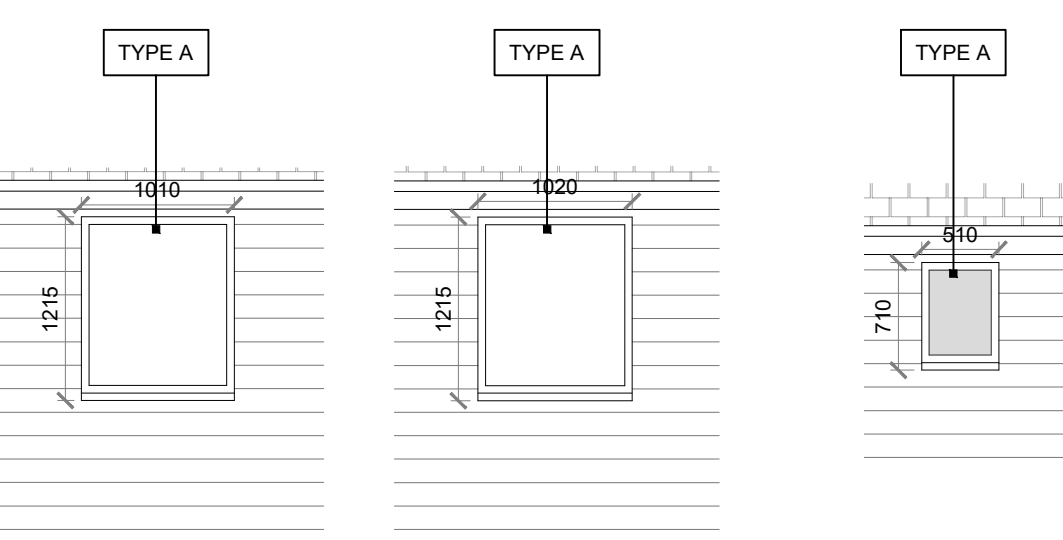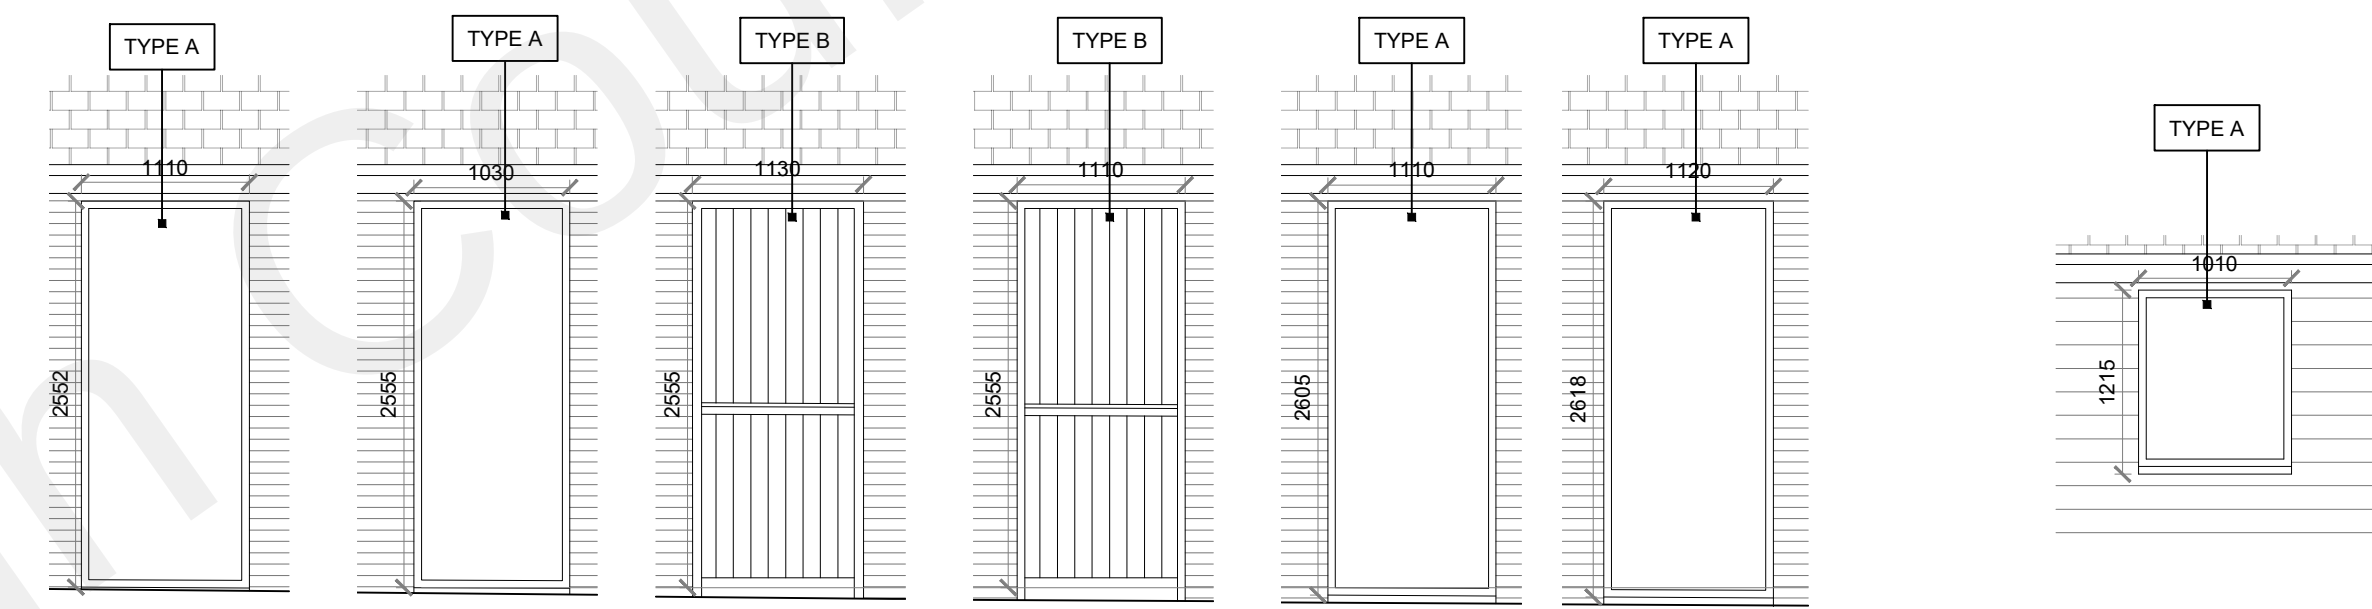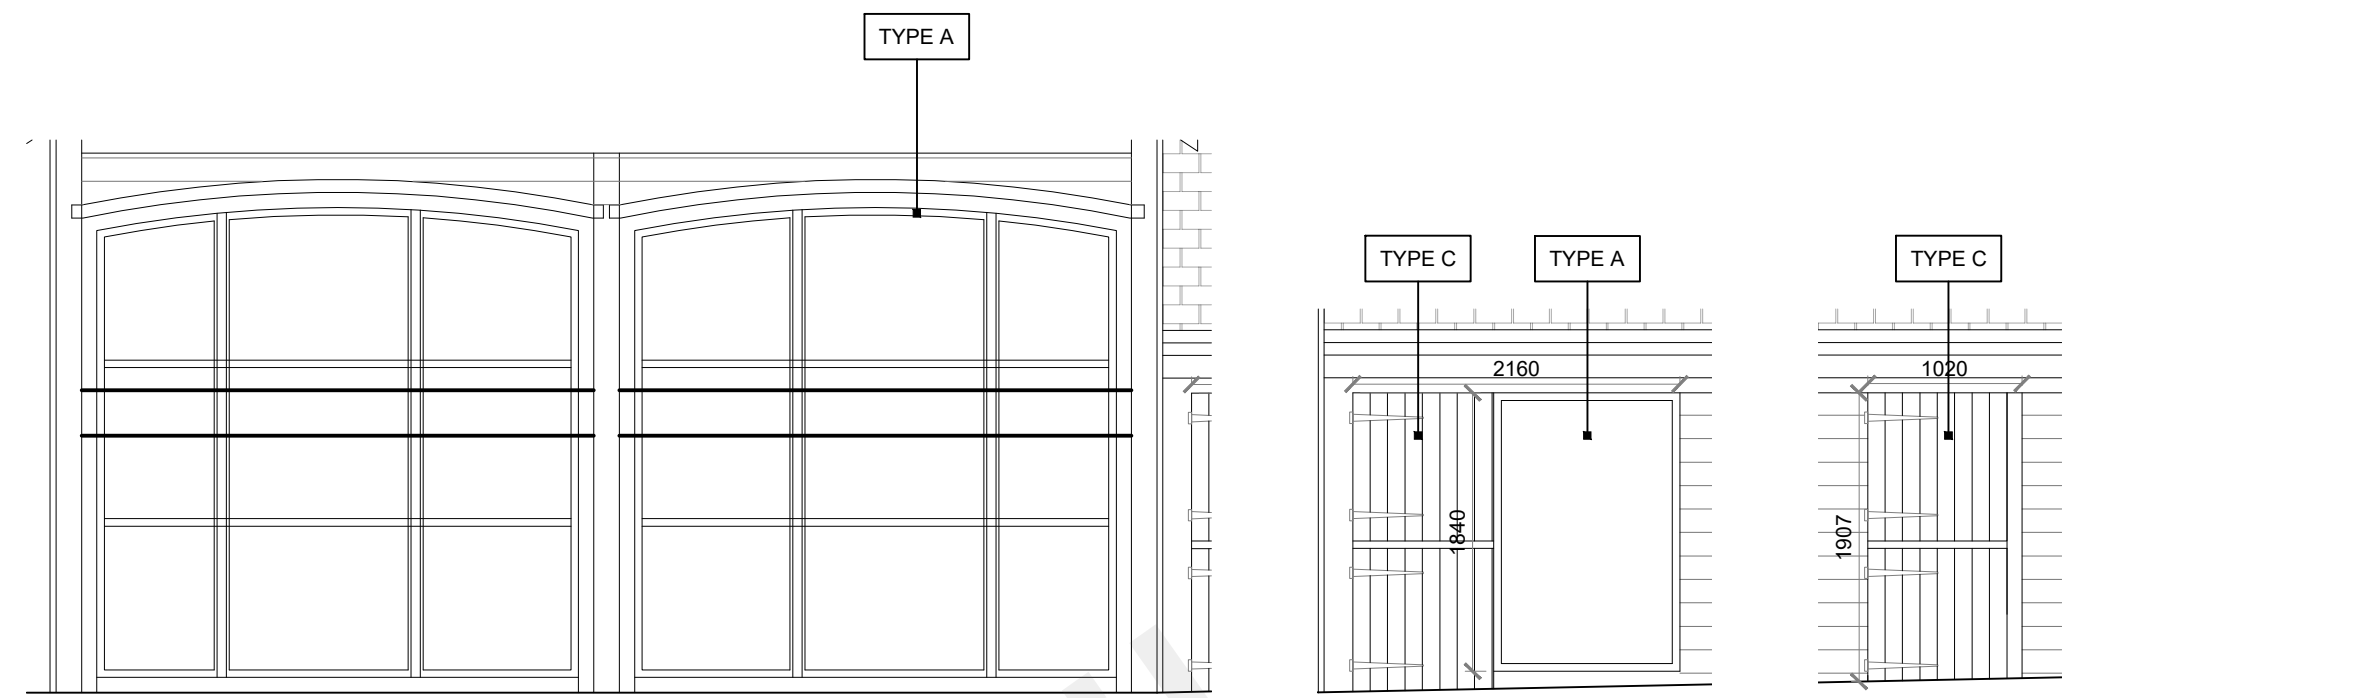

Scale: 1:50

Hollaway

London | 11a Acton Street | London | WC1X 9PG
T +44 (0) 20 7096 5425 | E london@hollawaystudio.co.uk | W www.hollawaystudio.co.uk
Kent | The Tramway Stables | Ramport Road | Rythe | Kent | CT21 5BG
T +44 (0) 1303 260 515 | E kent@hollawaystudio.co.uk | W www.hollawaystudio.co.uk

Project | COBHAM LANE, NORTH ROCHESTER
GRAVESHAM
Client | MARK LUCAS
Title | DRAWING TITLE
Status | PRELIMINARY

Scale | A1 | 1:100 Date | DD.MM.YY Drawn | NO Chk'd | NO

Project Number | 21.0159 Drawing Number | 314-A01
Bim Number | Revision | ----