



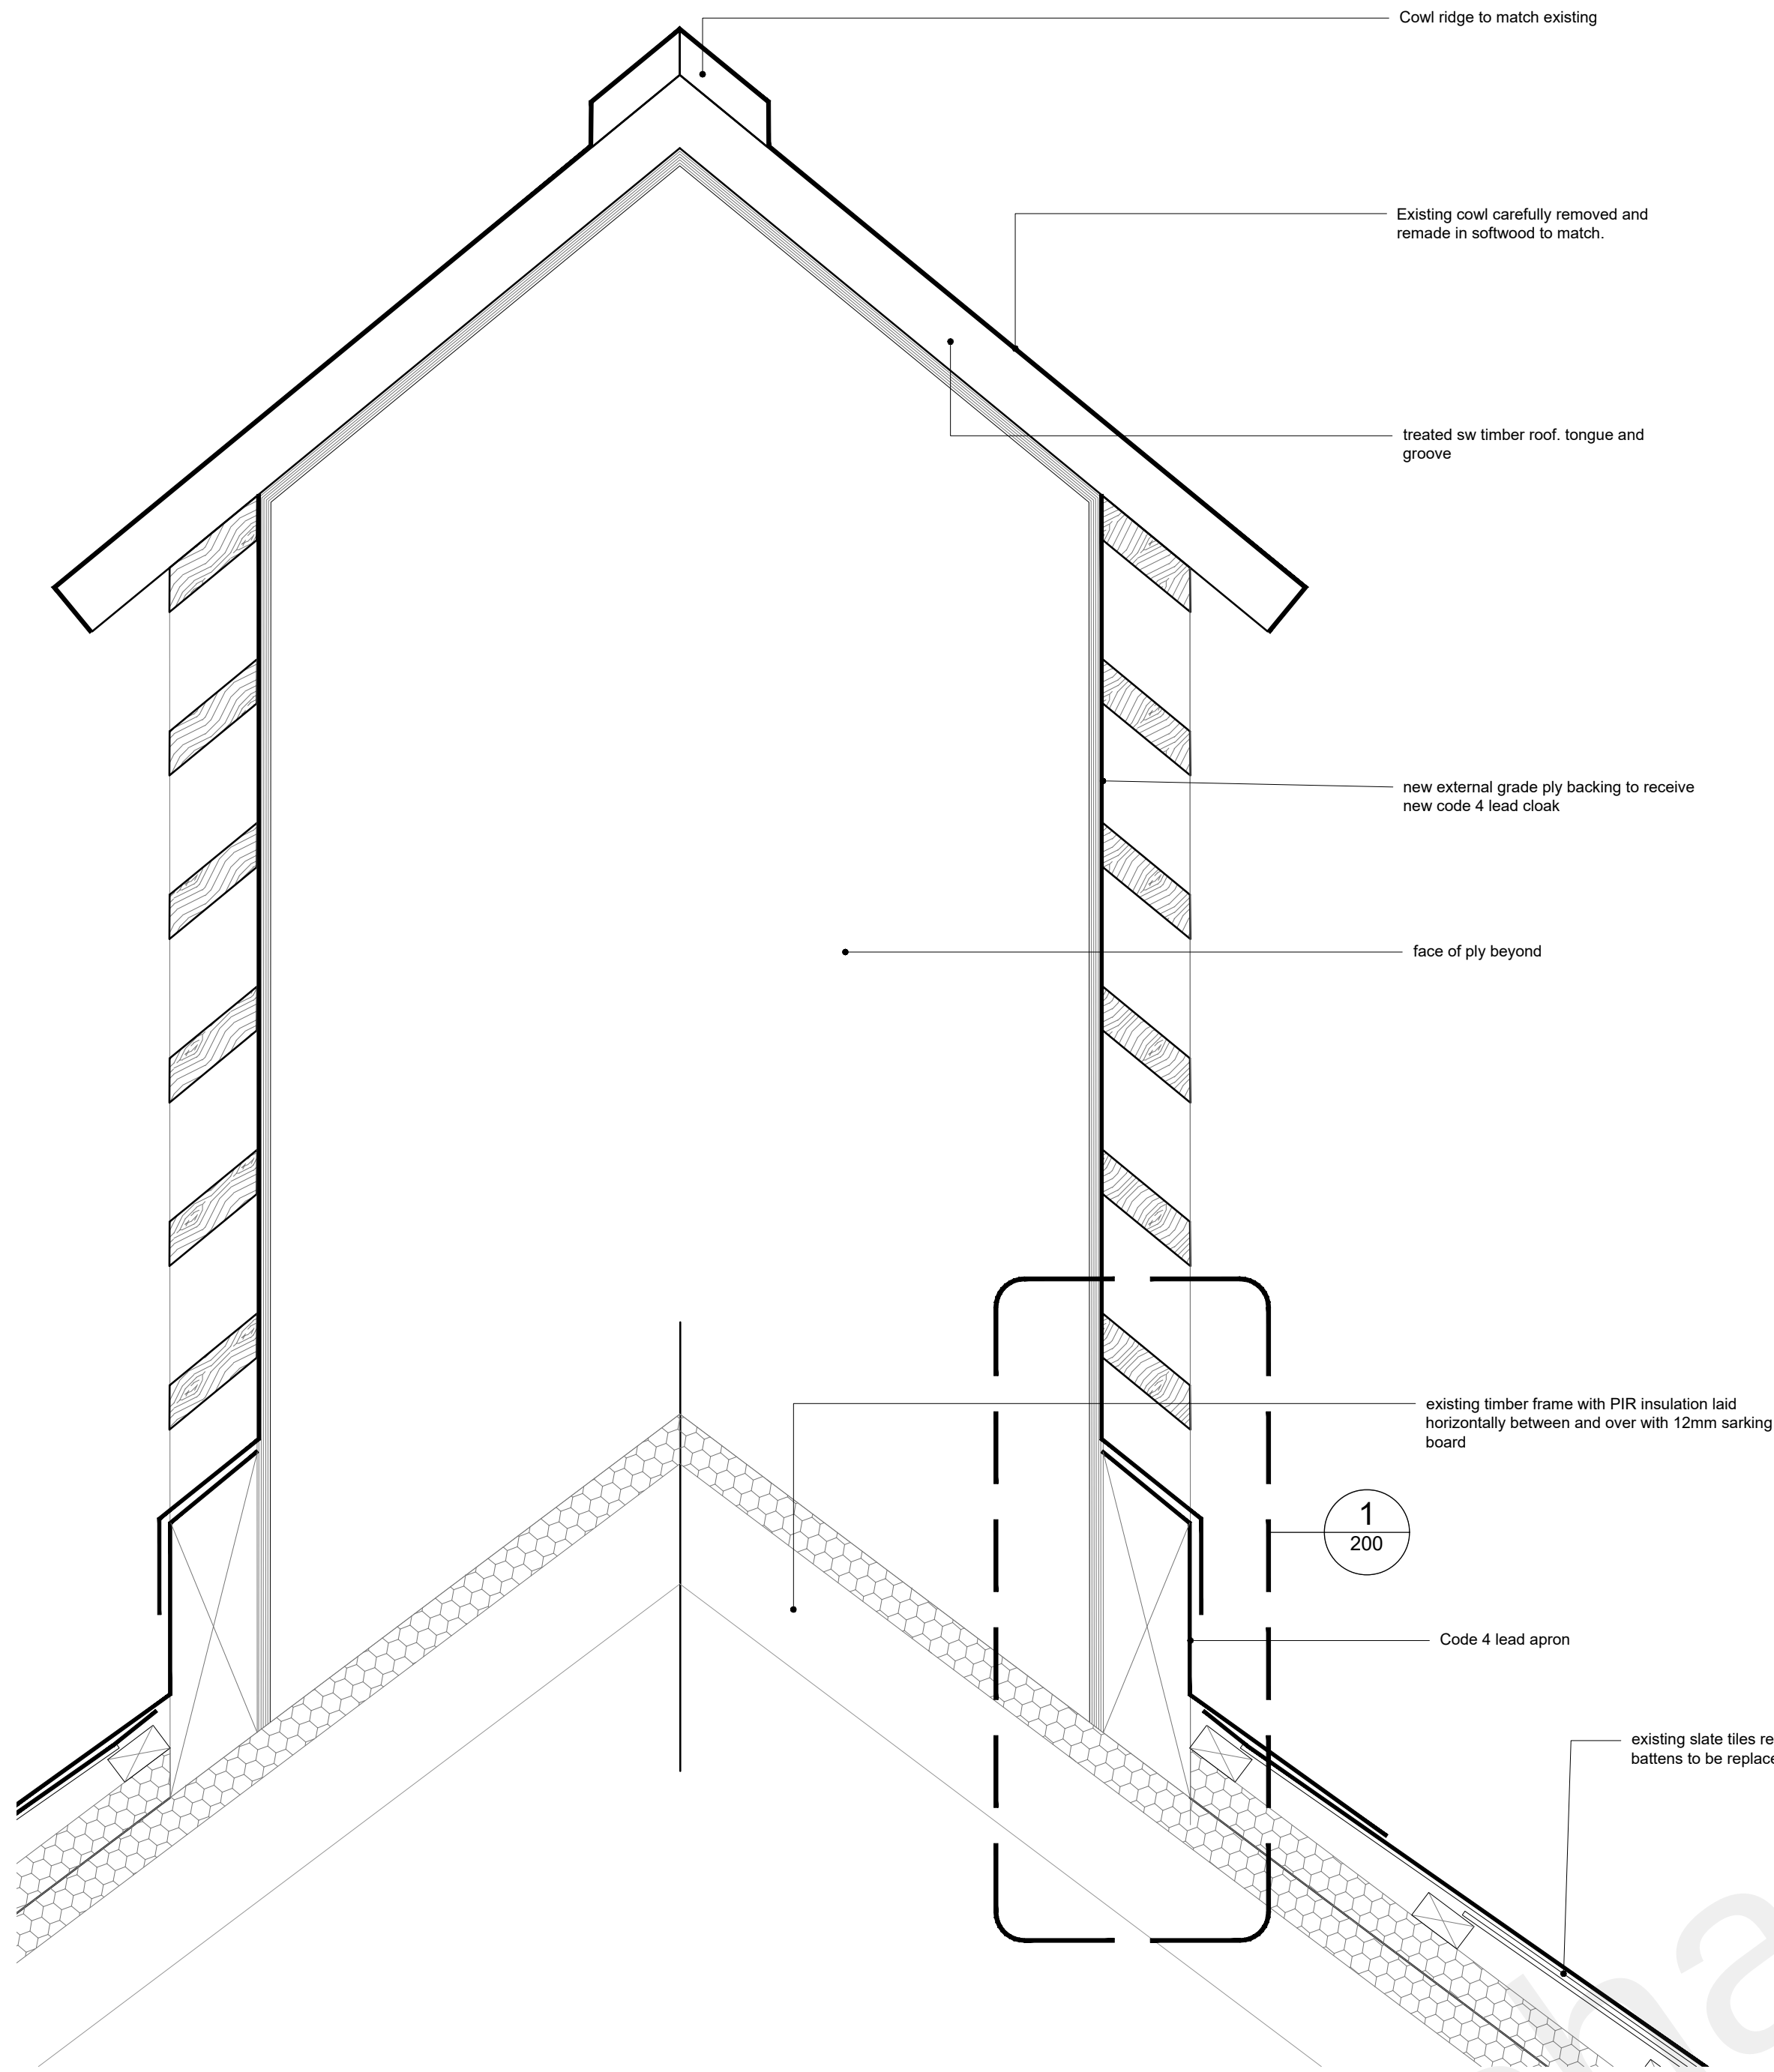


4 Cowl Roof detail
Scale: 1:50


5 cowl to roof detail
Scale: 1:50

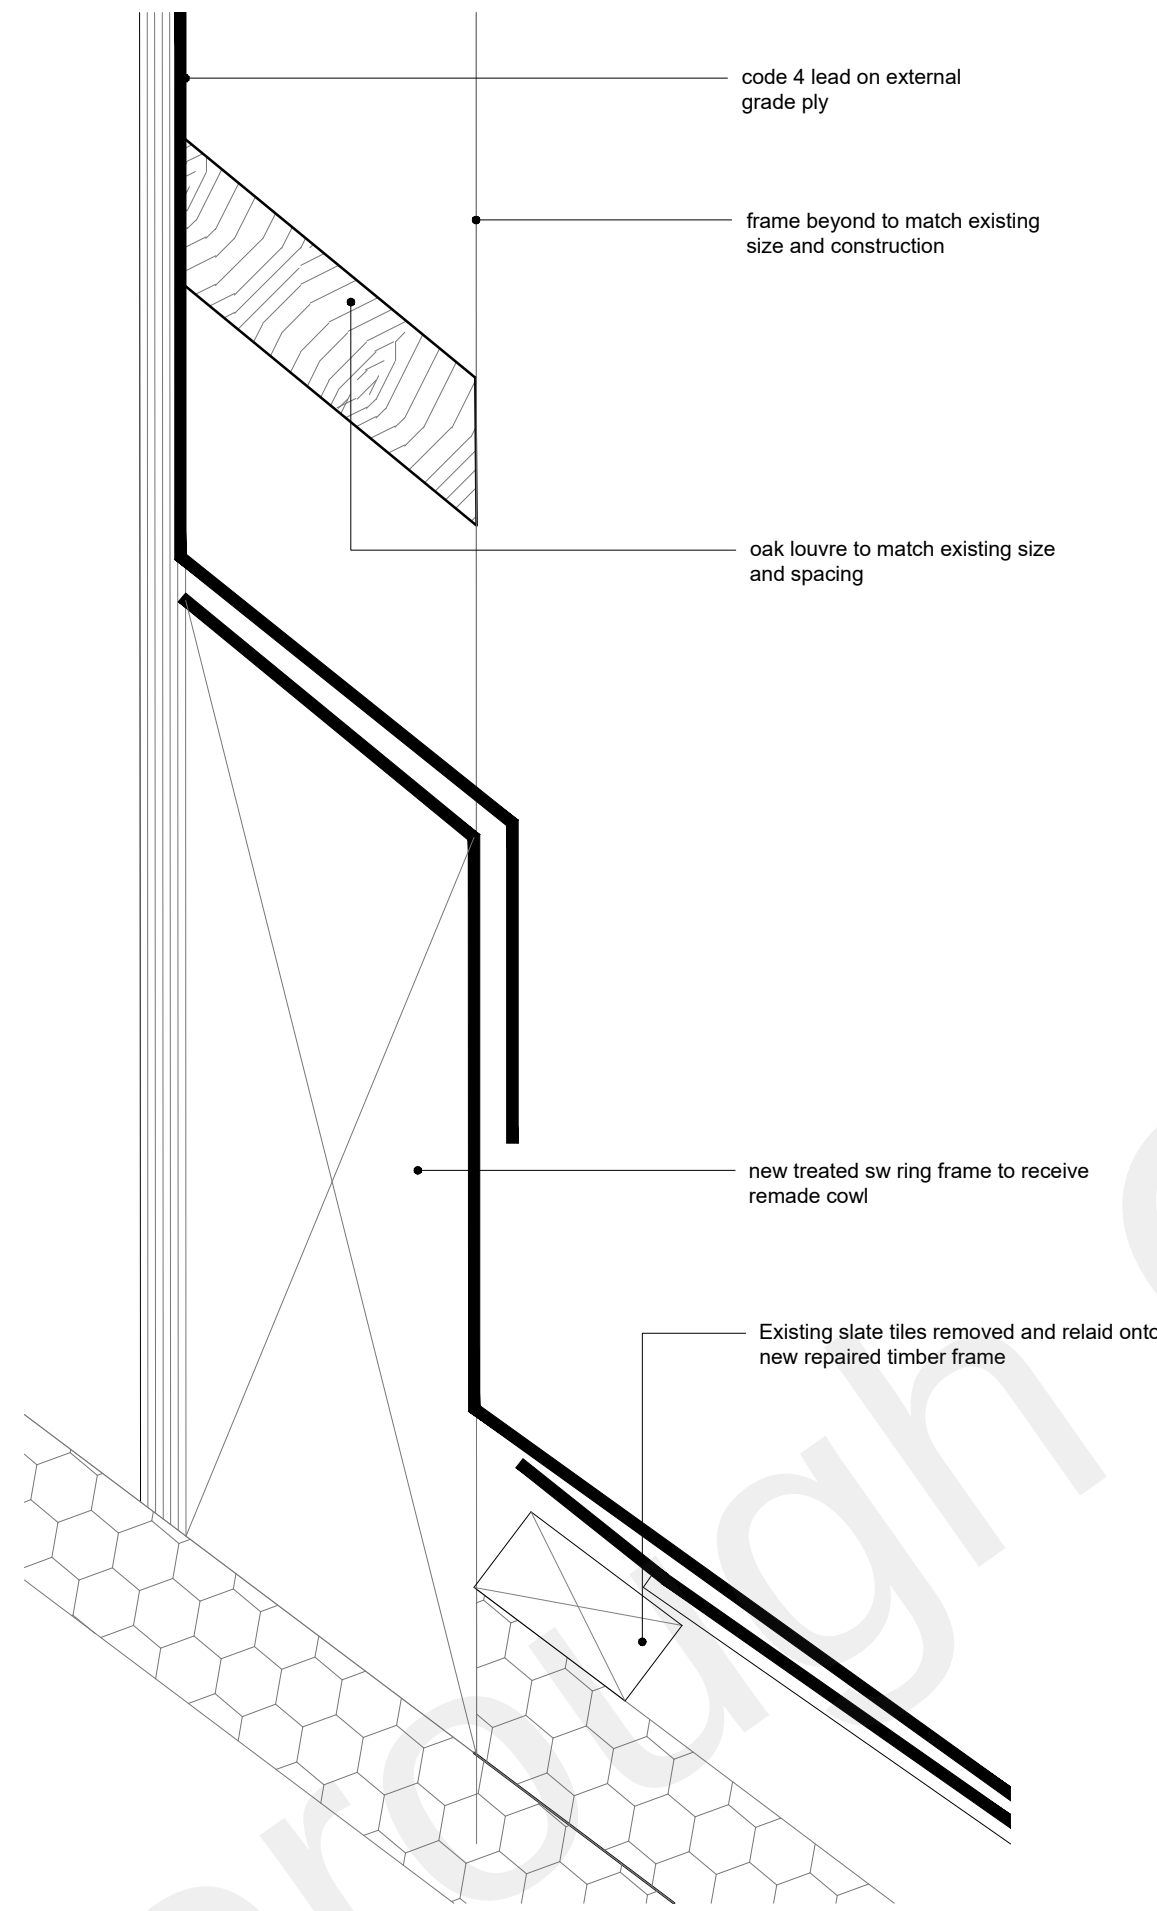


6 Key Plan
Scale: 1:200

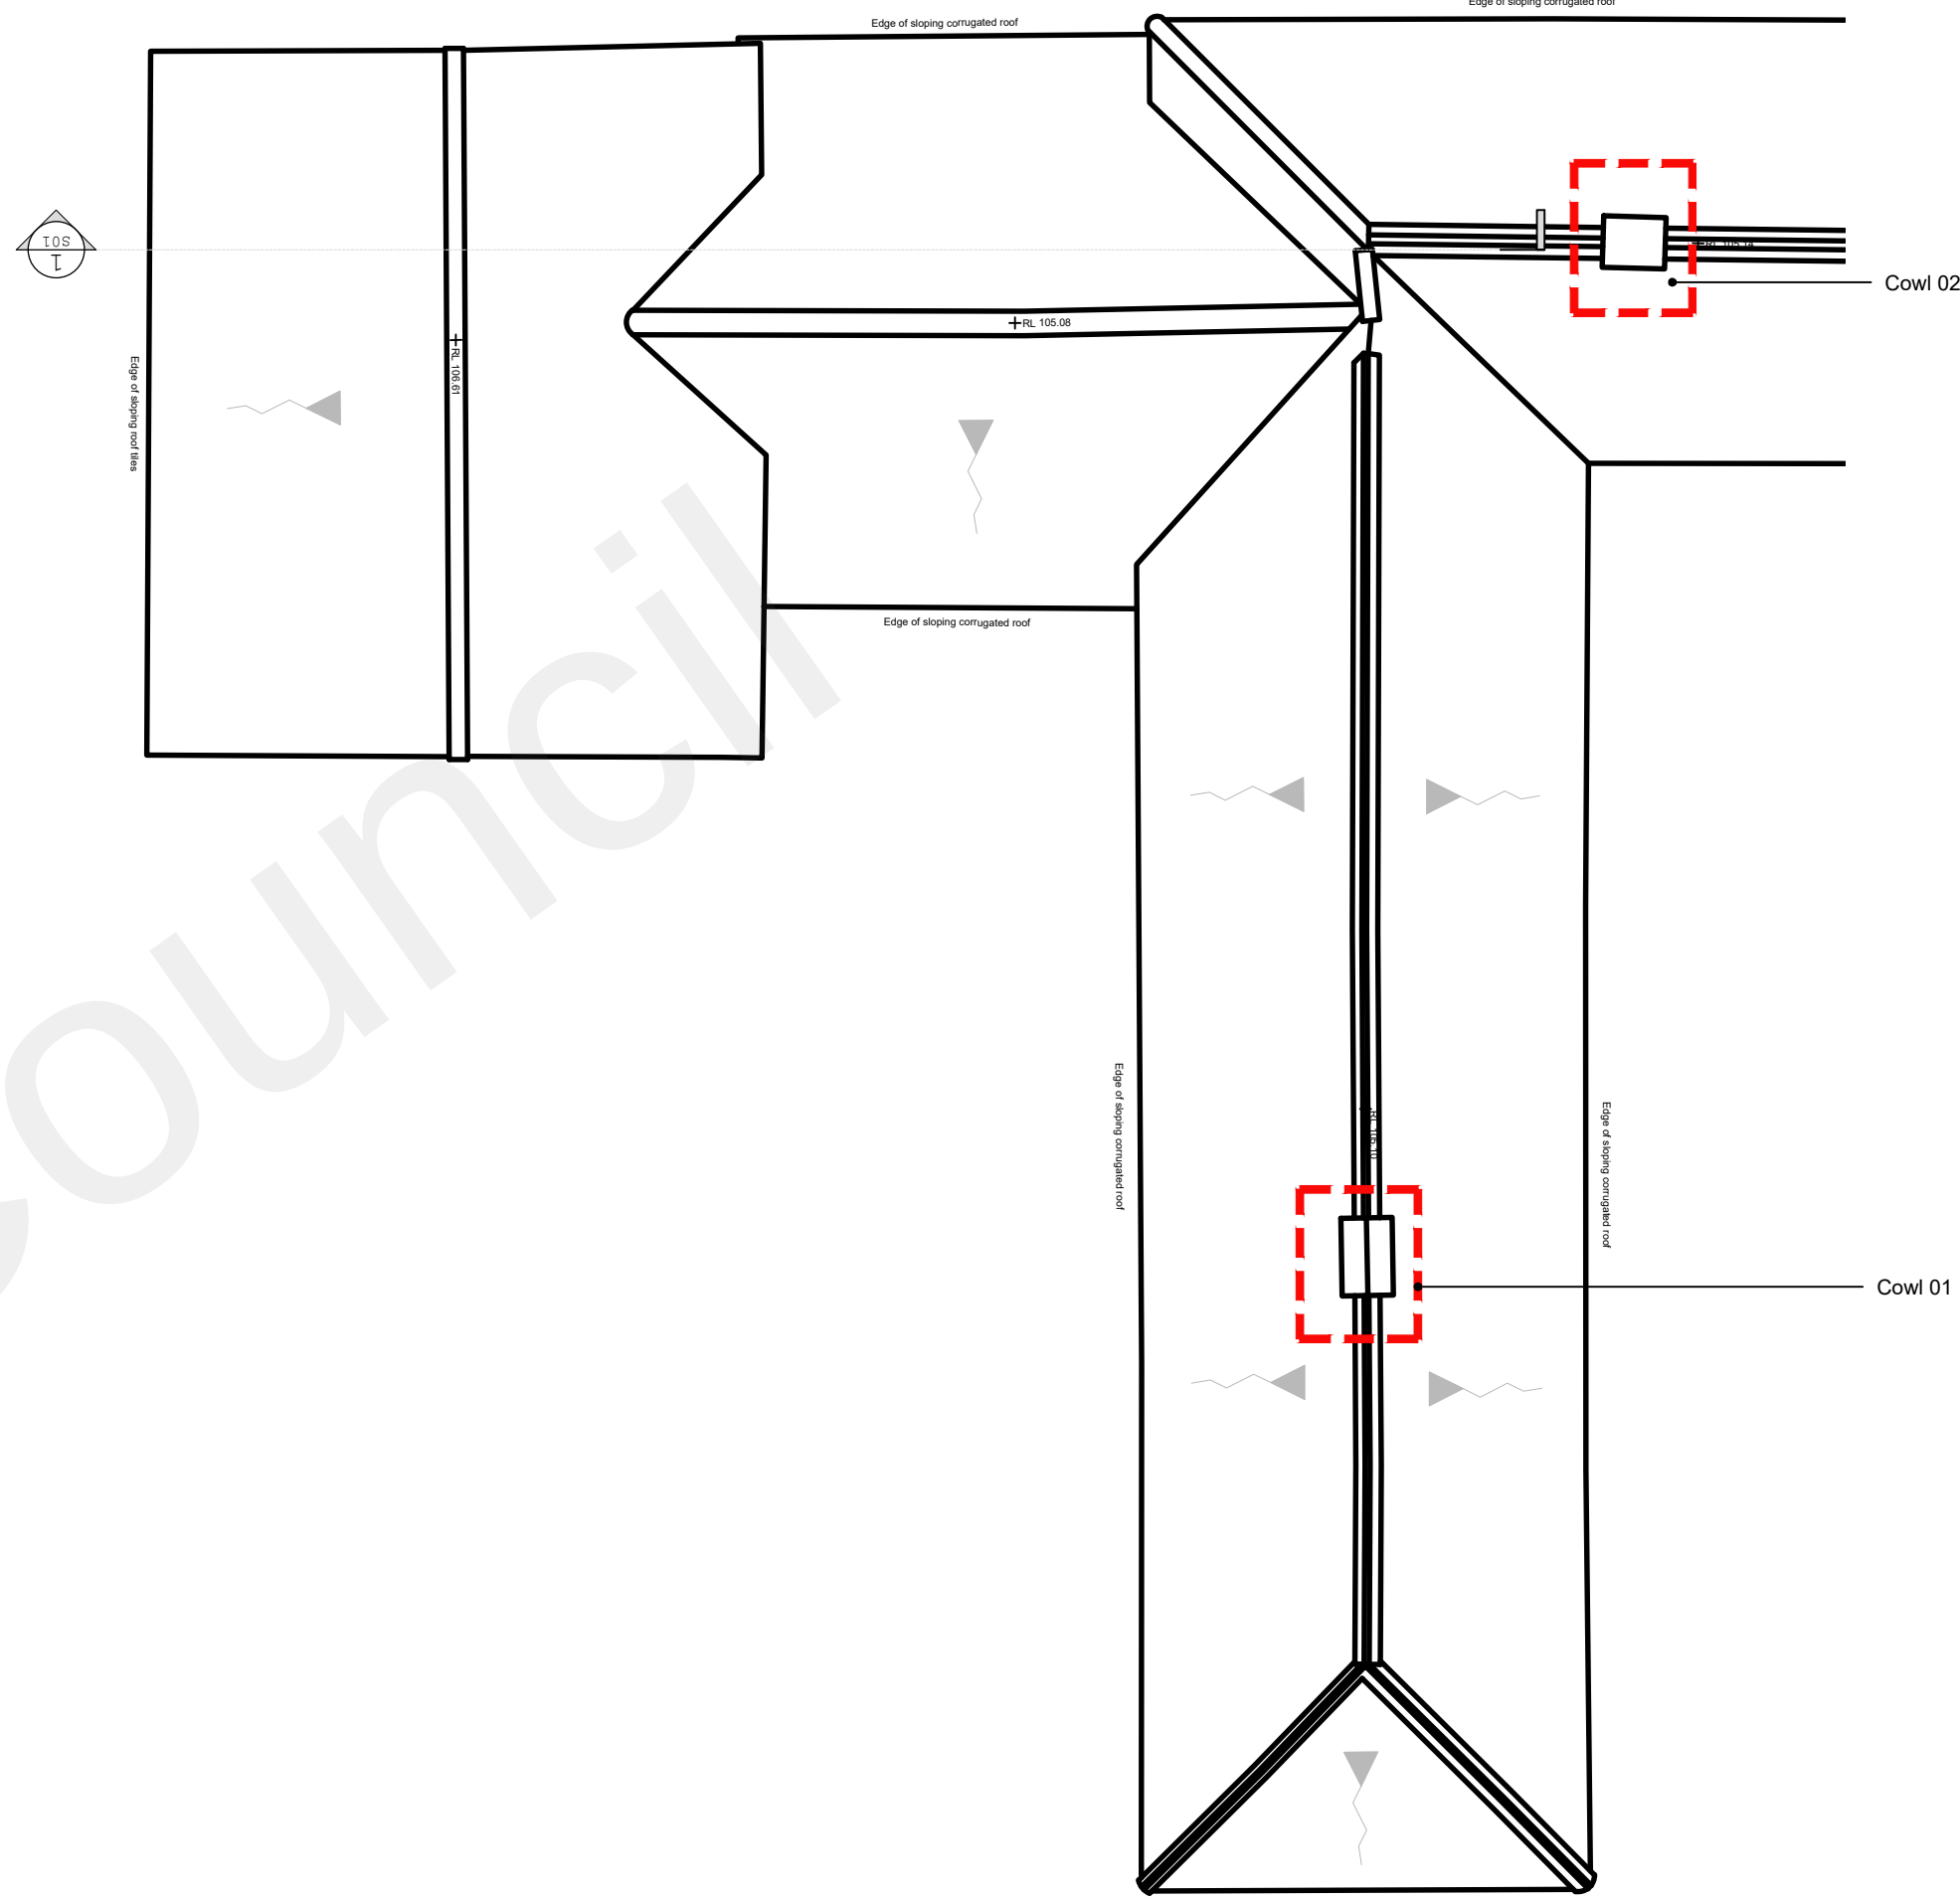


7 Existing image of Cowl
Scale: NTS

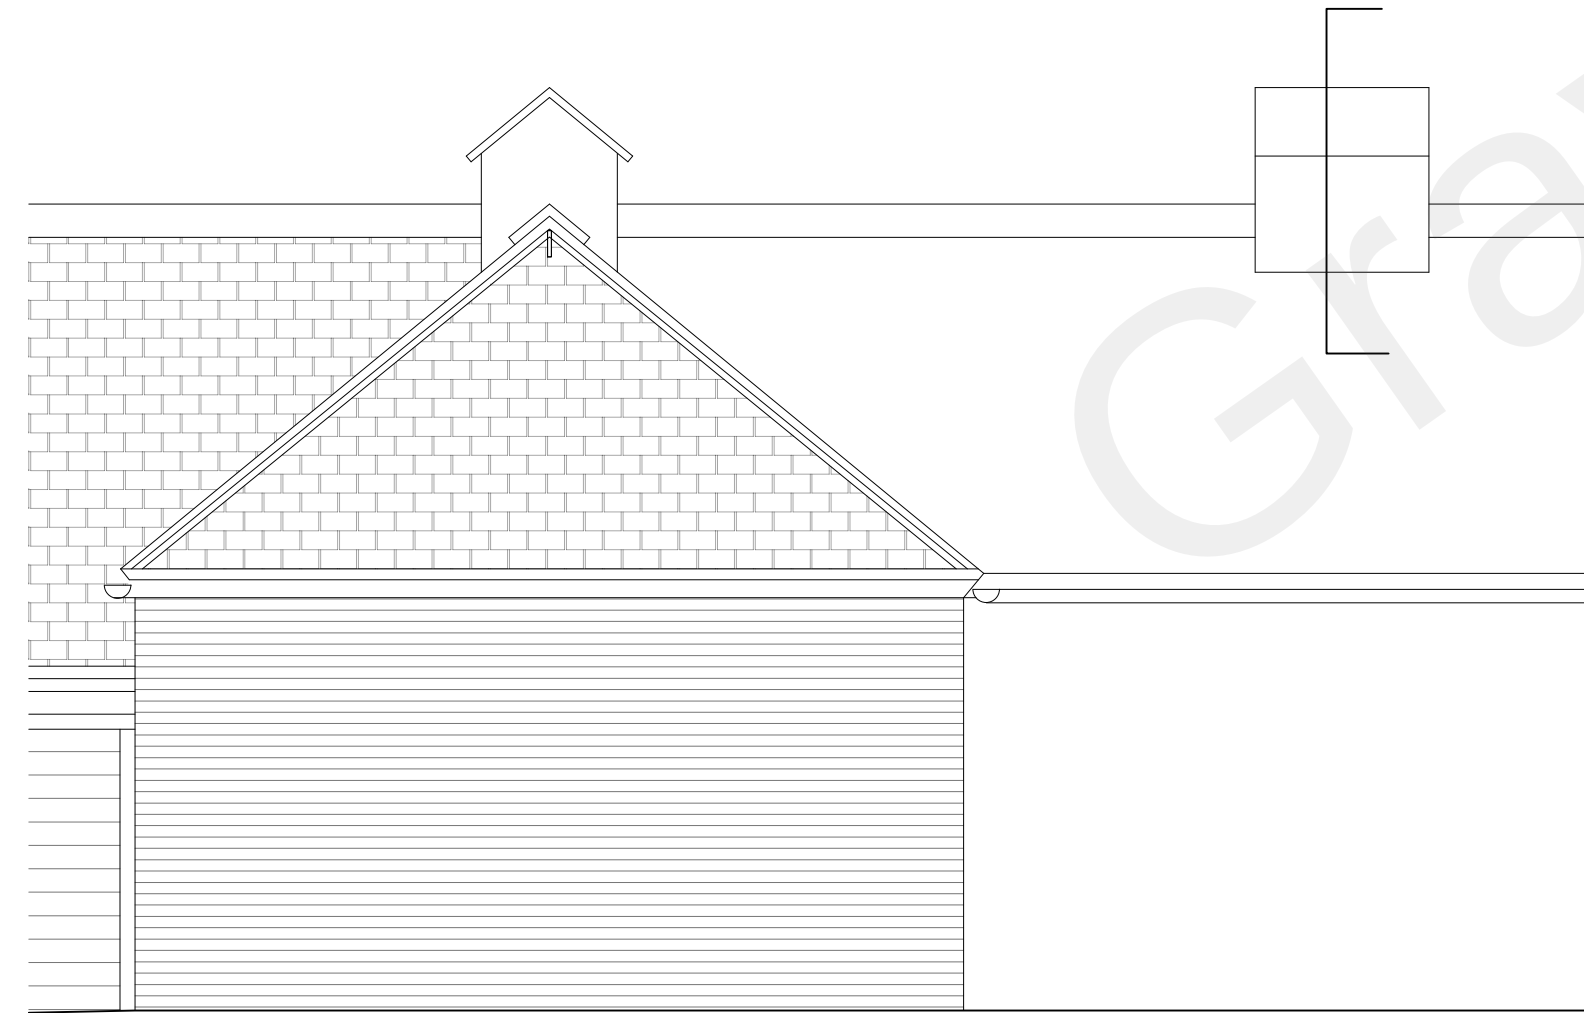

1 Description
Scale: 1:50

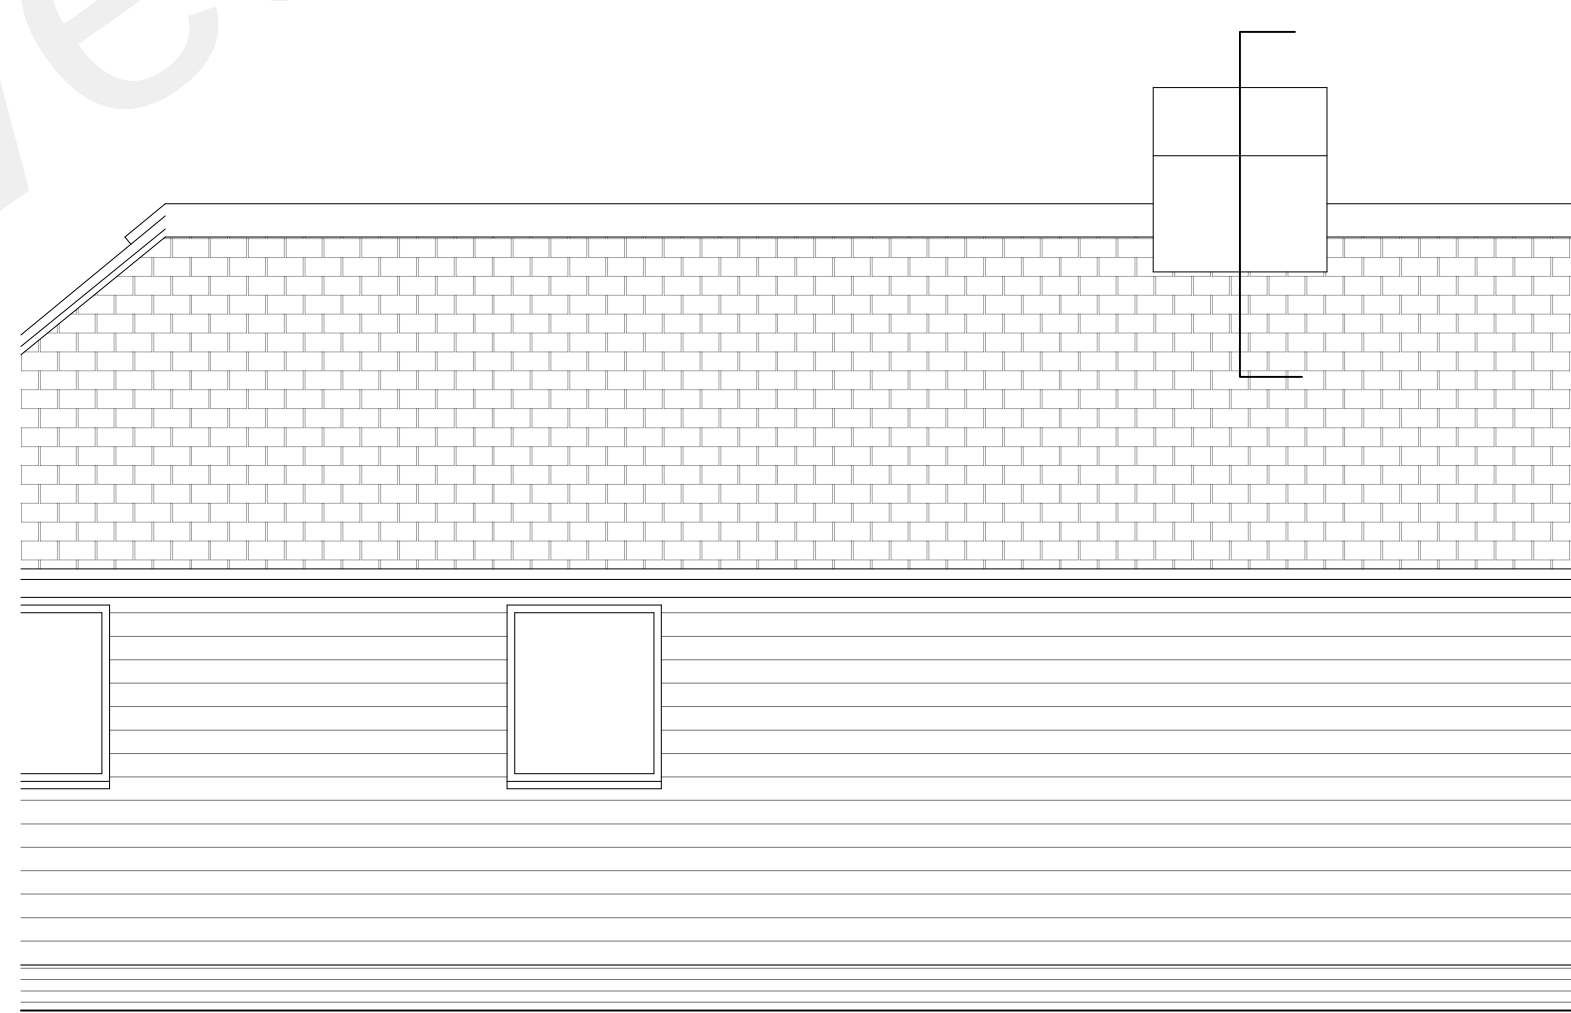

2 Description
Scale: 1:50

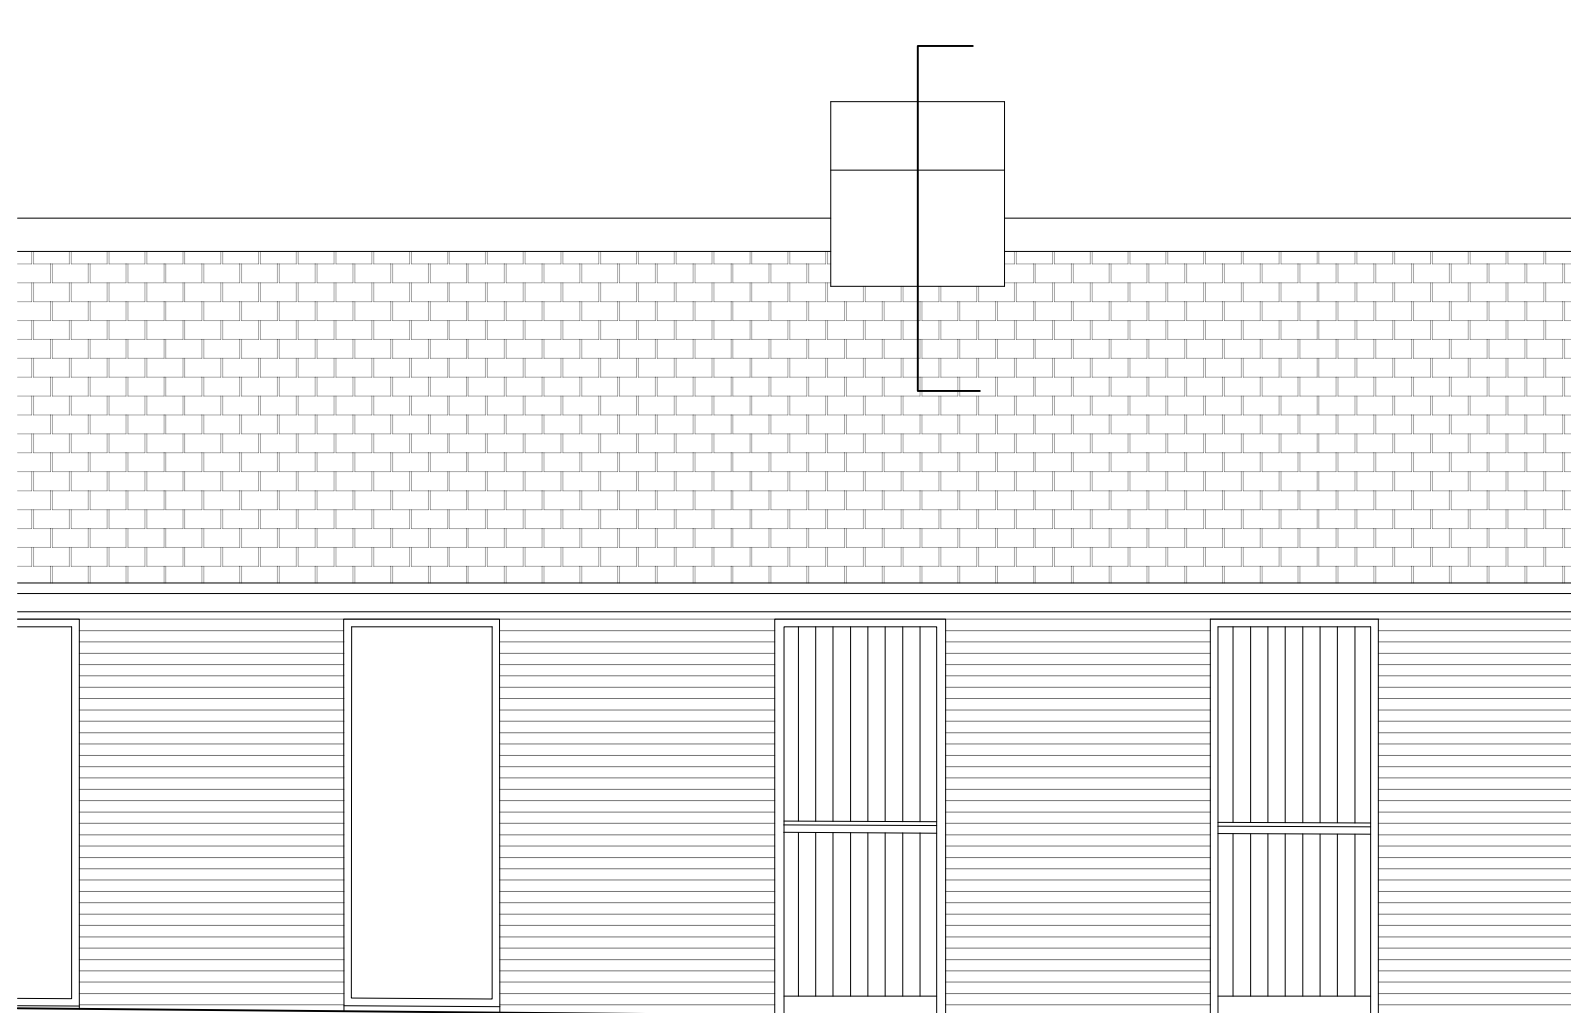

3 Description
Scale: 1:50

Hollaway

London | 15a Acton Street | London | WC1X 9BG
T +44 (0) 20 7095 5425 | E london@hollawaystudio.co.uk | W www.hollawaystudio.co.uk
Kent | The Tramway Stables | Ramport Road | Rythe | Kent | CT21 5BG
T +44 (0)1303 260 515 | E kent@hollawaystudio.co.uk | W www.hollawaystudio.co.uk

Project | COBHAM LANE, NORTH ROCHESTER
GRAVESHAM

Client | MARK LUCAS

Title | DRAWING TITLE

Status | PRELIMINARY

Scale | A1 | 1:100 Date | DD.MM.YY Drawn | NO Chk'd | NO

Project Number Drawing Number Revision
21.0159 314-A02 ----
Bim Number