


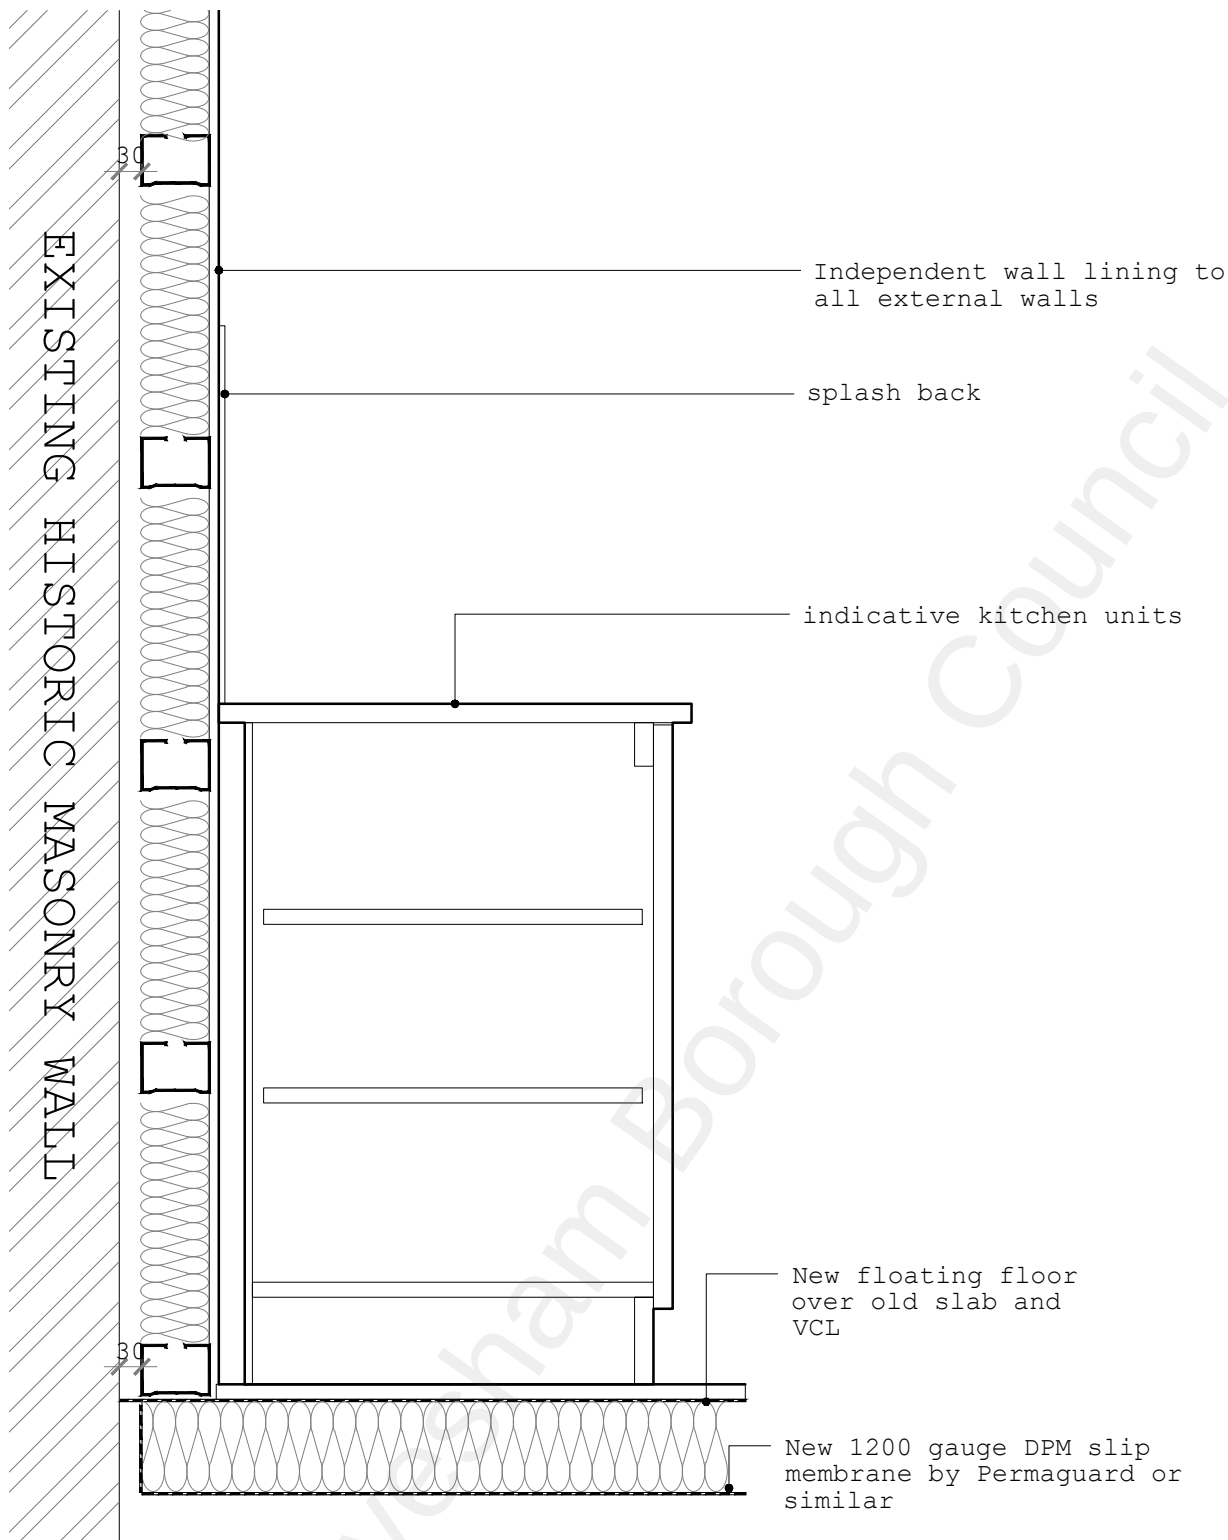

Wall and Kitchen detail

0 100 200 300 500mm

Hollaway

London | 10a Artur Street | London | WC1A 9PP
T +44 (0) 20 7096 5425 | E london@hollawaystudio.co.uk | W www.hollawaystudio.co.uk

Kent | The Tramway Stables | Ramport Road | Hythe | Kent | CT21 5BG
T +44 (0) 1303 260 515 | E kent@hollawaystudio.co.uk | W www.hollawaystudio.co.uk

Project | COBHAM LANE, NORTH ROCHESTER
GRAVESHAM

Client | MARK LUCAS

Title | DRAWING TITLE

Status | PRELIMINARY

Scale | A4 | 1:100 Date | DD.MM.YY Drawn | NO Chk'd | NO

Project Number Drawing Number Revision
21.0159 420-A01 ----