
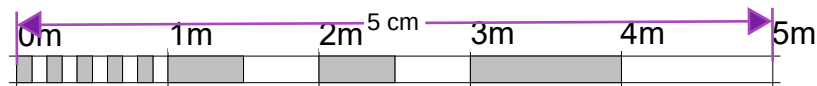


1 **P - LOFT**
1 : 50

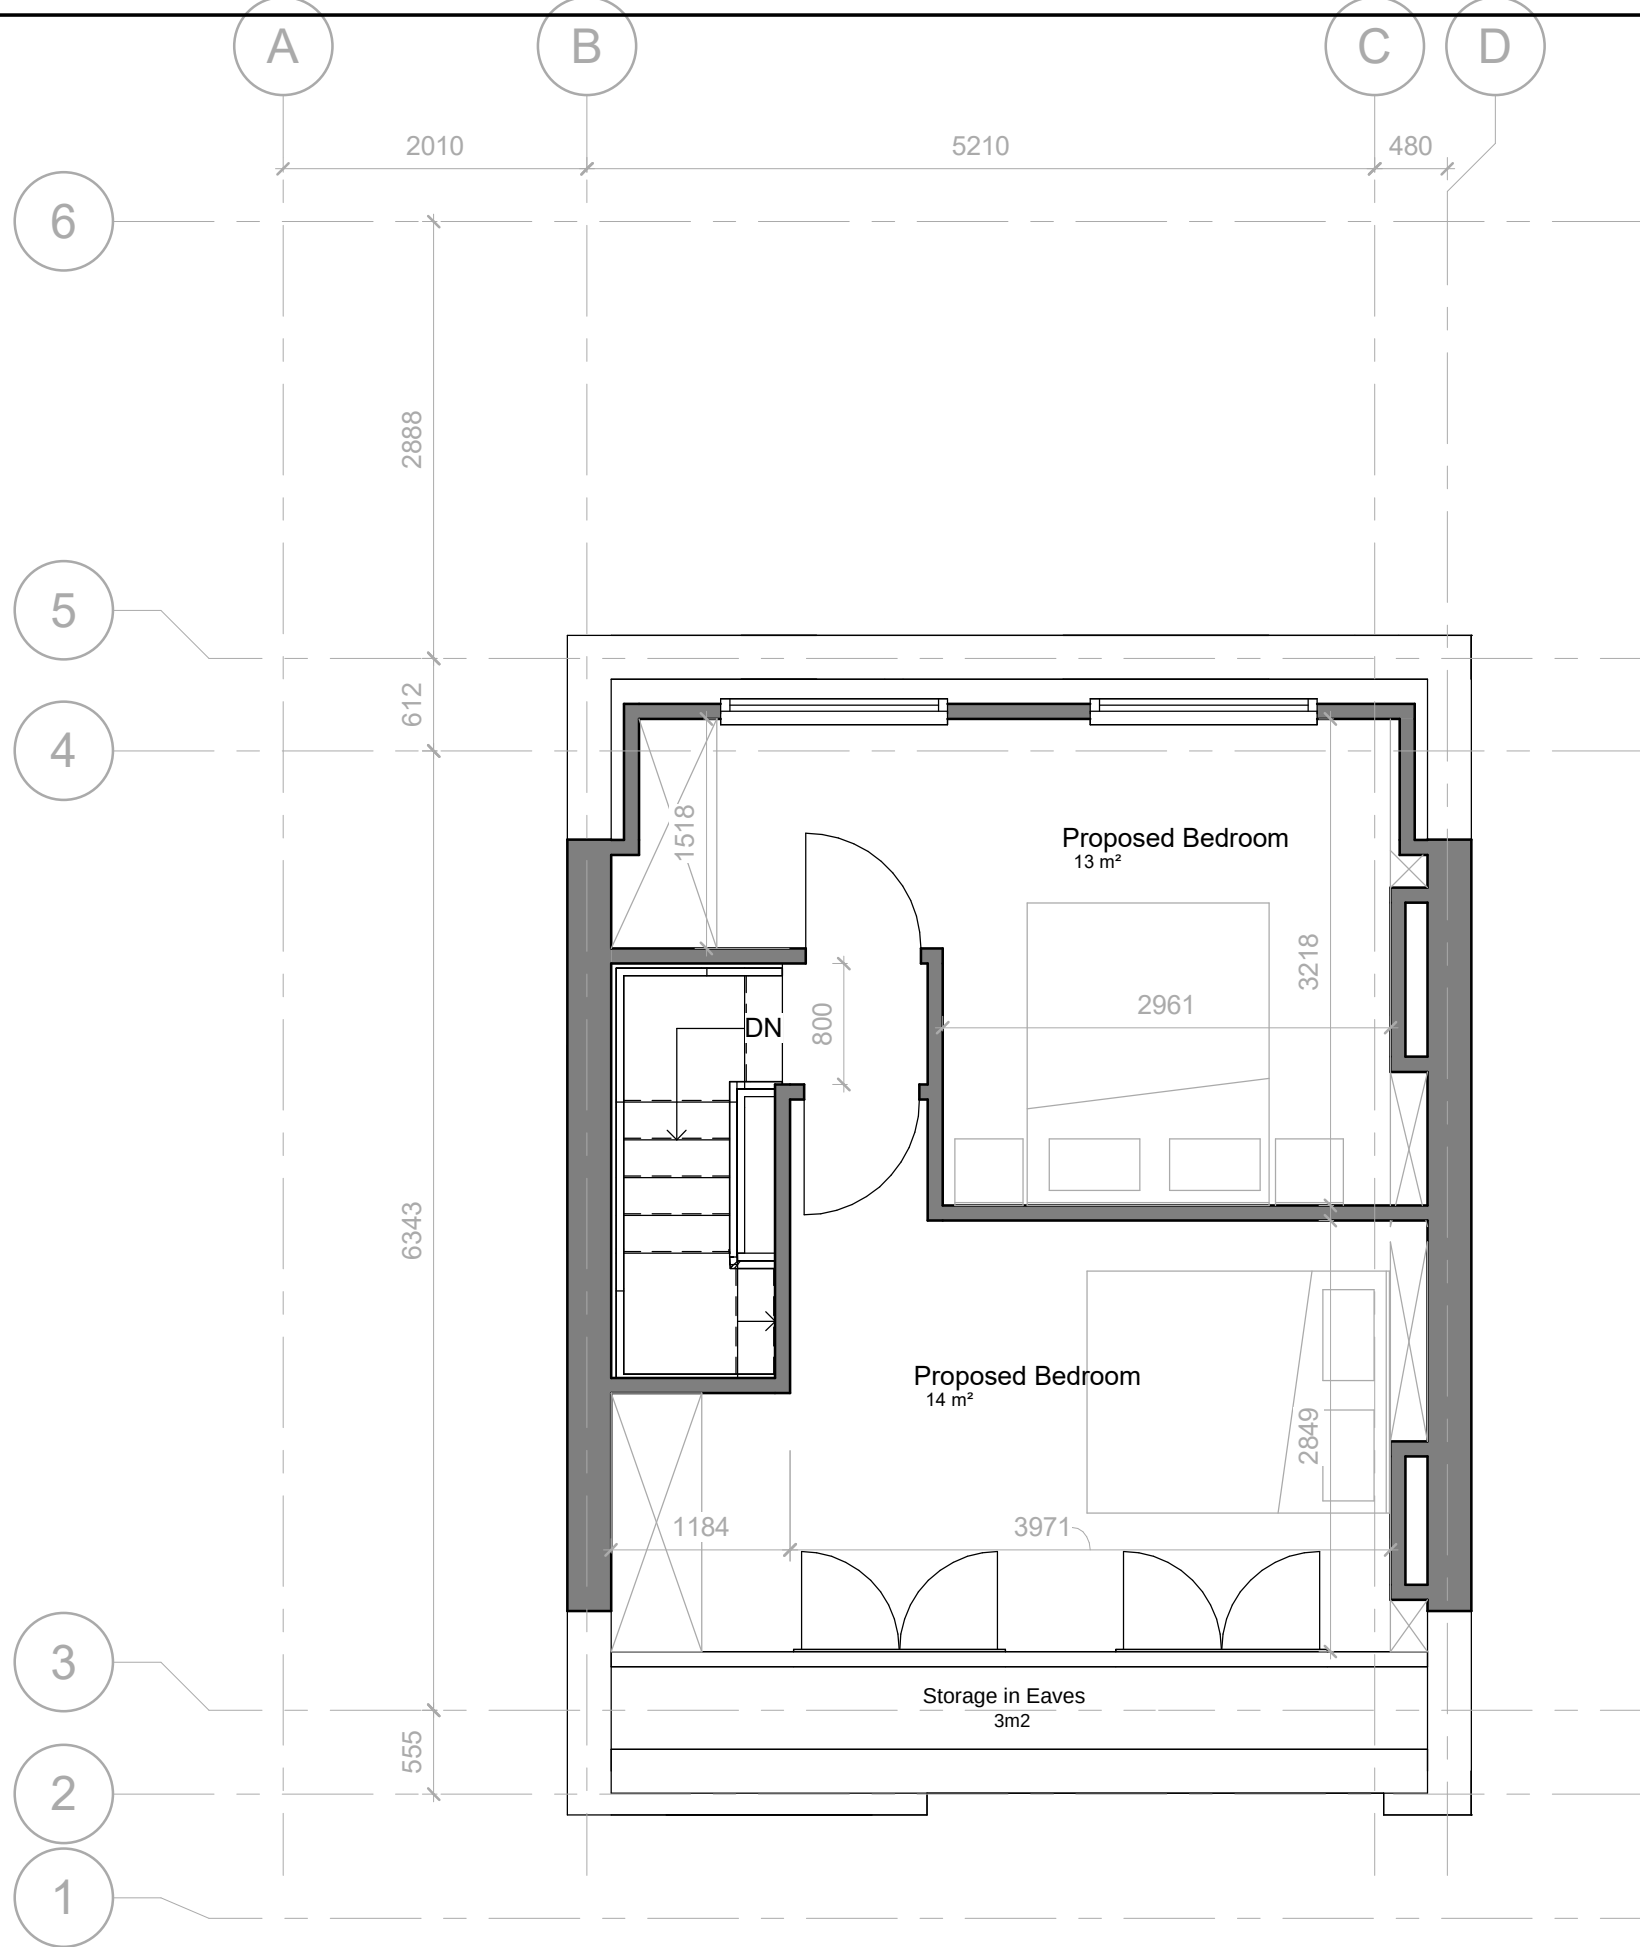

VISUAL SCALE 1:50 @ A3

Scale	1:50	Date	07/03/2025	Project name	229 Rochester Road	Sheet name	Proposed Loft Plan		
Drawn by	FP	Checked by	CB	Project number	229-RR-04	Rev	A	Metric	A3

Please Note
1- This drawing is not for construction. 2- All Dimension are in millimeters. 3- Dimensions are not to be scaled directly from drawings. 4- All dimensions are to be checked on site and the Architect is to be inform of any discrepancies before construction commences. 5- All references to drawings refer to current revision of that drawing.