



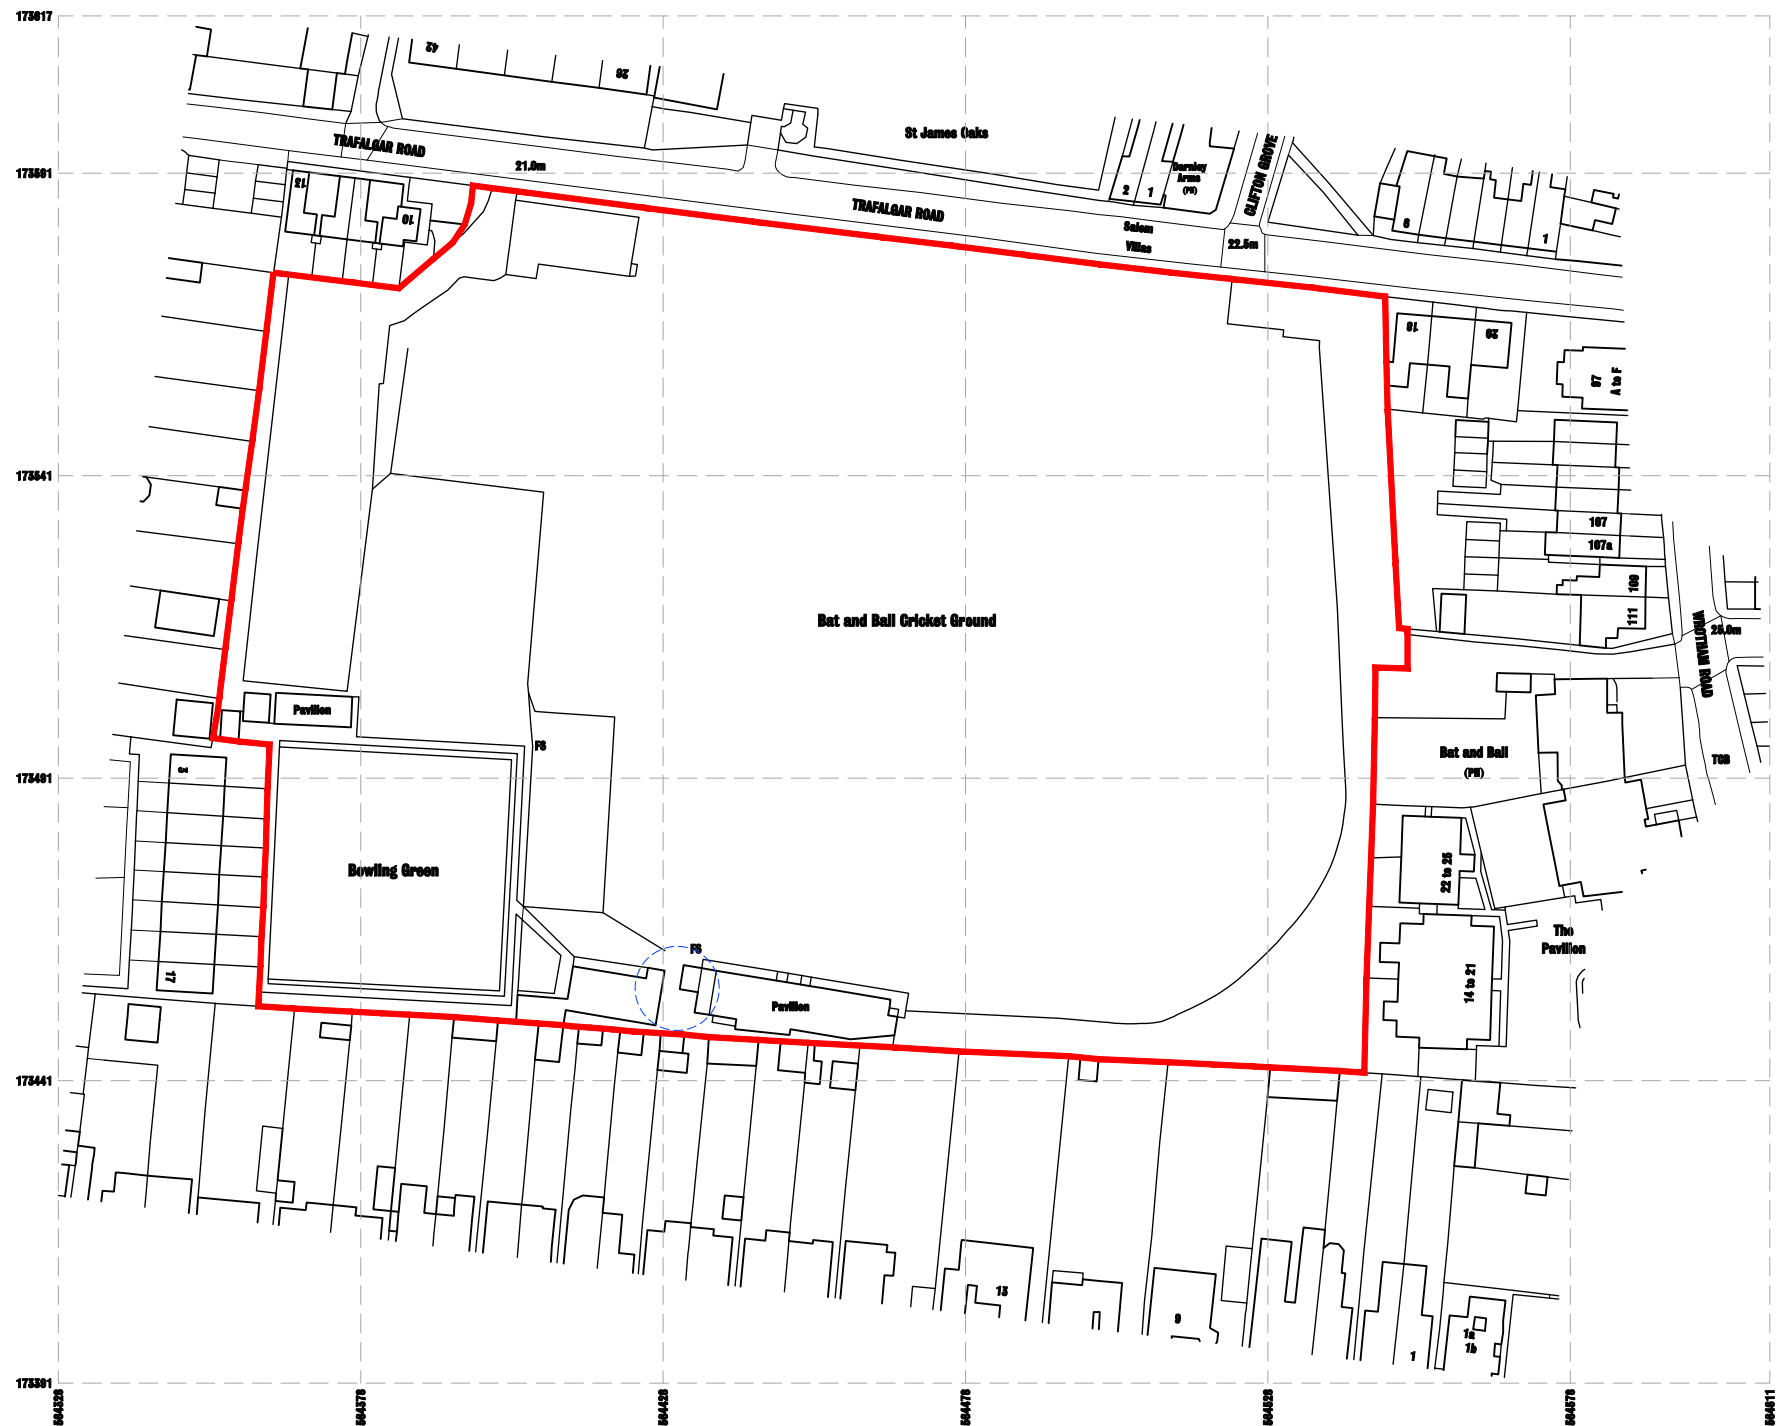

LOCATION PLAN 1:1250

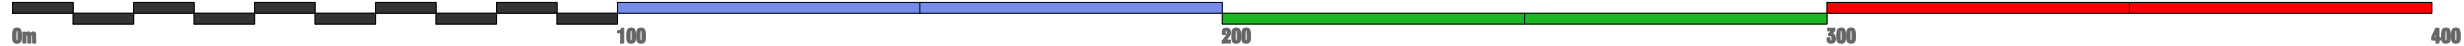

Produced on 02 October 2023 from the Ordnance Survey National Geographic Database and incorporating surveyed revisions available at this date.  
 Crown copyright and database rights 2023 © 100004106. Supplied by copyright holding as DMUdesigns.co.uk a licensed Ordnance Survey partner (06 100004106).  
 Data license expires 02 October 2024. Unique plan reference is/1000041/1000005

0 INITIAL ISSUE 02/10/23

# DMU DESIGNS

ARCHITECTURAL SERVICES LTD

- PLANNING APPLICATIONS
- BUILDING REGULATIONS
- MEASURED BUILDING SURVEYS
- WORKING DRAWINGS
- FEASIBILITIES / SKETCH SCHEMES
- SPACE PLANNING

MAIL@DMUDESIGNS.CO.UK  
WWW.DMUDESIGNS.CO.UK  
+44 7947 157283

CLIENT  
**GRAVESEND CRICKET CLUB**

STATUS  
**PLANNING APPLICATION**

|                                   |                                       |
|-----------------------------------|---------------------------------------|
| DRAWING NUMBER<br><b>3089-001</b> | DRAWING TITLE<br><b>LOCATION PLAN</b> |
|-----------------------------------|---------------------------------------|

|                              |                             |
|------------------------------|-----------------------------|
| DRAWING REVISION<br><b>0</b> | DATE<br><b>OCTOBER 2023</b> |
|------------------------------|-----------------------------|

|                        |                         |                       |
|------------------------|-------------------------|-----------------------|
| SCALE<br><b>1:1250</b> | PAPER SIZE<br><b>A3</b> | DRAWN BY<br><b>VT</b> |
|------------------------|-------------------------|-----------------------|

PROPERTY  
**THE BAT & BALL GROUND  
WROTHAN ROAD, GRAVESEND  
KENT, DA11 0QP**

DO NOT SCALE FROM THIS DRAWING, ANY DISCREPANCIES TO BE REPORTED IMMEDIATELY.  
DMU DESIGNS IS A LIMITED COMPANY REGISTERED IN ENGLAND AND WALES. REGISTERED NUMBER: 716897