
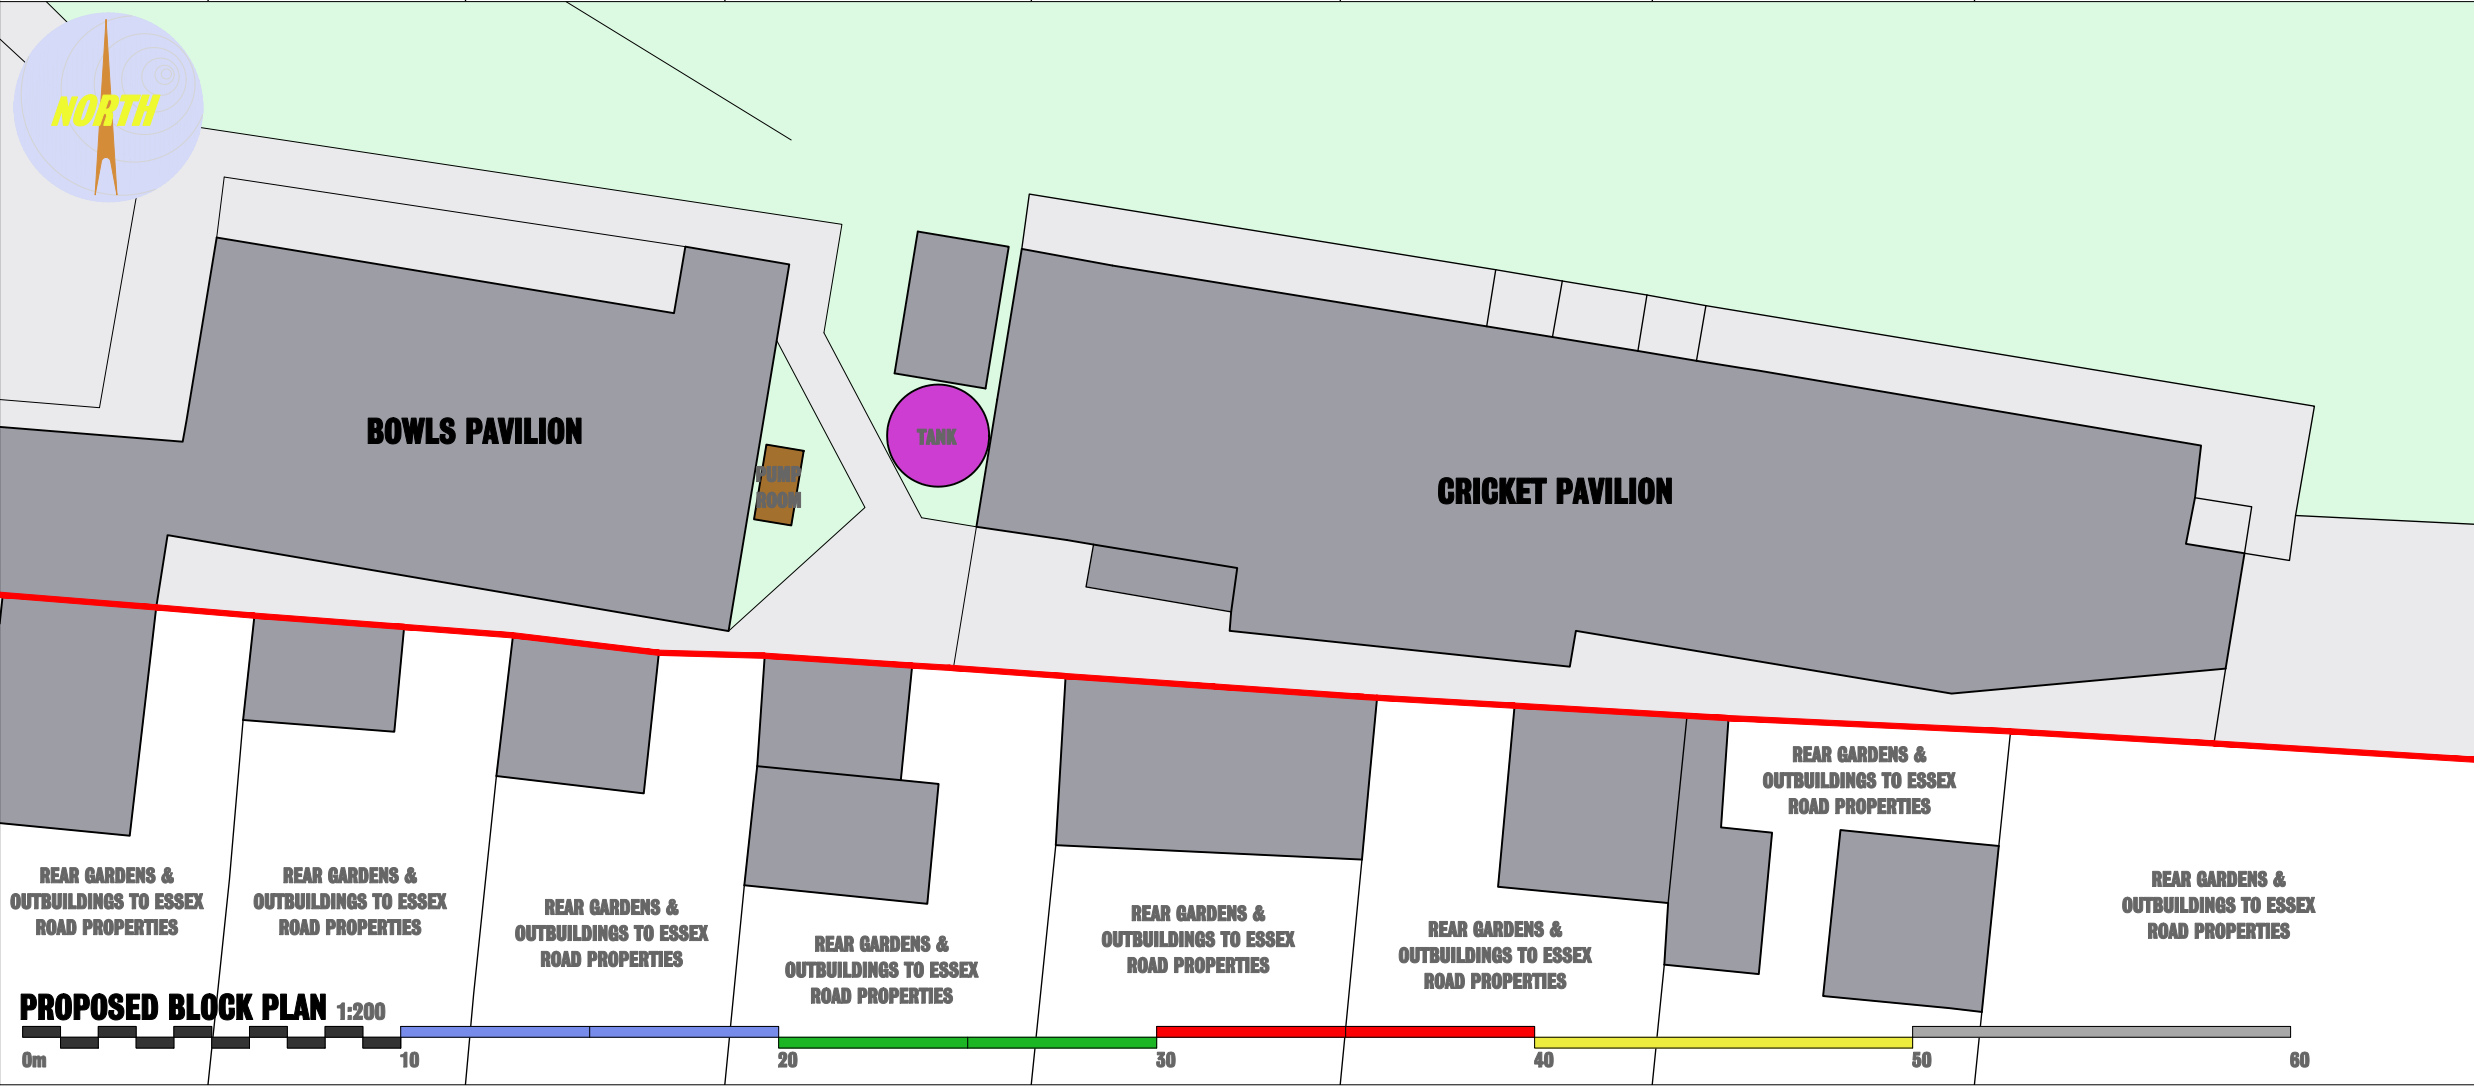


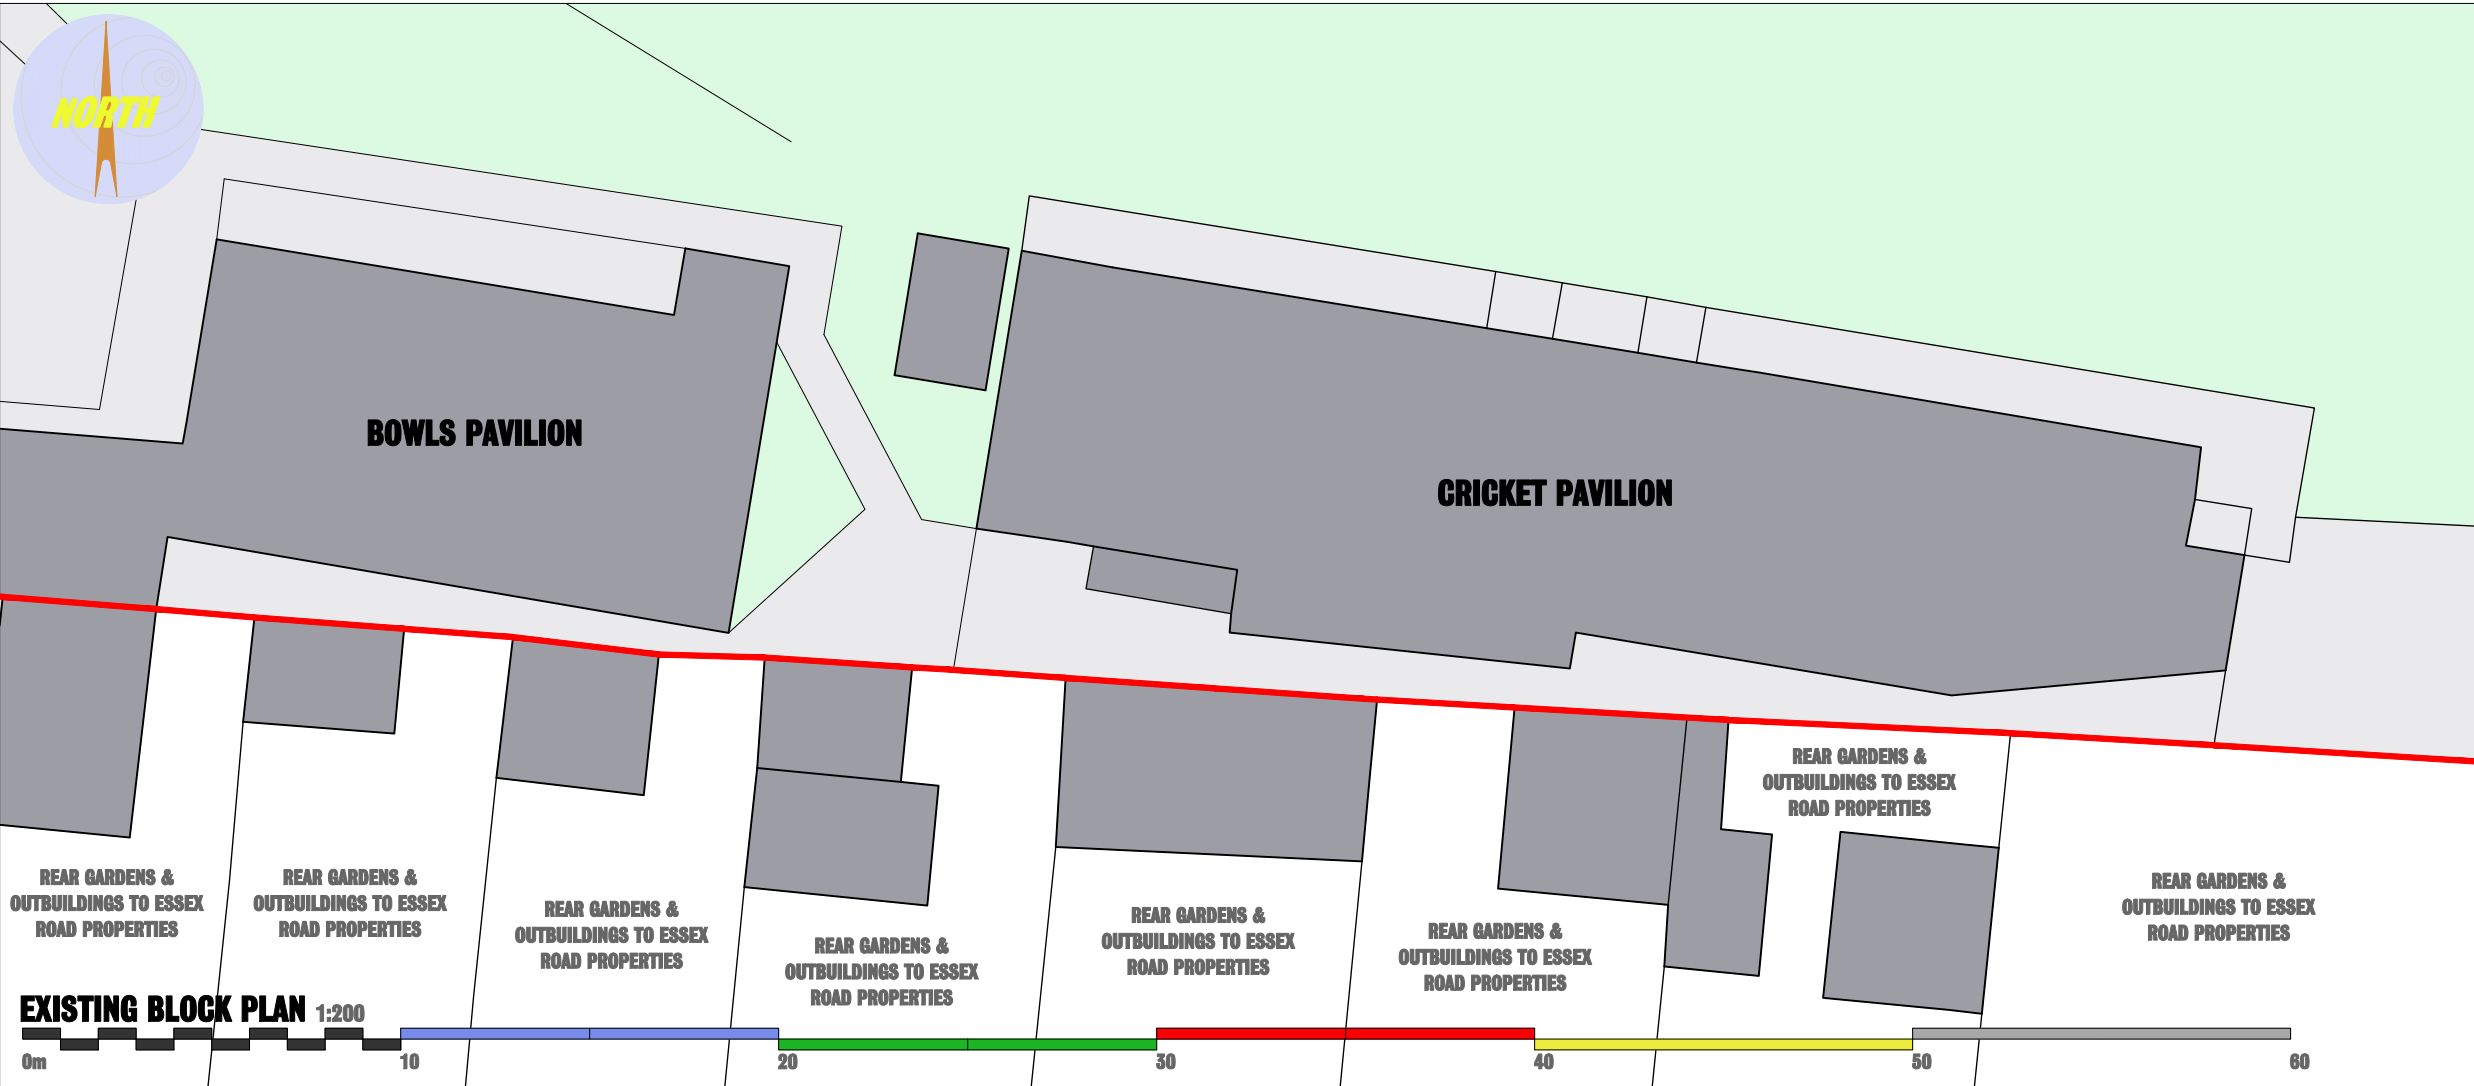

KEY	
	1.8M TIMBER FENCE TO BOUNDARY
	POSITION OF 25,000 LITRE TANK HEIGHT - 4480MM DIAMETER - 2700MM
	POSITION OF BRICK PUMP ROOM HEIGHT - 1000MM WIDTH - 1000MM LENGTH - 2000MM

0	INITIAL ISSUE	02/10/23
---	---------------	----------

DMU DESIGNS

ARCHITECTURAL SERVICES LTD

- PLANNING APPLICATIONS
- BUILDING REGULATIONS
- MEASURED BUILDING SURVEYS
- WORKING DRAWINGS
- FEASIBILITIES / SKETCH SCHEMES
- SPACE PLANNING

MAIL@DMUDESIGNS.CO.UK
WWW.DMUDESIGNS.CO.UK
+44 7847 157283

CLIENT GRAVESEND CRICKET CLUB		
STATUS PLANNING APPLICATION		
DRAWING NUMBER 3089-002	DRAWING TITLE BLOCK PLANS	
DRAWING REVISION 0	DATE OCTOBER 2023	
SCALE 1:200	PAPER SIZE A3	DRAWN BY VT
PROPERTY THE BAT & BALL GROUND WROTHAN ROAD, GRAVESEND KENT, DA11 0QP		
DO NOT SCALE FROM THIS DRAWING, ANY DISCREPANCIES TO BE REPORTED IMMEDIATELY. DMU DESIGNS IS A LIMITED COMPANY REGISTERED IN ENGLAND AND WALES. REGISTERED NUMBER: 716897		