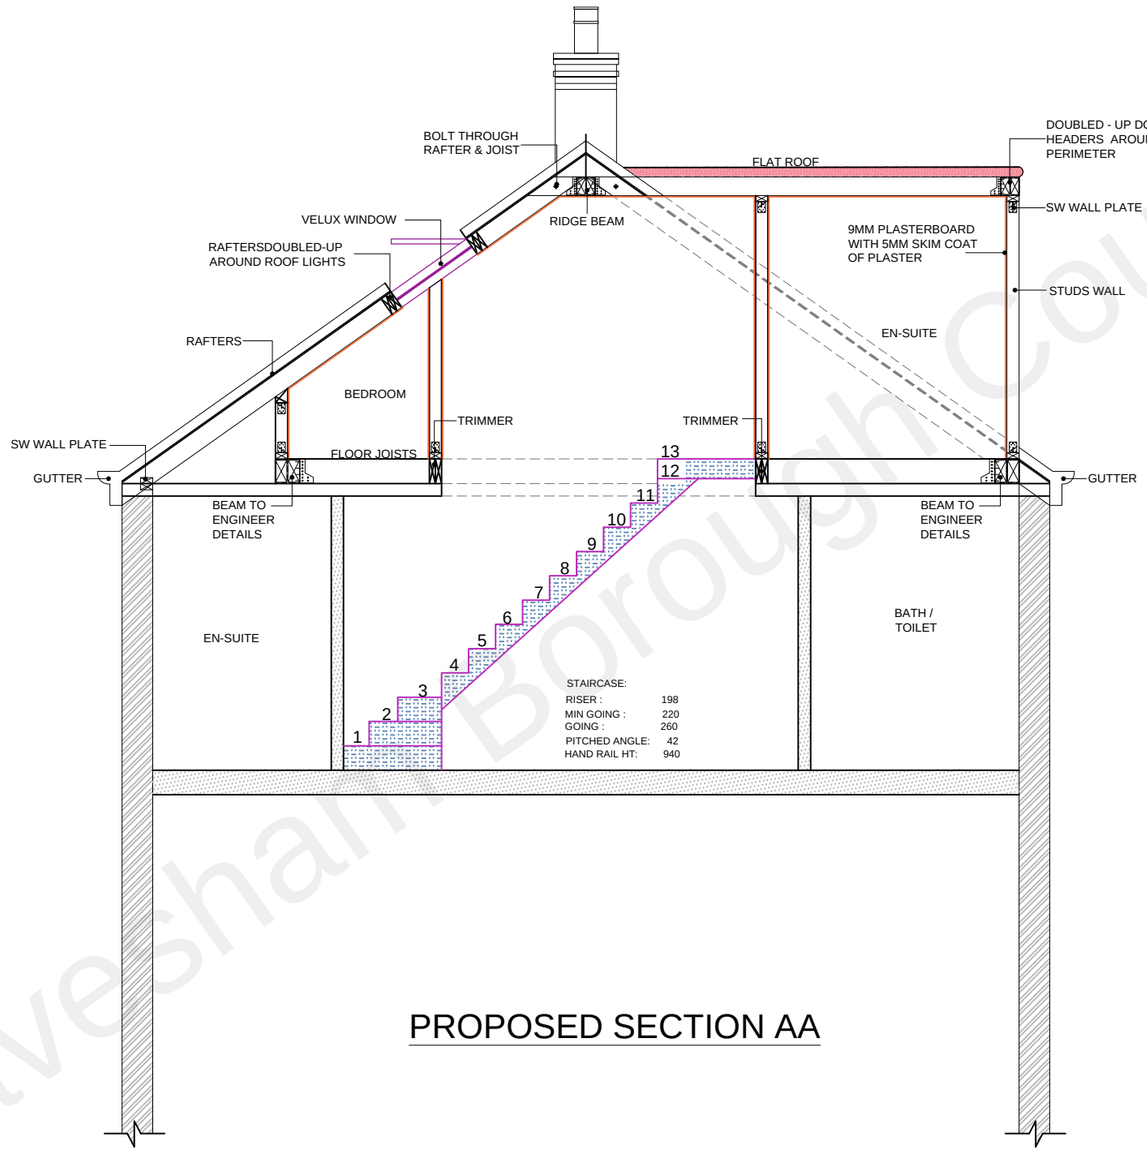


PROPOSED SECTION AA

1:50

0 1 2 5 10 Meter

Graveshan Borough Council

REFERENCE DRAWINGS		GENERAL NOTES	No	DATE	REVISION	BY	CHK	CONSULTANT	DRAWN	CLIENT/PROJECT	DRAWING No.
		This drawing is for planning use only do not use this drawing for any purpose other than that for which it was issued.						CIVILS CONSULTING LTD. CIVIL ENGINEERS STRUCTURAL ENGINEERS ARCHITECTURAL DESIGNERS	F.R	63 ASPDIN ROAD	D10
		Structural Design and Building Control Approval is required before construction commences.							CHECKED A.R		
		This drawing is subject to copyright do not reproduce this drawing without prior permission.						Contact: 07947249323	PROJECT NO.	TITLE PROPOSED SECTION AA	SCALE: 1:50 @A3
											DATE: 21-10-2021