



ELEVATION TO LONGFIELD AVENUE SCALE 1:100




PLAN 1:100

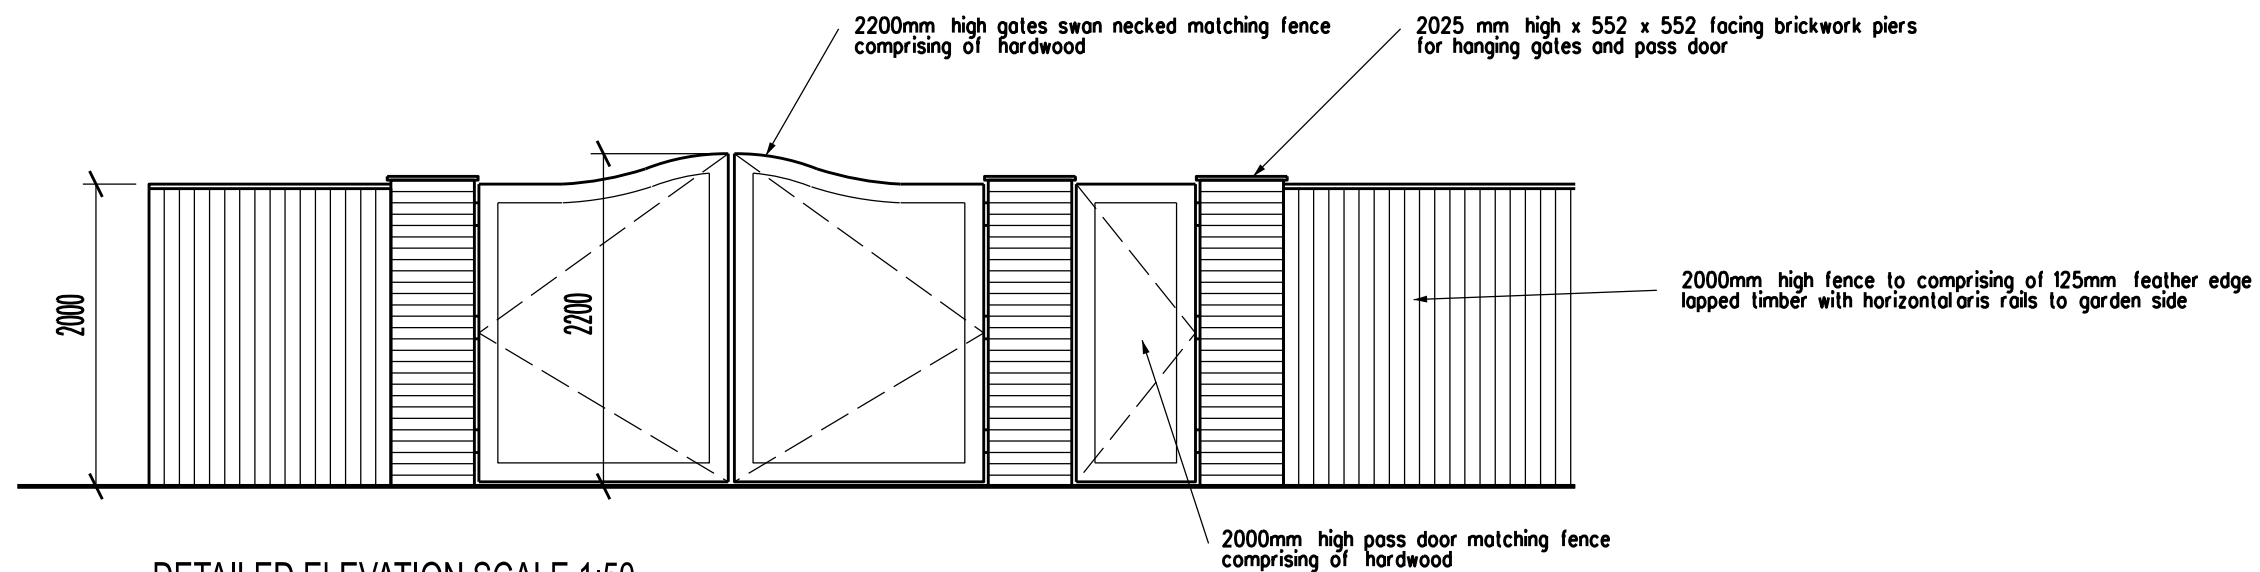

DETAILED ELEVATION SCALE 1:50

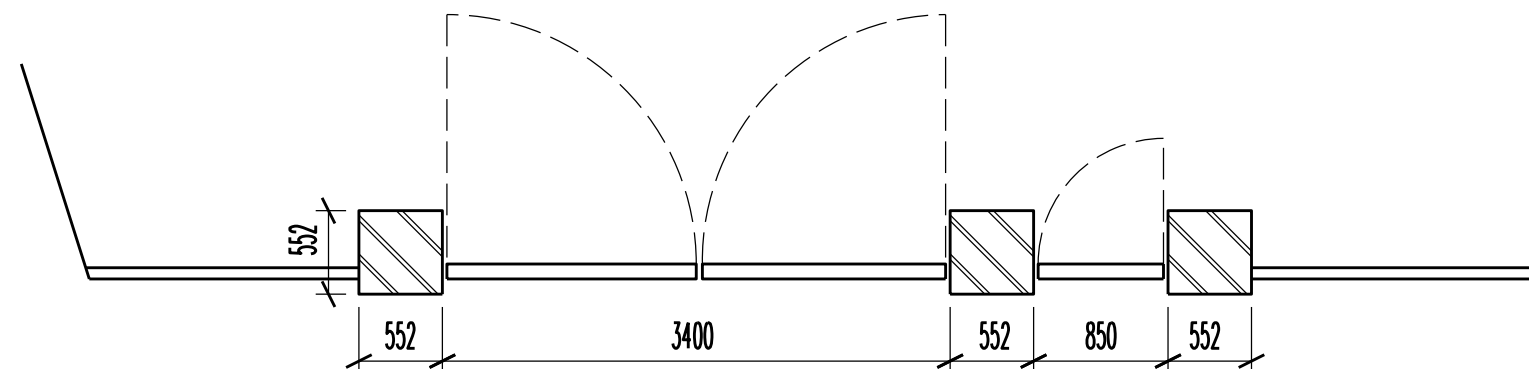

DETAILED PLAN SCALE 1:50

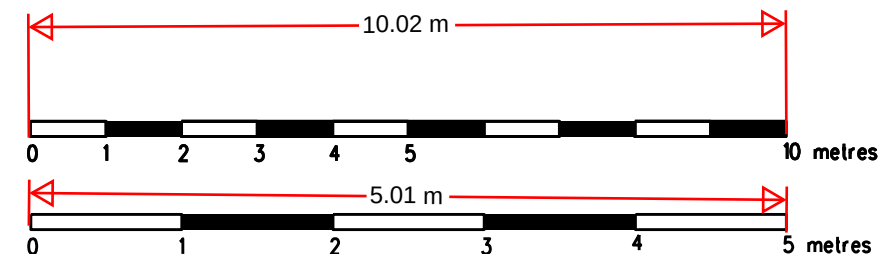

PLANNING APPLICATION

REVISION DATE

ARCHITECT
TA ARCHITECTS
11 JOYDENS WOOD ROAD BEXLEY
KENT DA5 2HS Tel 07905 130591
ta140256@googlemail.com

JOB
RETENTION OF FENCE TO
FRONT BOUNDARY
AT STAVESACRE COTTAGE
LONGFIELD DA13 9HP

DRAWING
PROPOSED PLAN AND ELEVATION

SCALE
1:50 & 100 AT A3 DATE
NOV 2023

DRAWING NO.
PG/19