
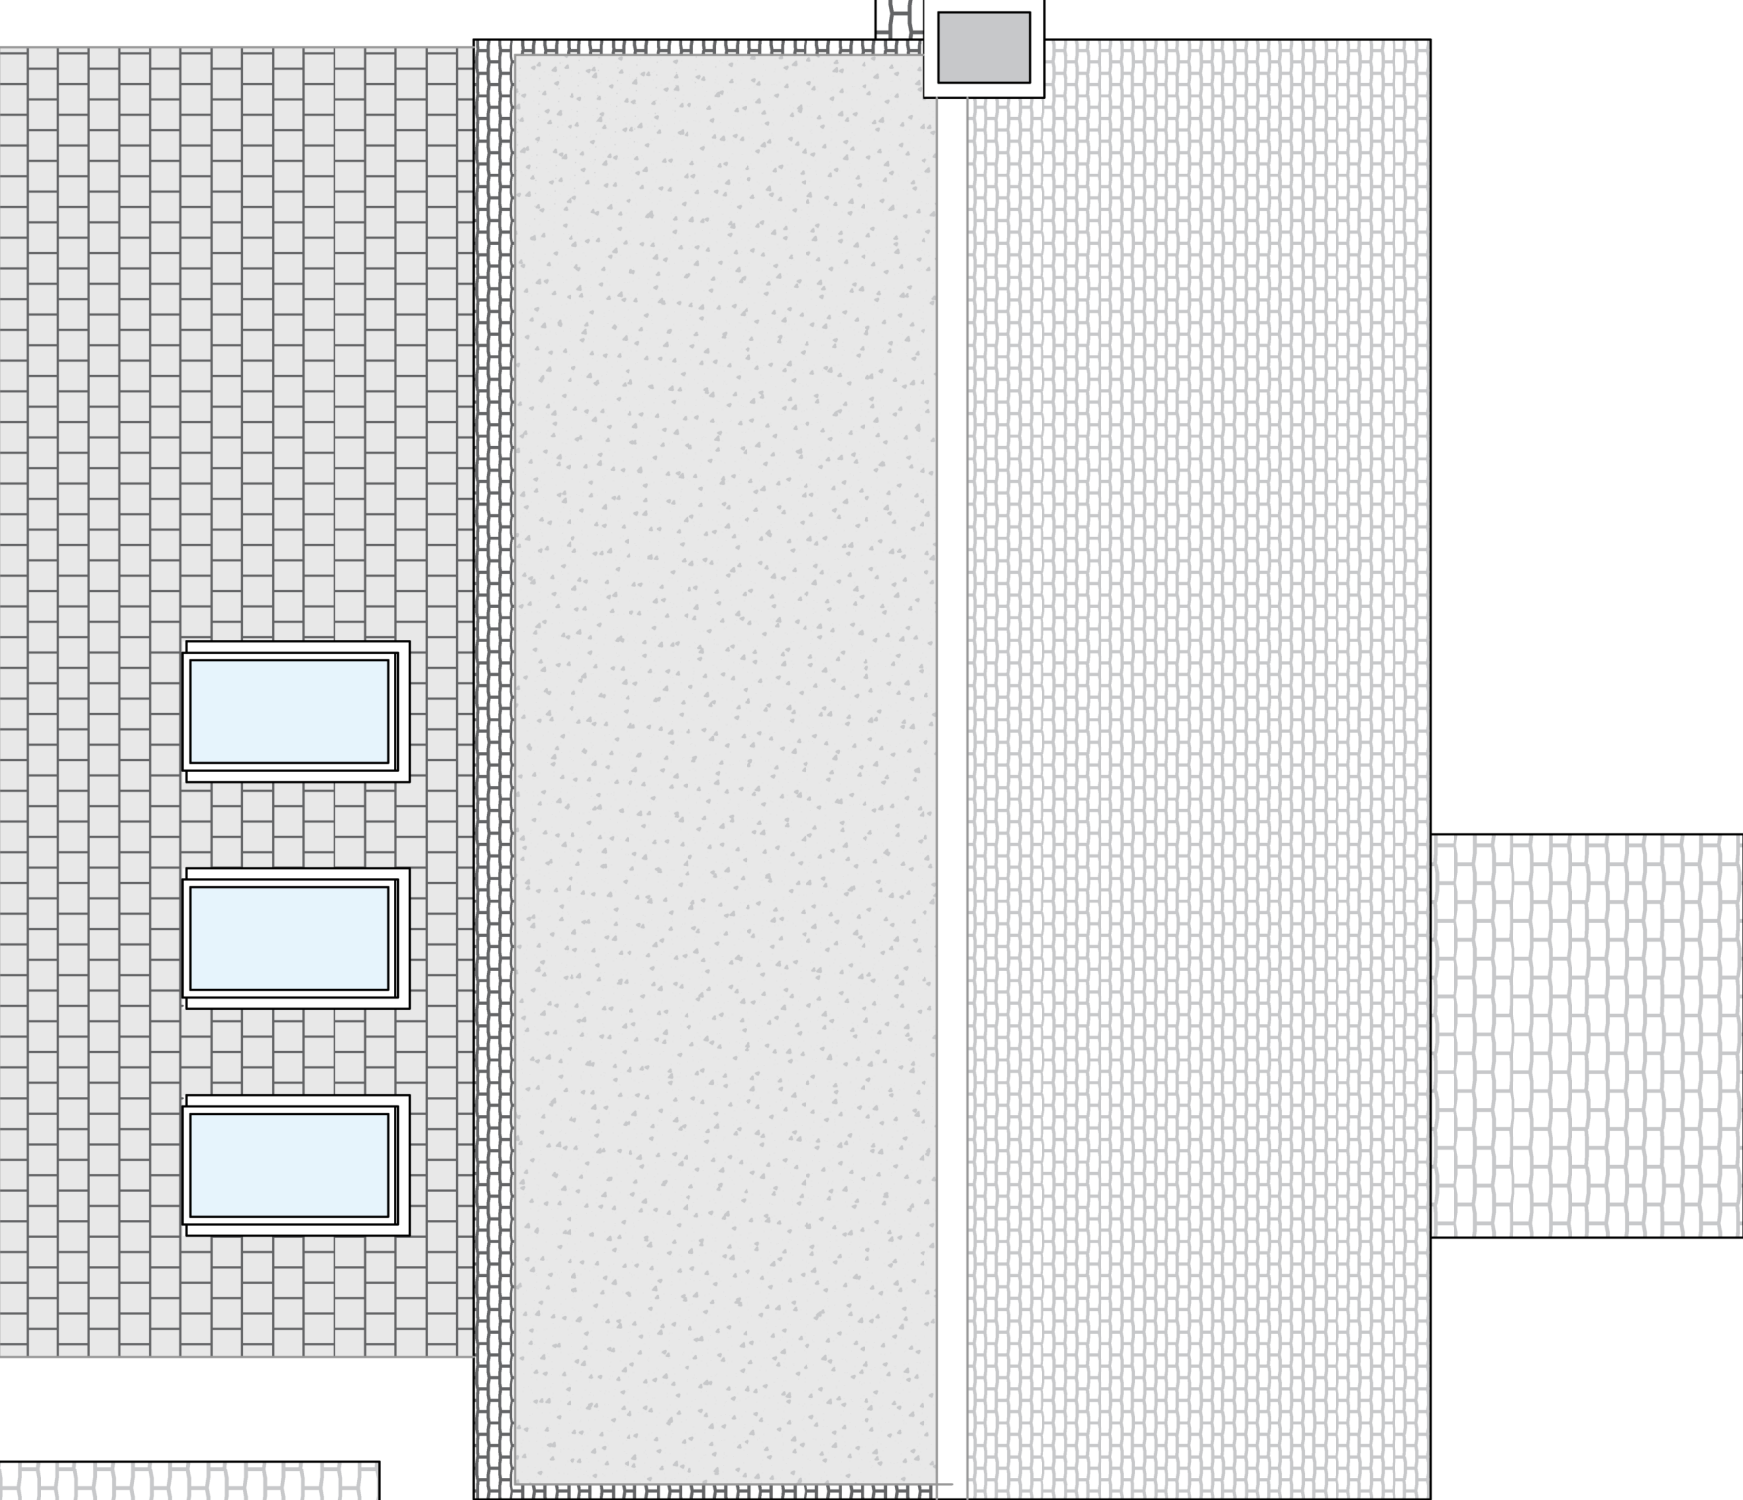


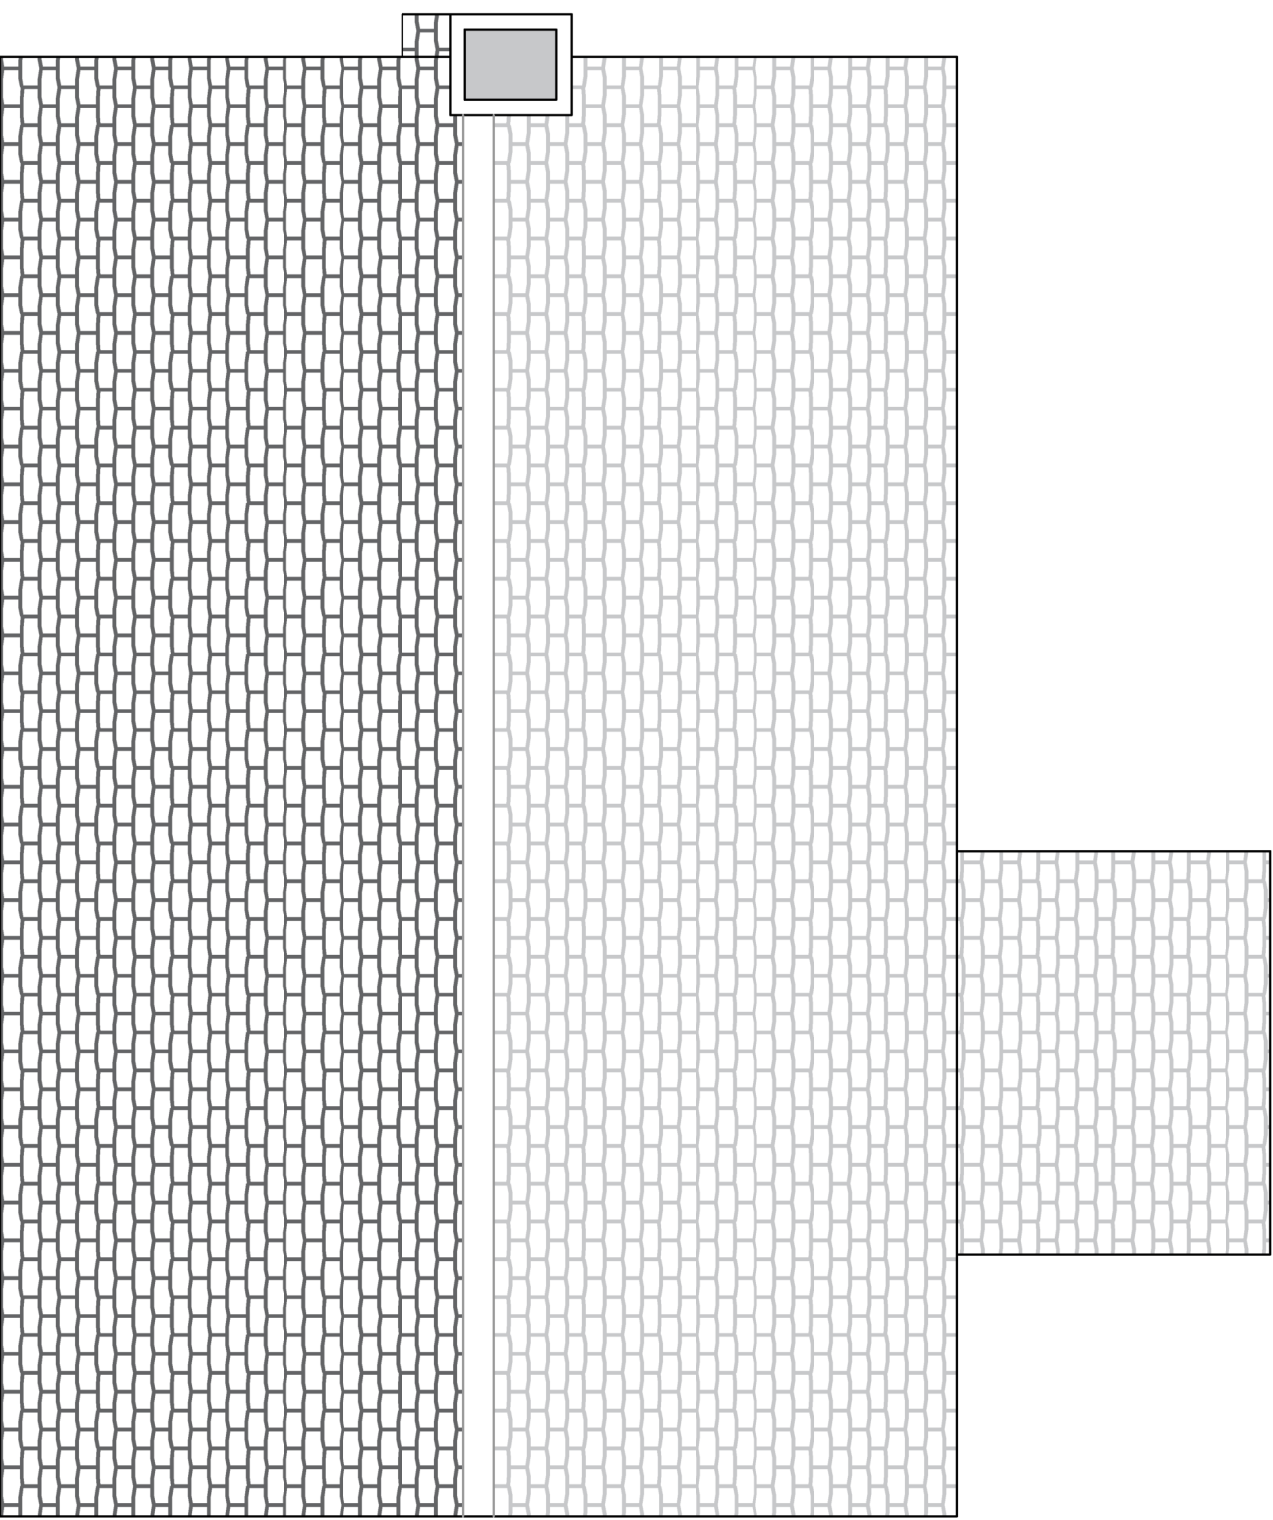

Existing Roof Plan @ 1:50

Proposed Roof Plans @ 1:50