


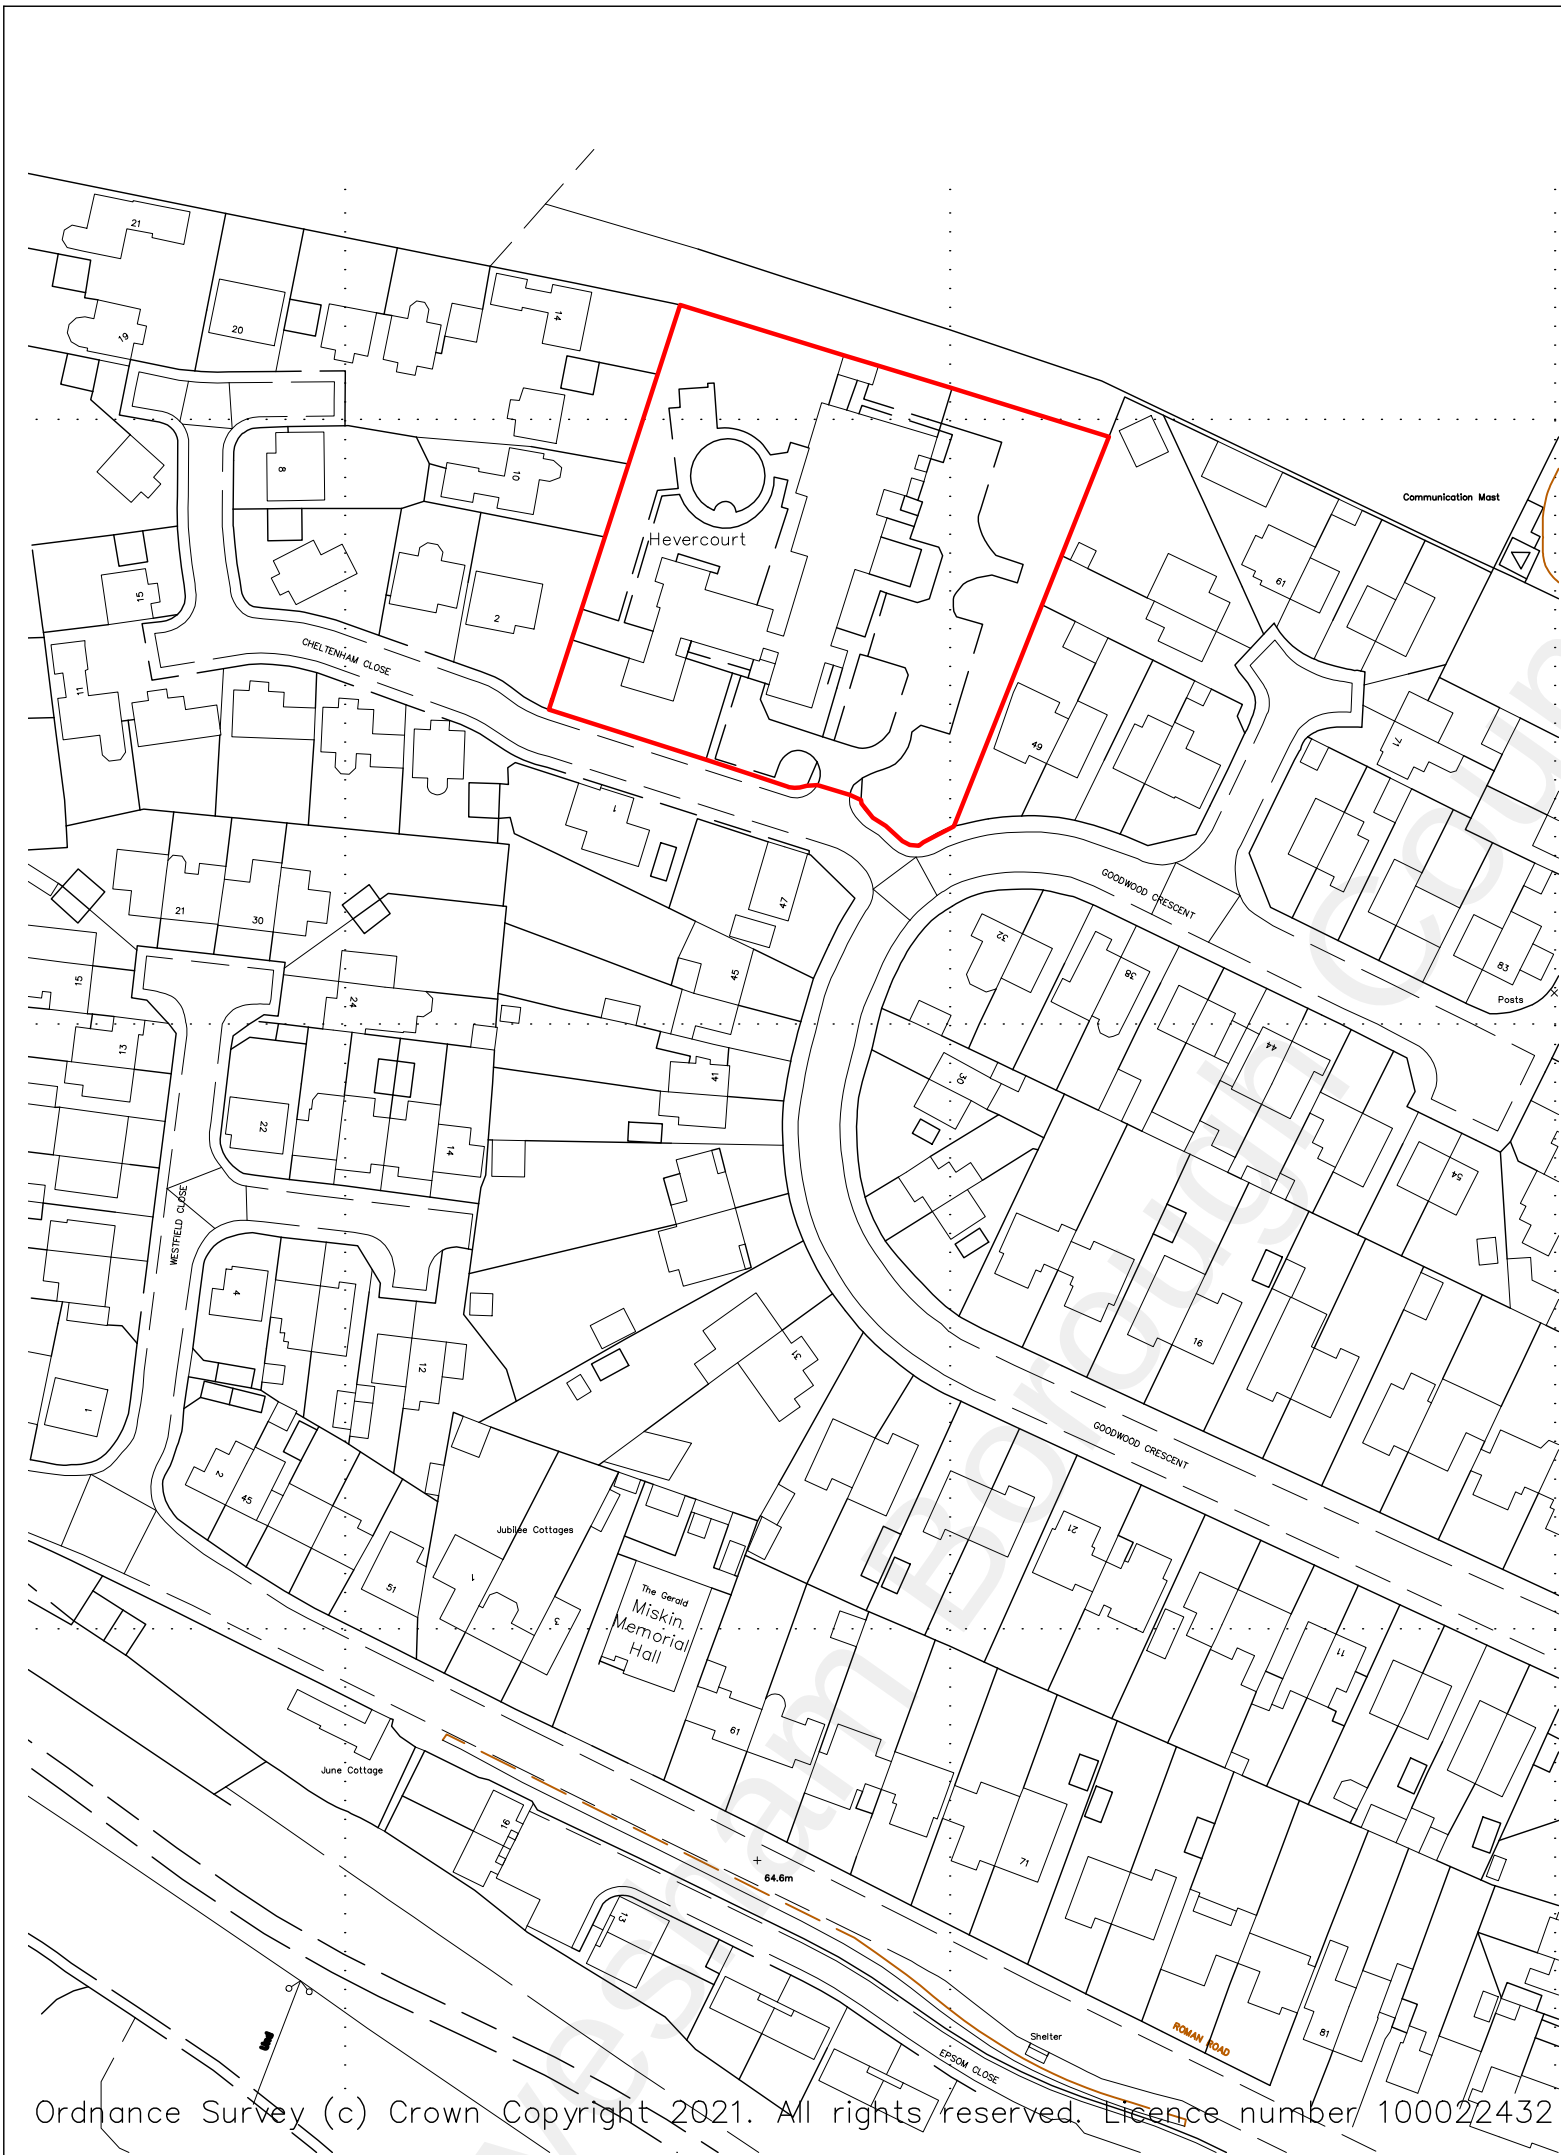

- GENERAL NOTES
1. Copyright of this drawing, the design and anything constructed from it is vested in the Architects and may not be produced without their written permission.
 2. The copyright of this design is site specific and may not be reproduced on any other site without the Architects written permission.
 3. Only figured dimensions are to be used for construction purposes. This drawing is to be read in conjunction with all relevant details for the project.
 4. All dimensions are to be checked on site prior to commencement, any discrepancy is to be reported to the Architect or Contract Administrator.
 5. All dimensions are in millimetres unless noted otherwise. All levels are shown in meters unless noted otherwise.
 6. Ordnance Survey data supplied by Promap with the permission of the controller of The Stationary Office.
Crown Copyright MKA No.: 10007142.

CLIENT

Mr & Mrs Gilmour

PROJECT

Hevercourt Residential Home
Goodwood Crescent
Gravesend
Kent
DA12 5EY

SHEET

Site Location
Plan

Rosewood House, High Street,
Hadlow, Tonbridge, Kent TN11 0EF
t: 01732 850995
e: design@mka-architects.co.uk
w: www.mka-architects.co.uk



SCALE AT A3 DATE

1:1250 June 21


DRAWING STATUS

PRELIMINARY

JOB NUMBER DRAWING NUMBER REVISION

2327 01 -

scale in metres

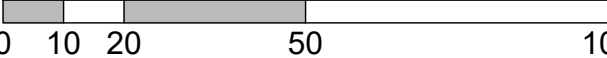

N:\2300-2349\2327\Drawings\Existing\2327 Site Location Plan.dwg 2327 Site Location Plan 01 1:4.2404