


NOTE:

- 1 - Existing boiler flue to be removed
- 2 - New opening in roof for boiler
- 3 - New opening in roof for SVP
- 4 - Existing boundary fence to be removed
- 5 - Existing ground level to be lowered (max. 350mm) to create level area

All existing plastic rainwater and soil pipes to be replaced with black aluminium cast iron look pipes

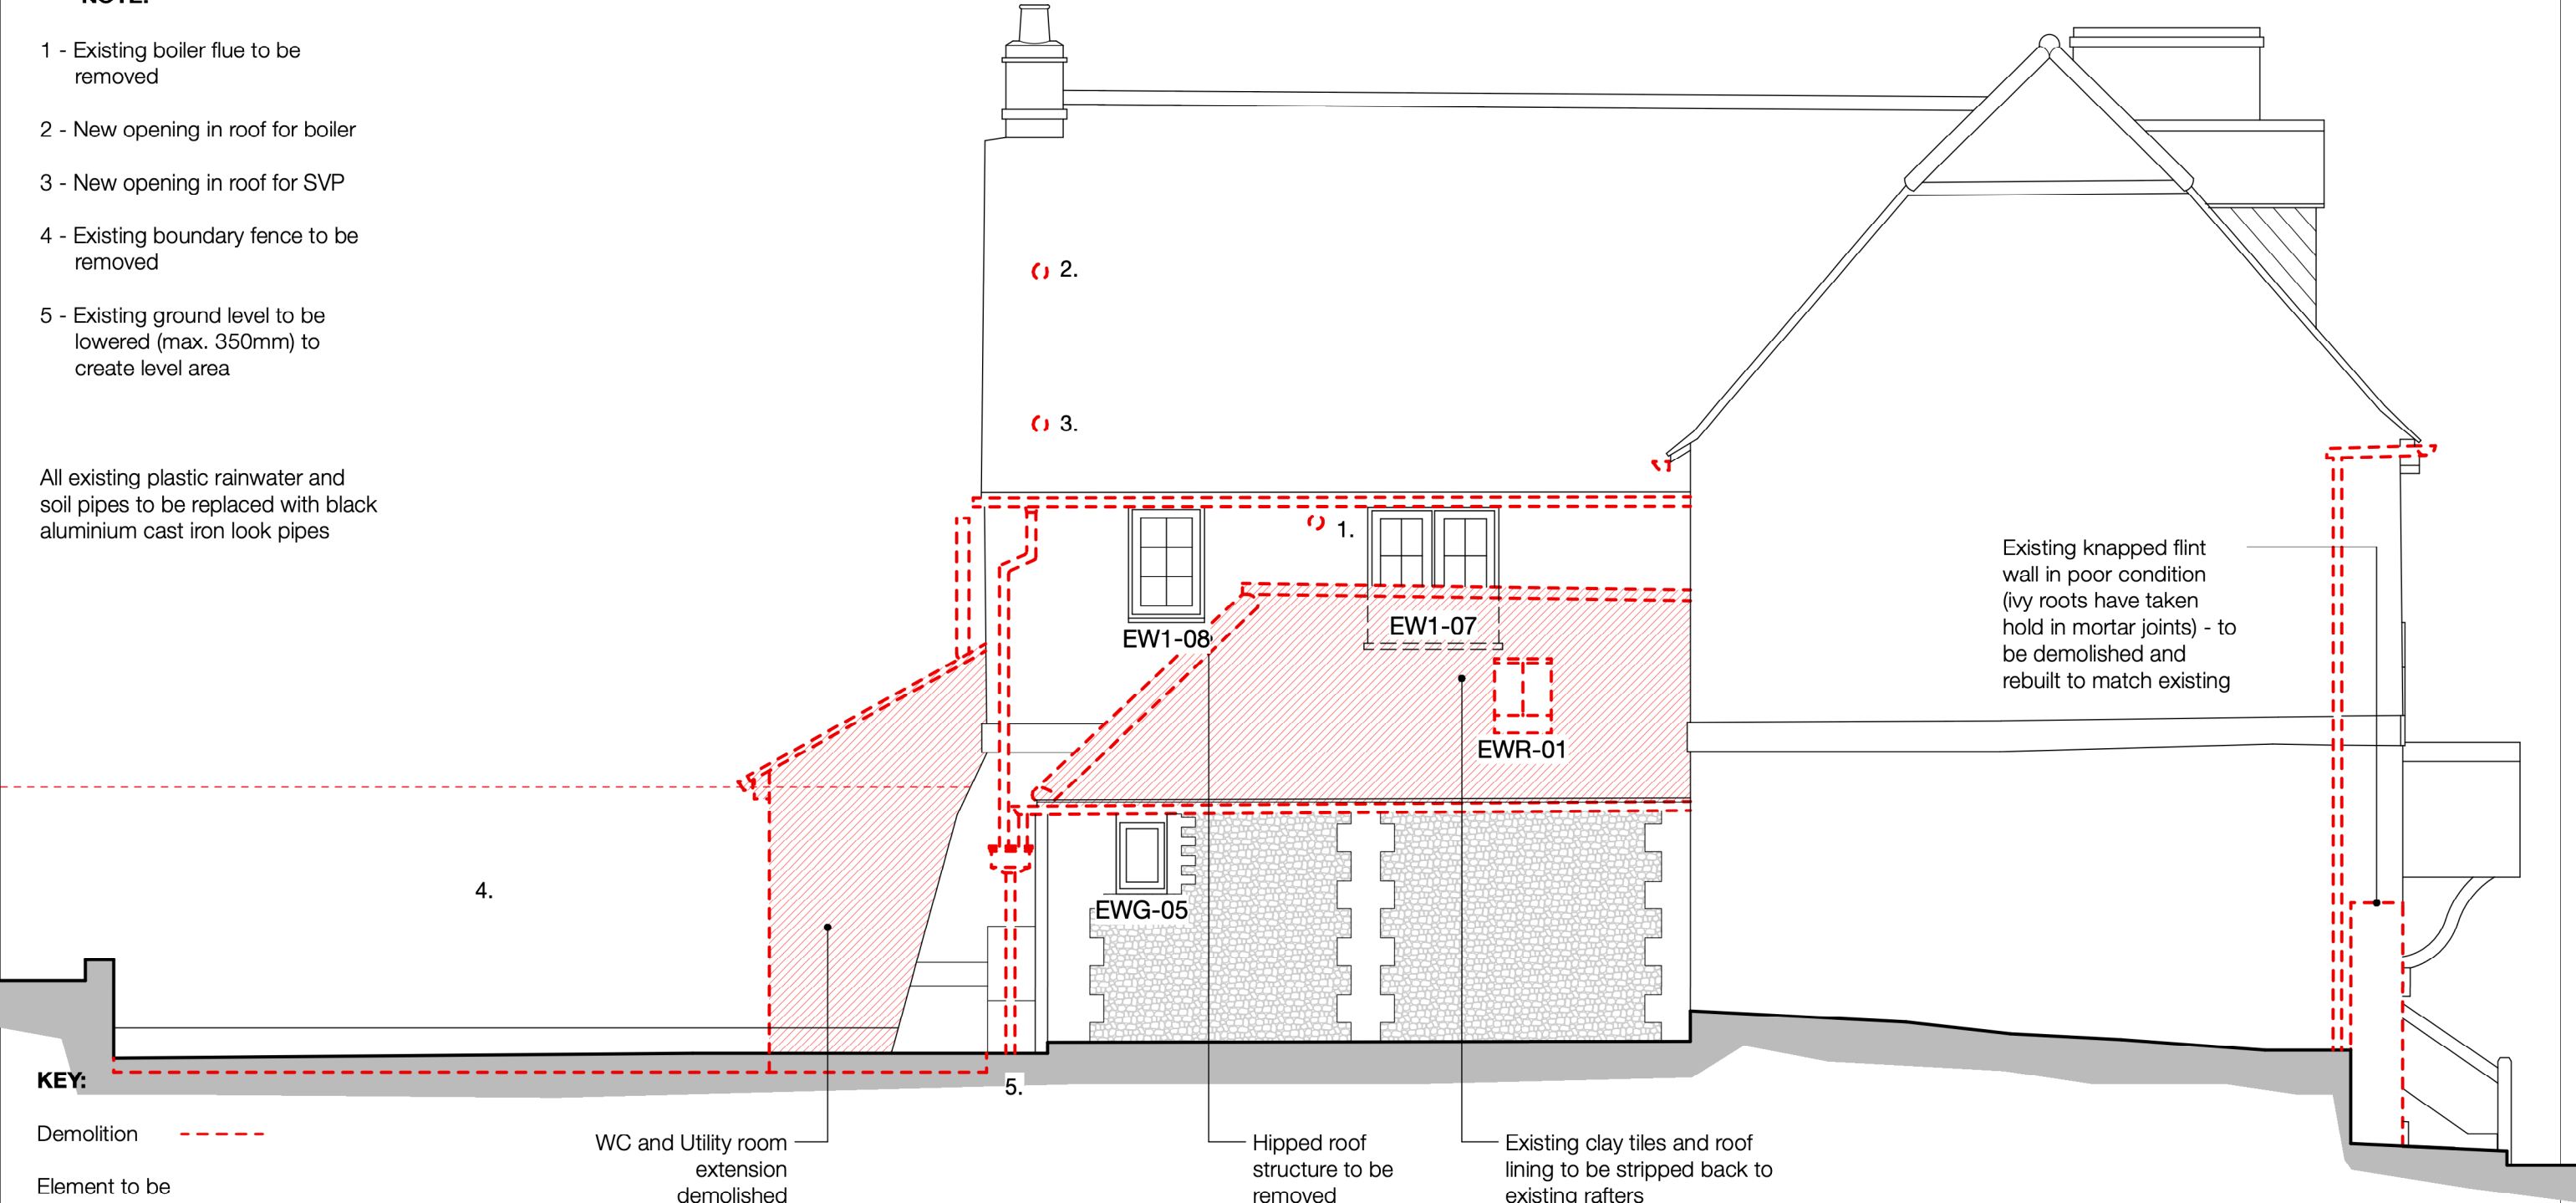


- KEY:
- Demolition - - - - -
 - Element to be retained and relocated - - - - -

WC and Utility room extension demolished

Hipped roof structure to be removed

Existing clay tiles and roof lining to be stripped back to existing rafters

Existing knapped flint wall in poor condition (ivy roots have taken hold in mortar joints) - to be demolished and rebuilt to match existing

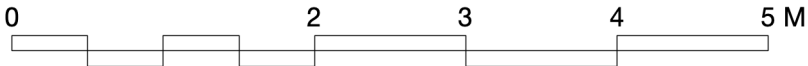

GENERAL NOTES

- This drawing is the copyright of Haines Phillips Architects.
- Do not scale from this drawing. Use figured dimensions only.
- This drawing must not be used for land transfer purposes, or for construction purposes unless accompanied by an Architect's Instruction.

DRAWING ISSUE STATUS

ISSUE	STATUS	COMMENT
P	PRELIMINARY	For comment and review
PL	PLANNING	Planning/ Listed Building Application
BR	BUILDING REGS	Building Regs Application
T	TENDER	For pricing purposes only
C	CONSTRUCTION	For procurement & construction
FC	FINAL CONSTRUCTION	Record drawings on completion
L	LEGAL	Conveyancing or other legal purposes

REVISIONS

REV	DATE	NOTES
1	20/10/25	Planning Issue.

**HAINES
PHILLIPS
ARCHITECTS**

Tankerton Works
12 Argyle Walk
London WC1H 8HA
t 020 7833 9324
f 020 7837 2864
e office@hainesphillips.co.uk

JOB TITLE
**Elizabeth House,
The Street, Meopham, DA13 0AJ**
DRAWING TITLE
Side Elevation Demolitions

DRAWN	DATE	SCALE	ISSUE	REVISION
AZ	August 2024	1:50@A3		
JOB NR	DRAWING NO.			
4412	DM502	PL		1