

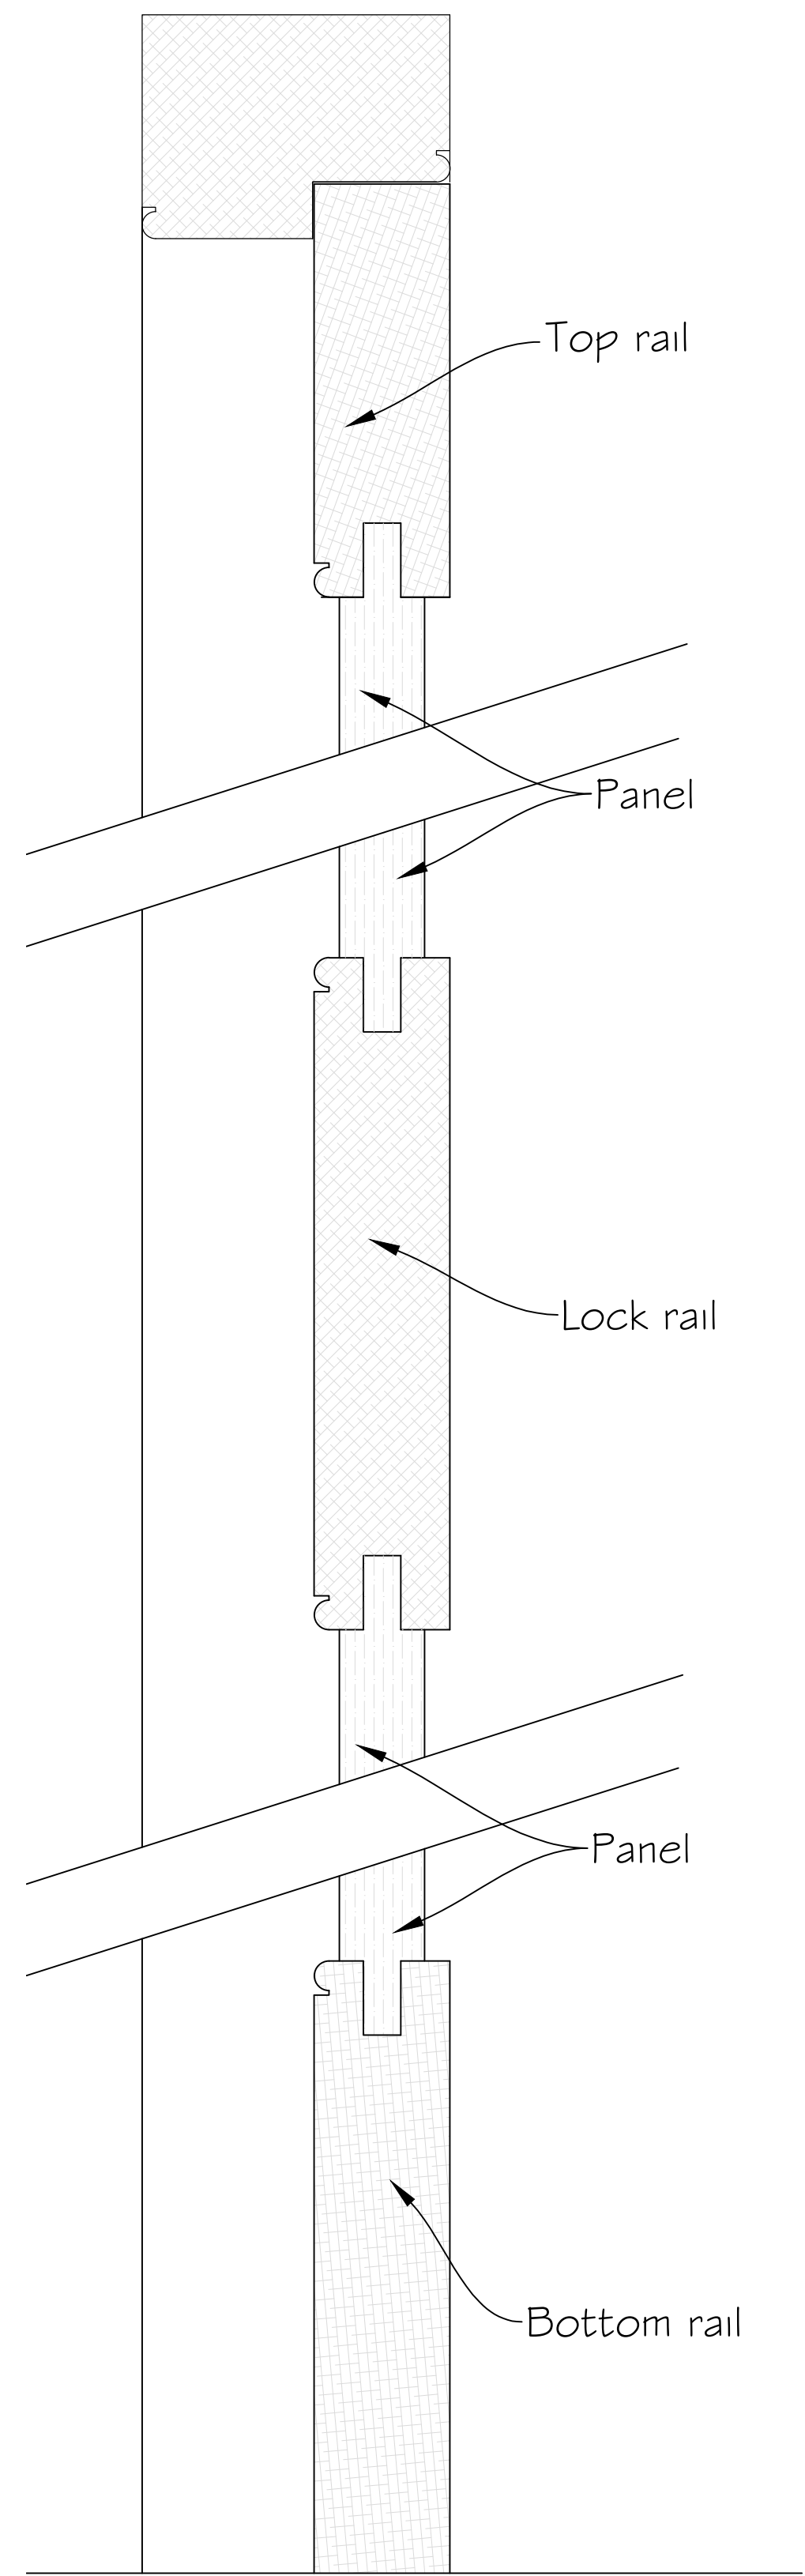


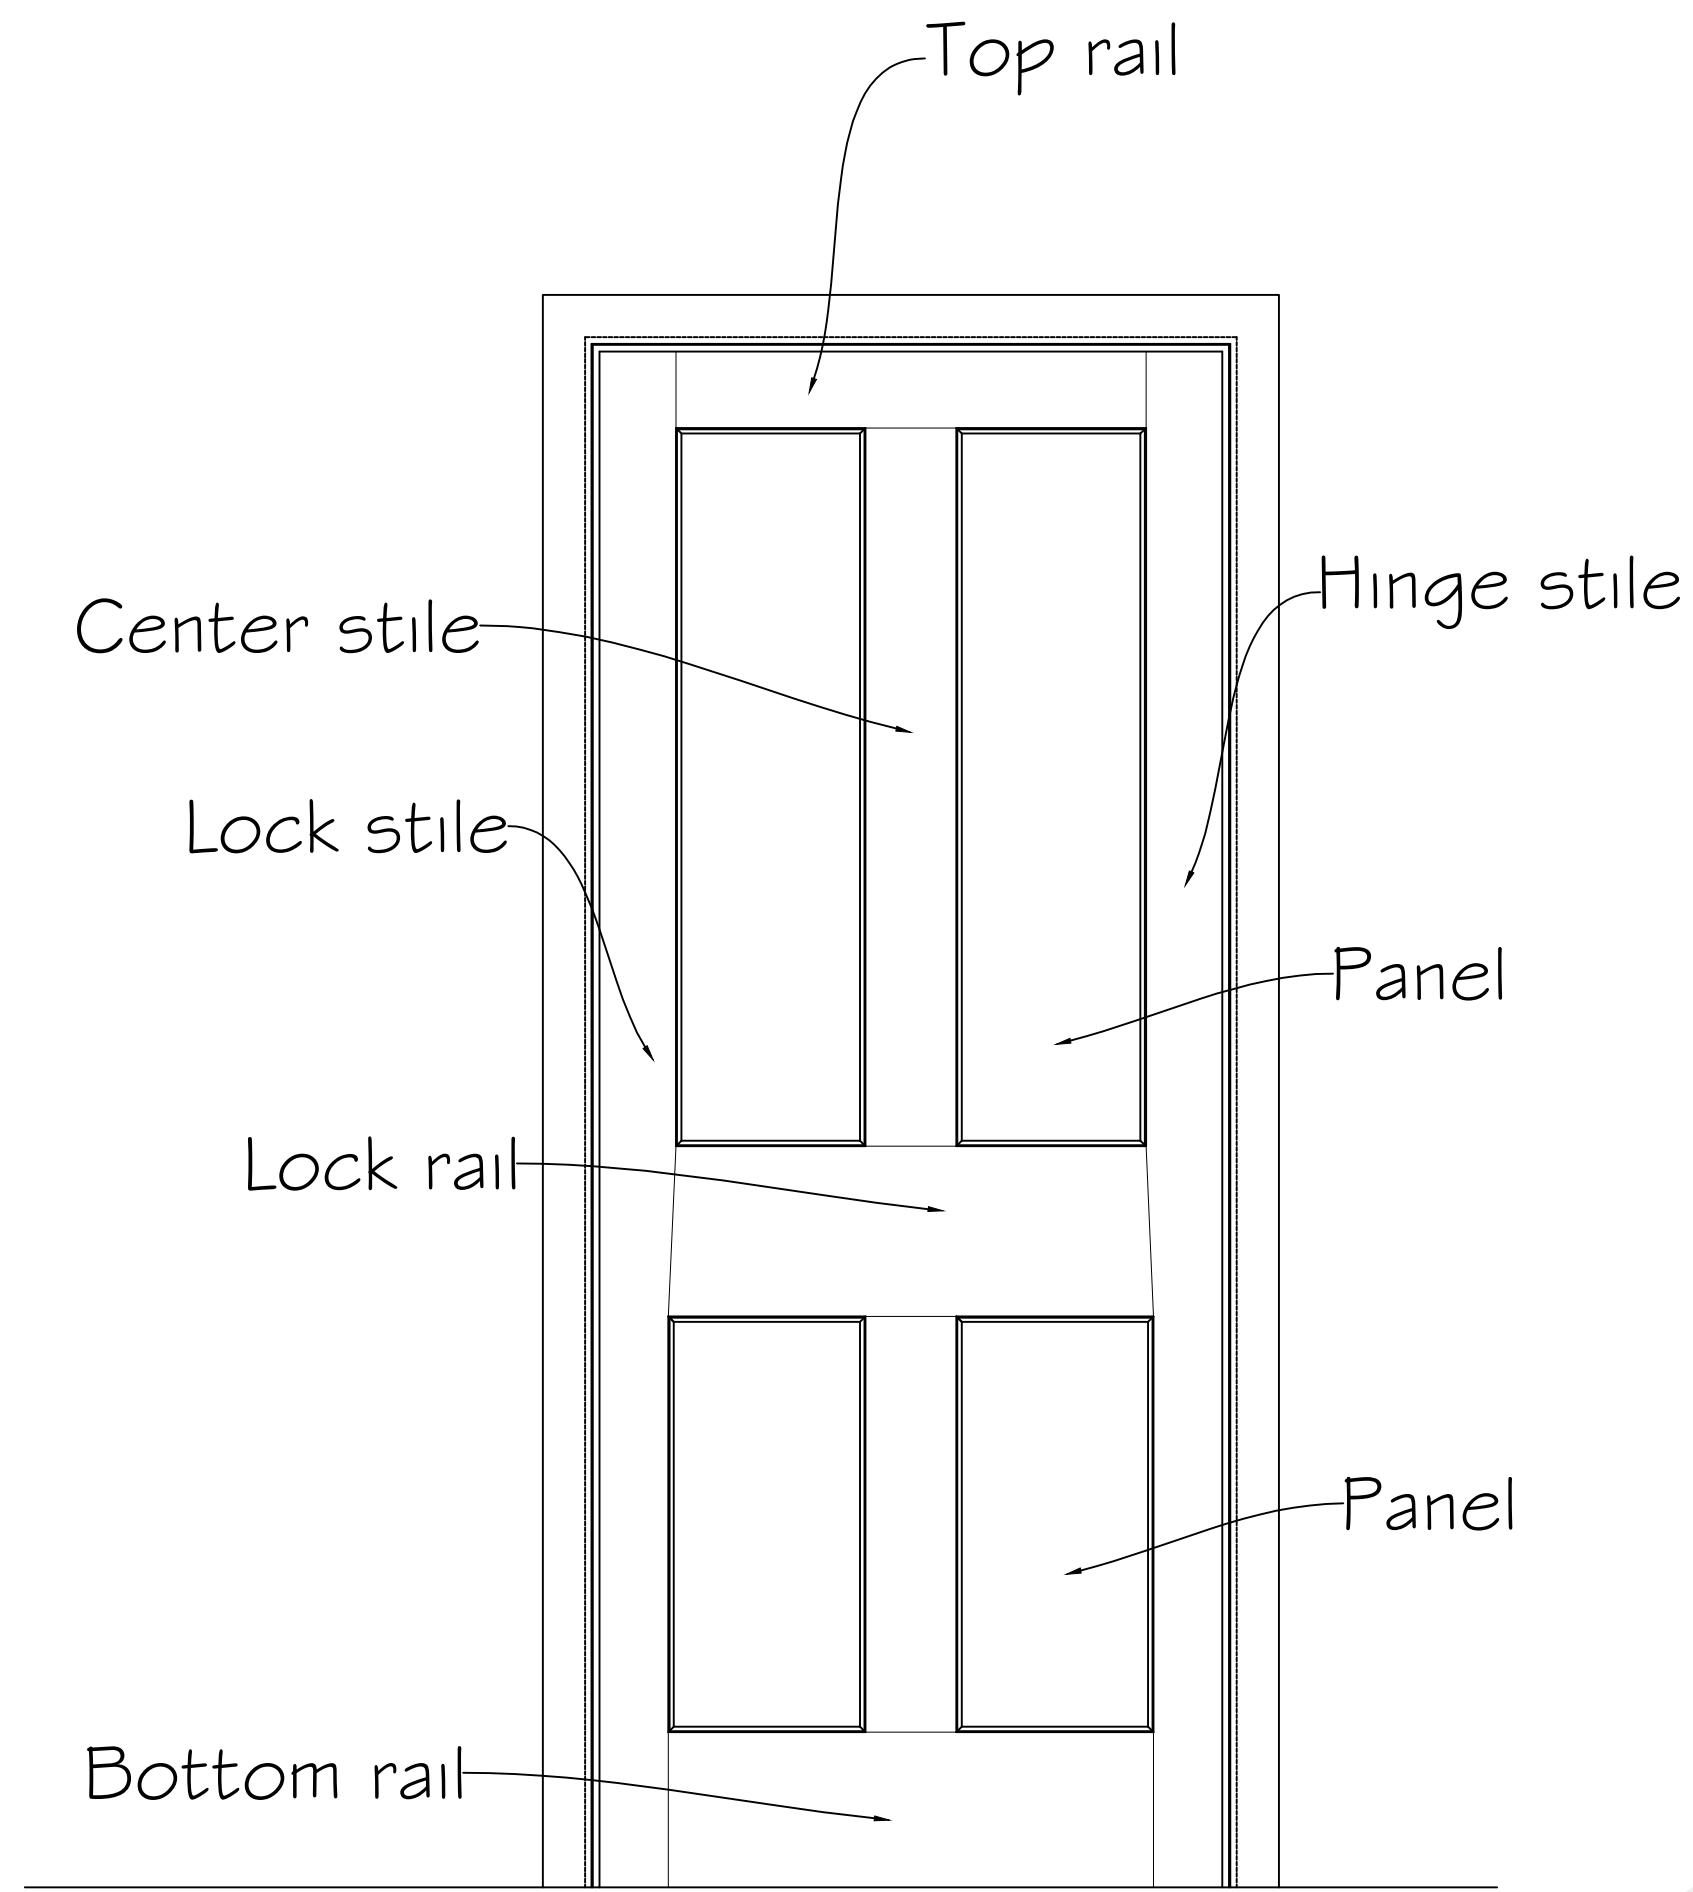

Vertical section

Scale 1:2

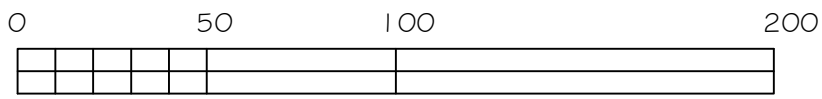


Internal flat door

Scale 1:10





Flat entrance door to be 30 minute fire doors with intumescent smoke seals built in and self closing, with all internal doors to be FD20

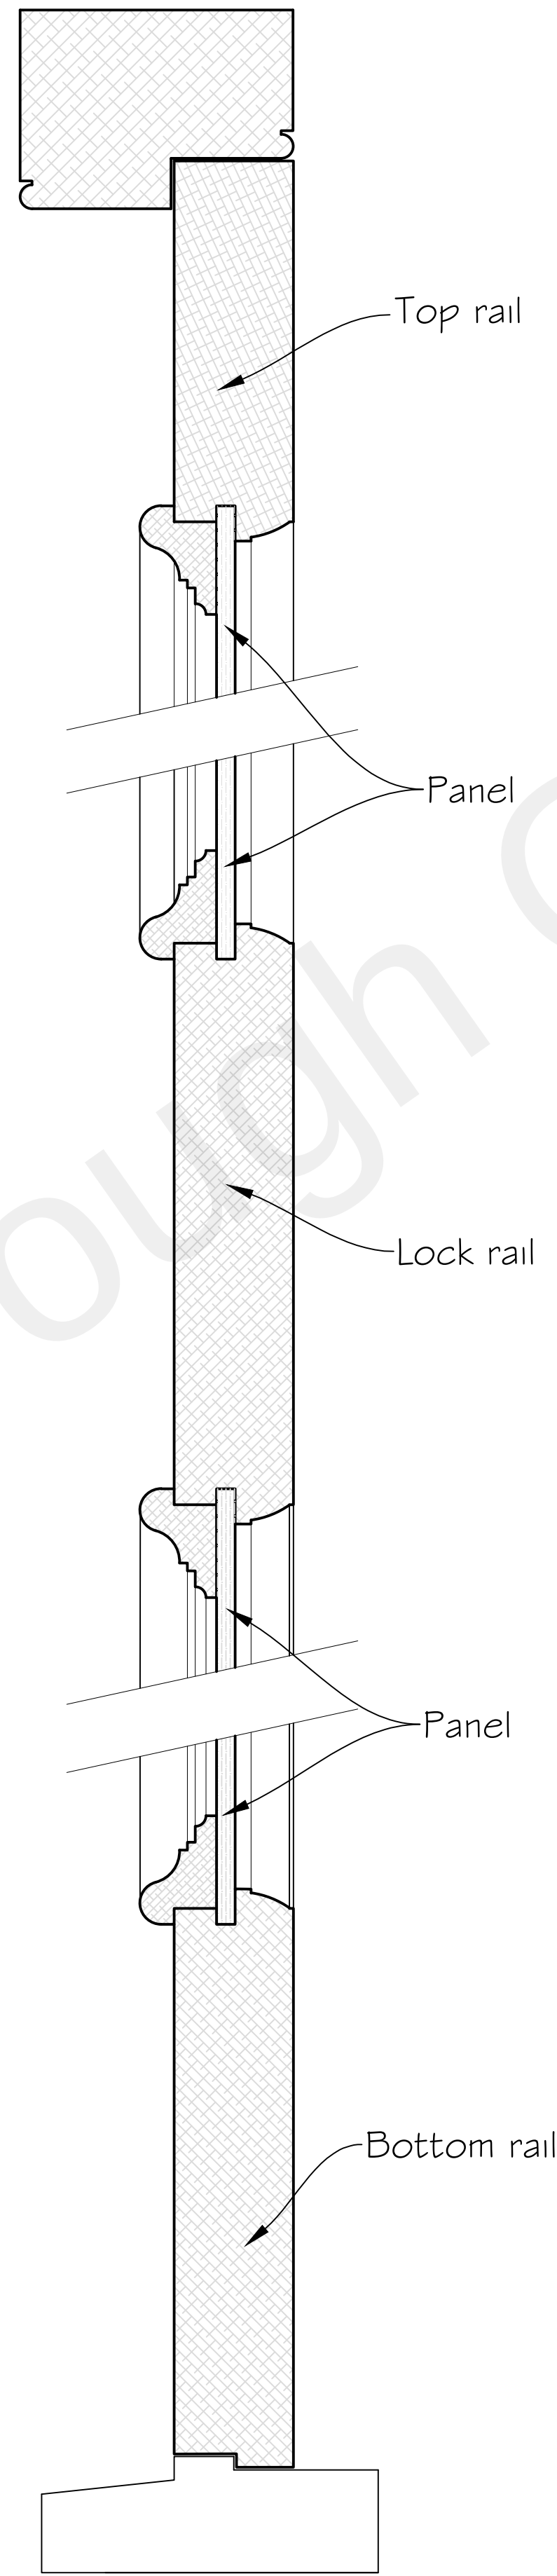


Vertical section

Scale 1:2

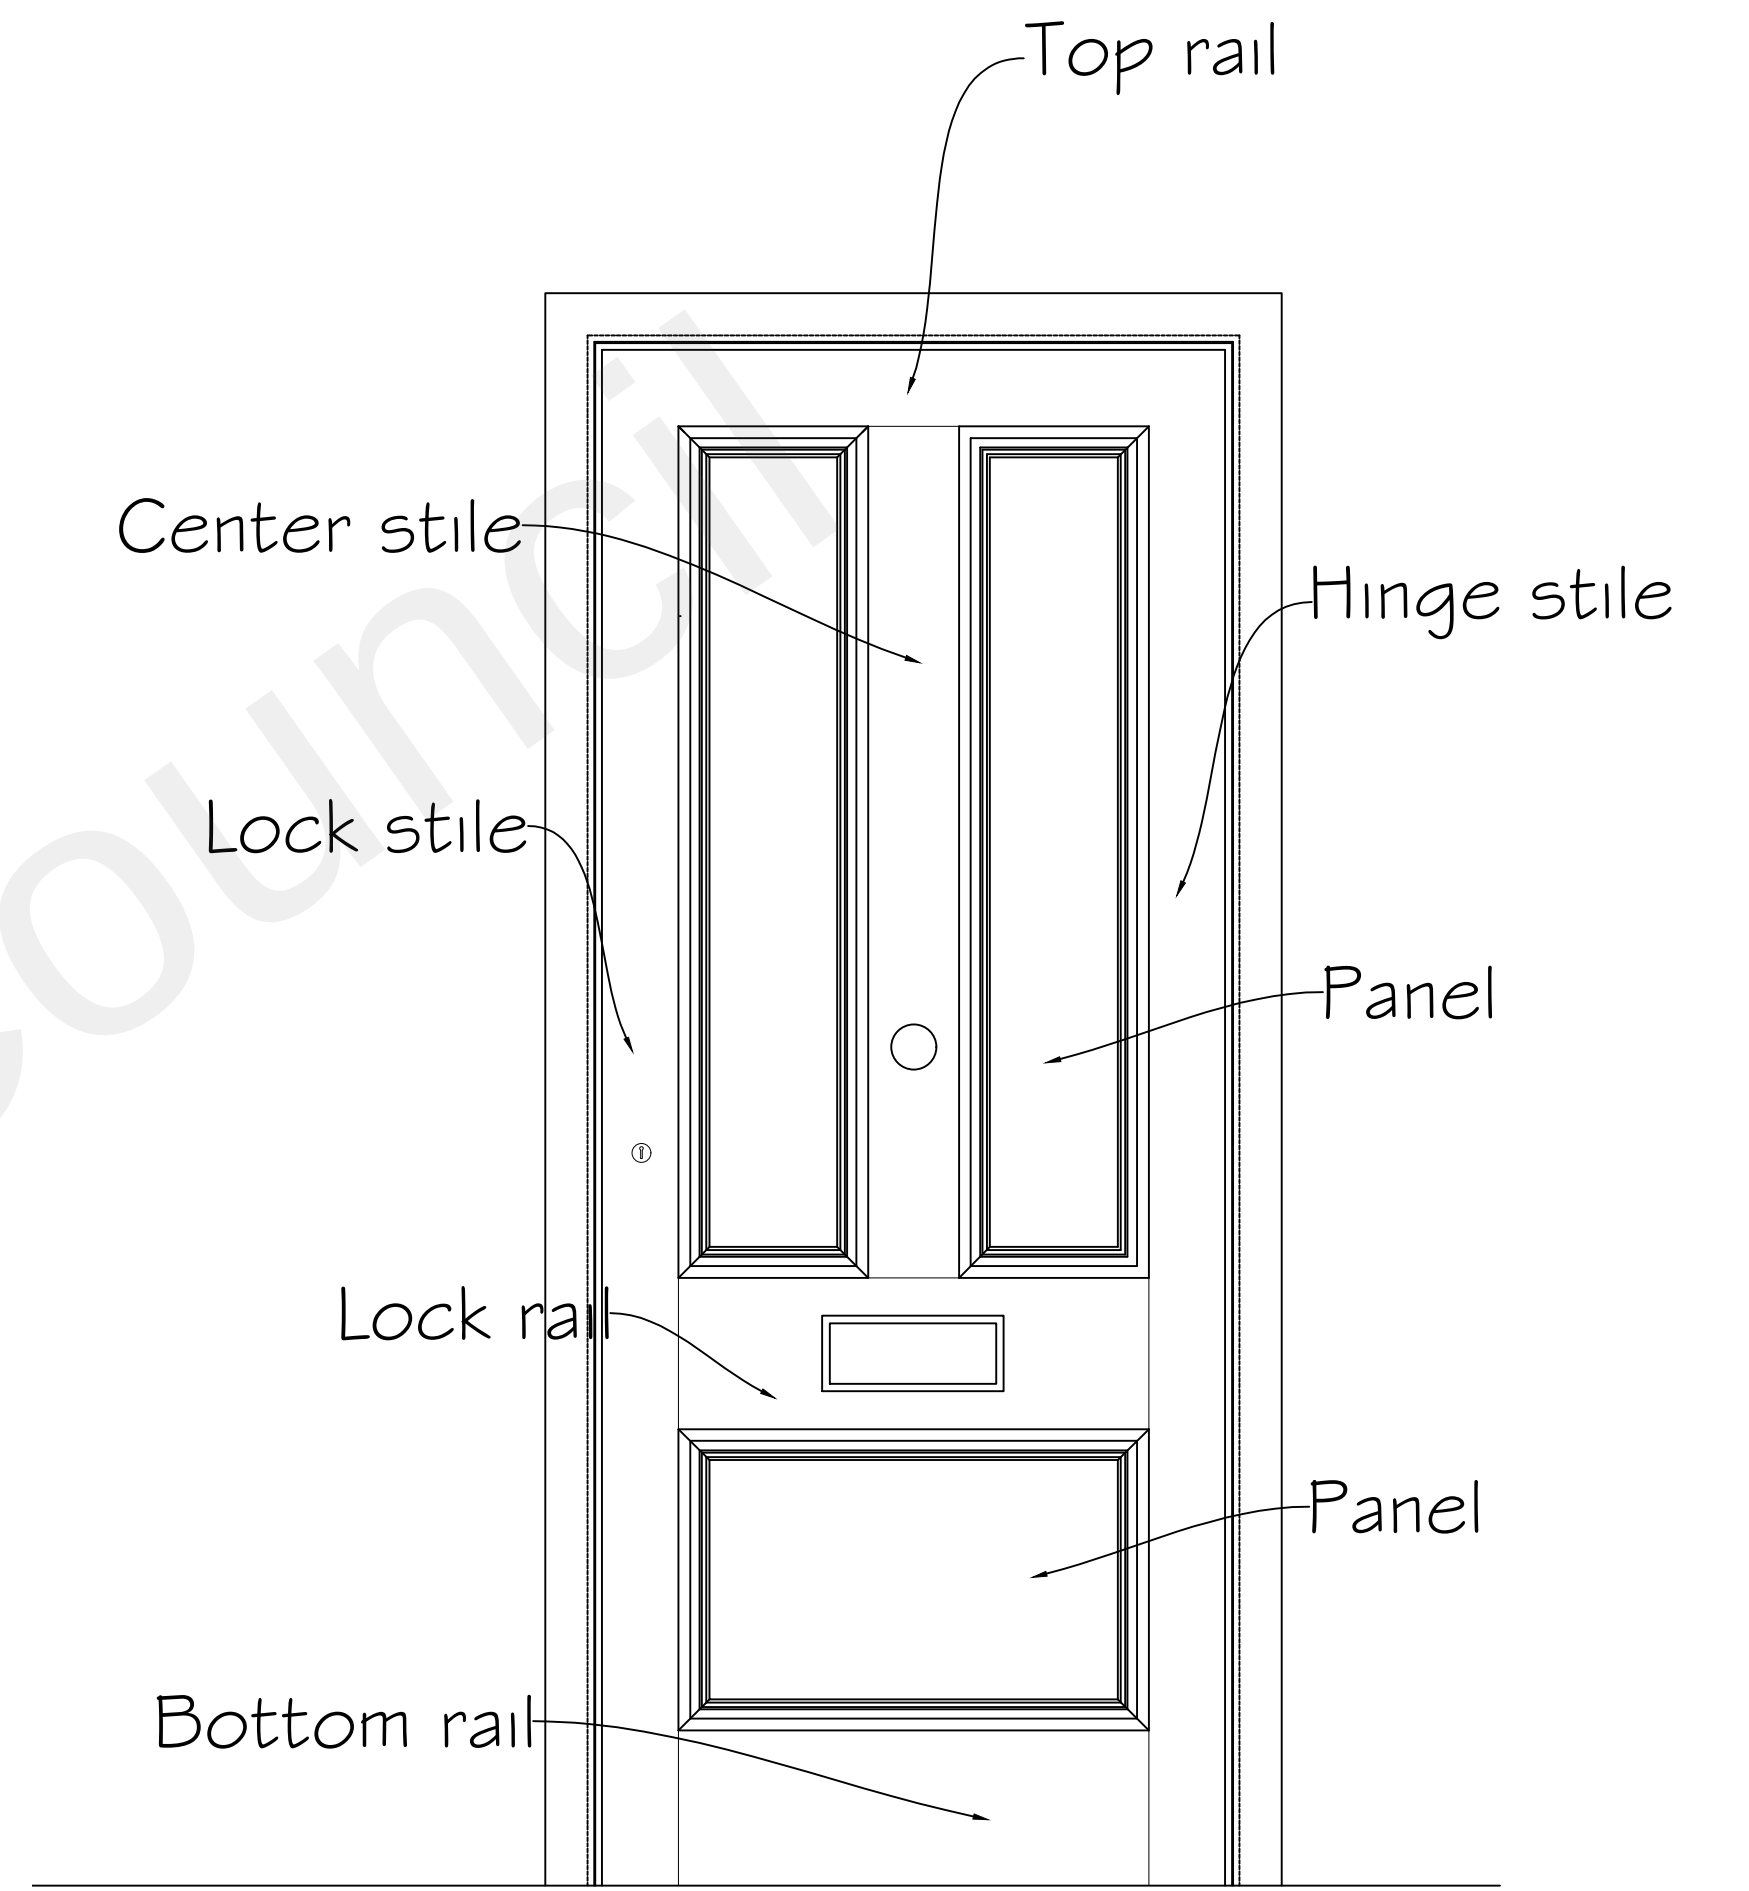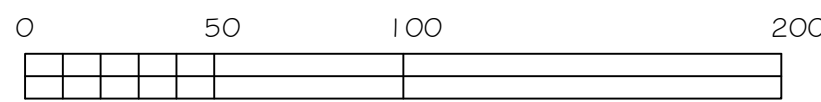

External entrance door

Scale 1:10

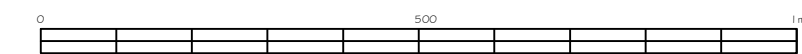

Rev A-Amendments to door details. 25 October 2022

Synergy Planning & Property Consultants Ltd Suite 6 Laser Quay Marine City Centre Rochester Kent ME2 4HU		
Client	S Rana & A Asghar	
Address	6 Berkley Crescent Gravesend Kent and 48 Harmer Street Gravesend Kent	
Drawing title	Joinery detail	
Scale	1:10/1:5 at A1	
Date	September 2022	Drawn by
Drawing No	20/297/012	A