




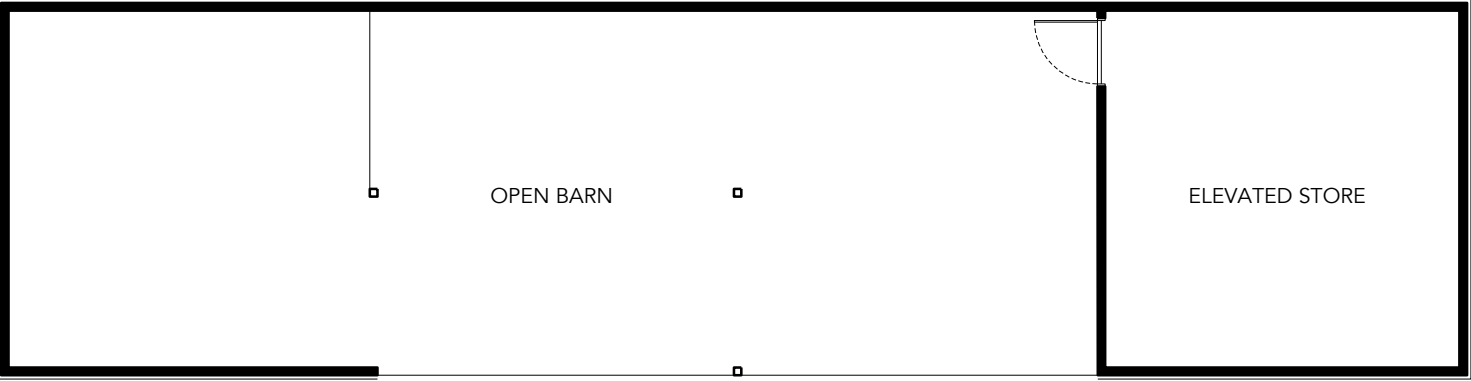


01 | 1:100 | GROUND FLOOR

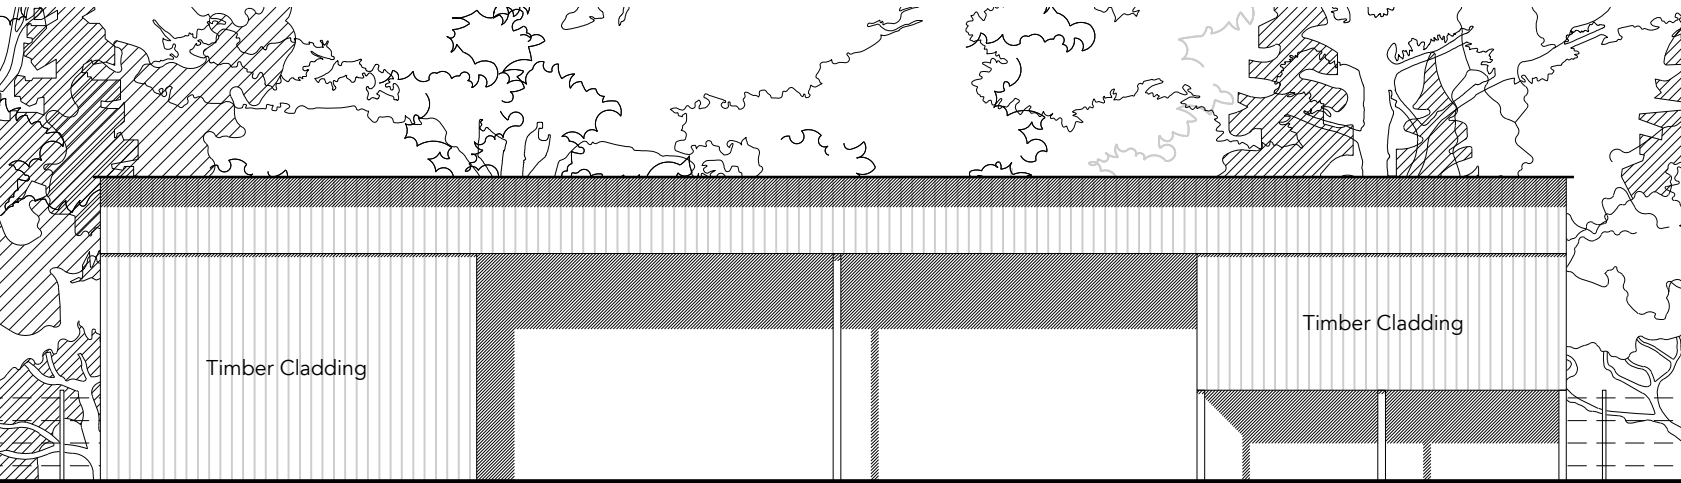


02 | 1:100 | FRONT ELEVATION

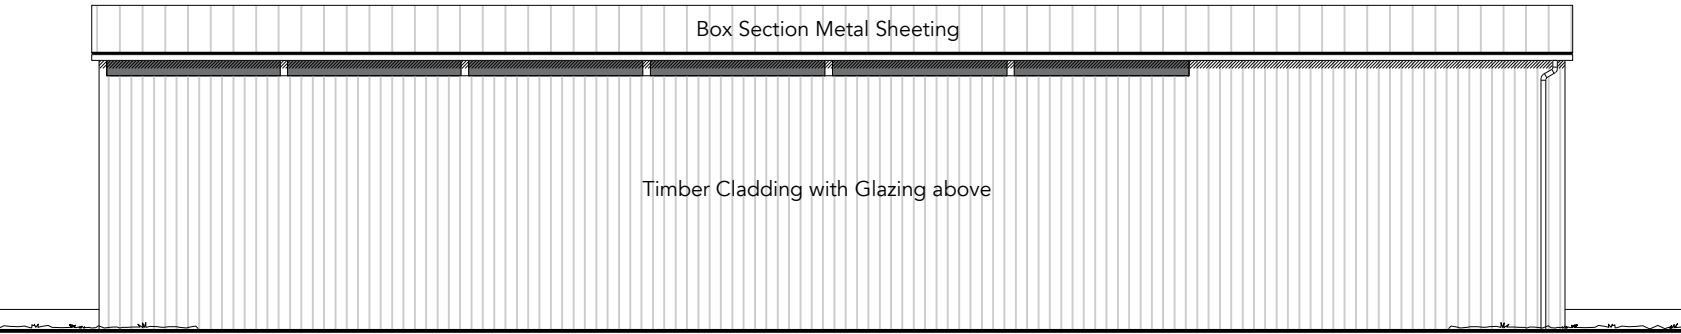

04 | 1:100 | REAR ELEVATION

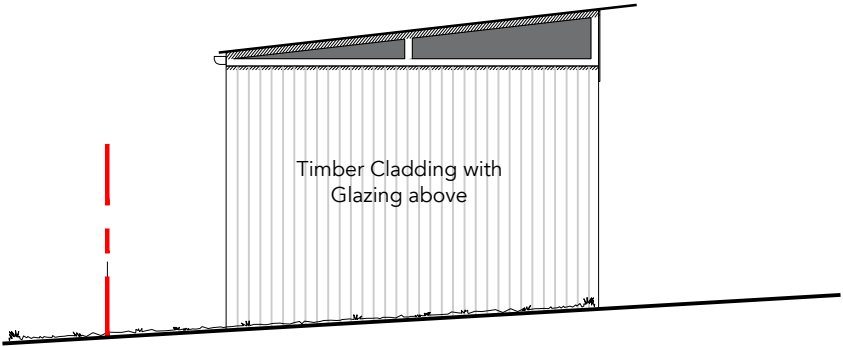

03 | 1:100 | SIDE ELEVATION

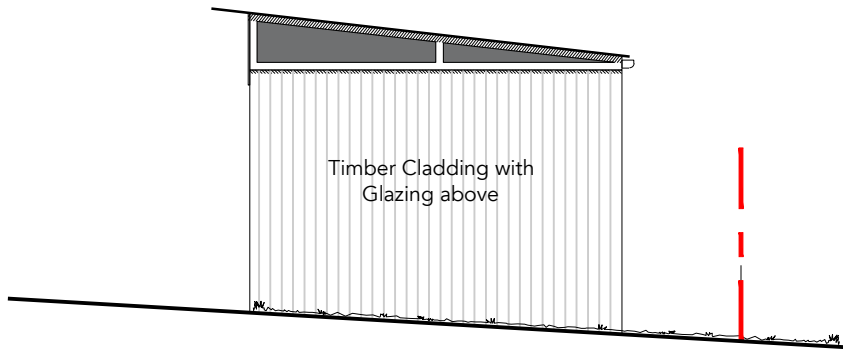

05 | 1:100 | SIDE ELEVATION



--- Application Boundary
--- Site Ownership
D R A W I N G K E Y

STONEY WOOD, SOUTH STREET,
MEOPHAM DA13 0QJ
EXISTING BARN PLANS &
ELEVATIONS
S C A L E 1:100 @ A3
D A T E JULY 2024
P U R P O S E SURVEY
R E F E R E N C E 2421 E 010 REV -