

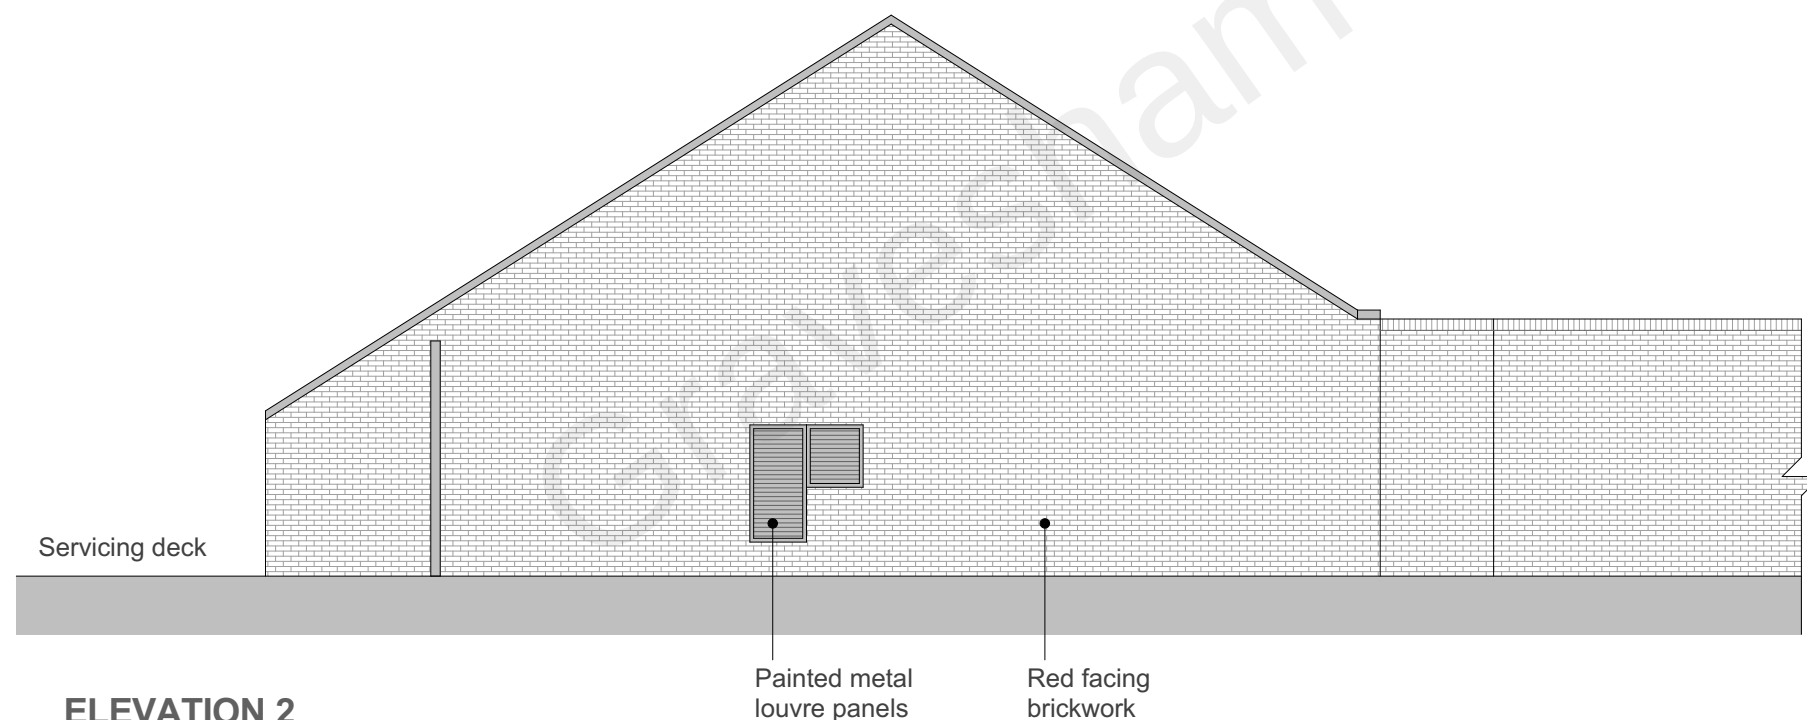


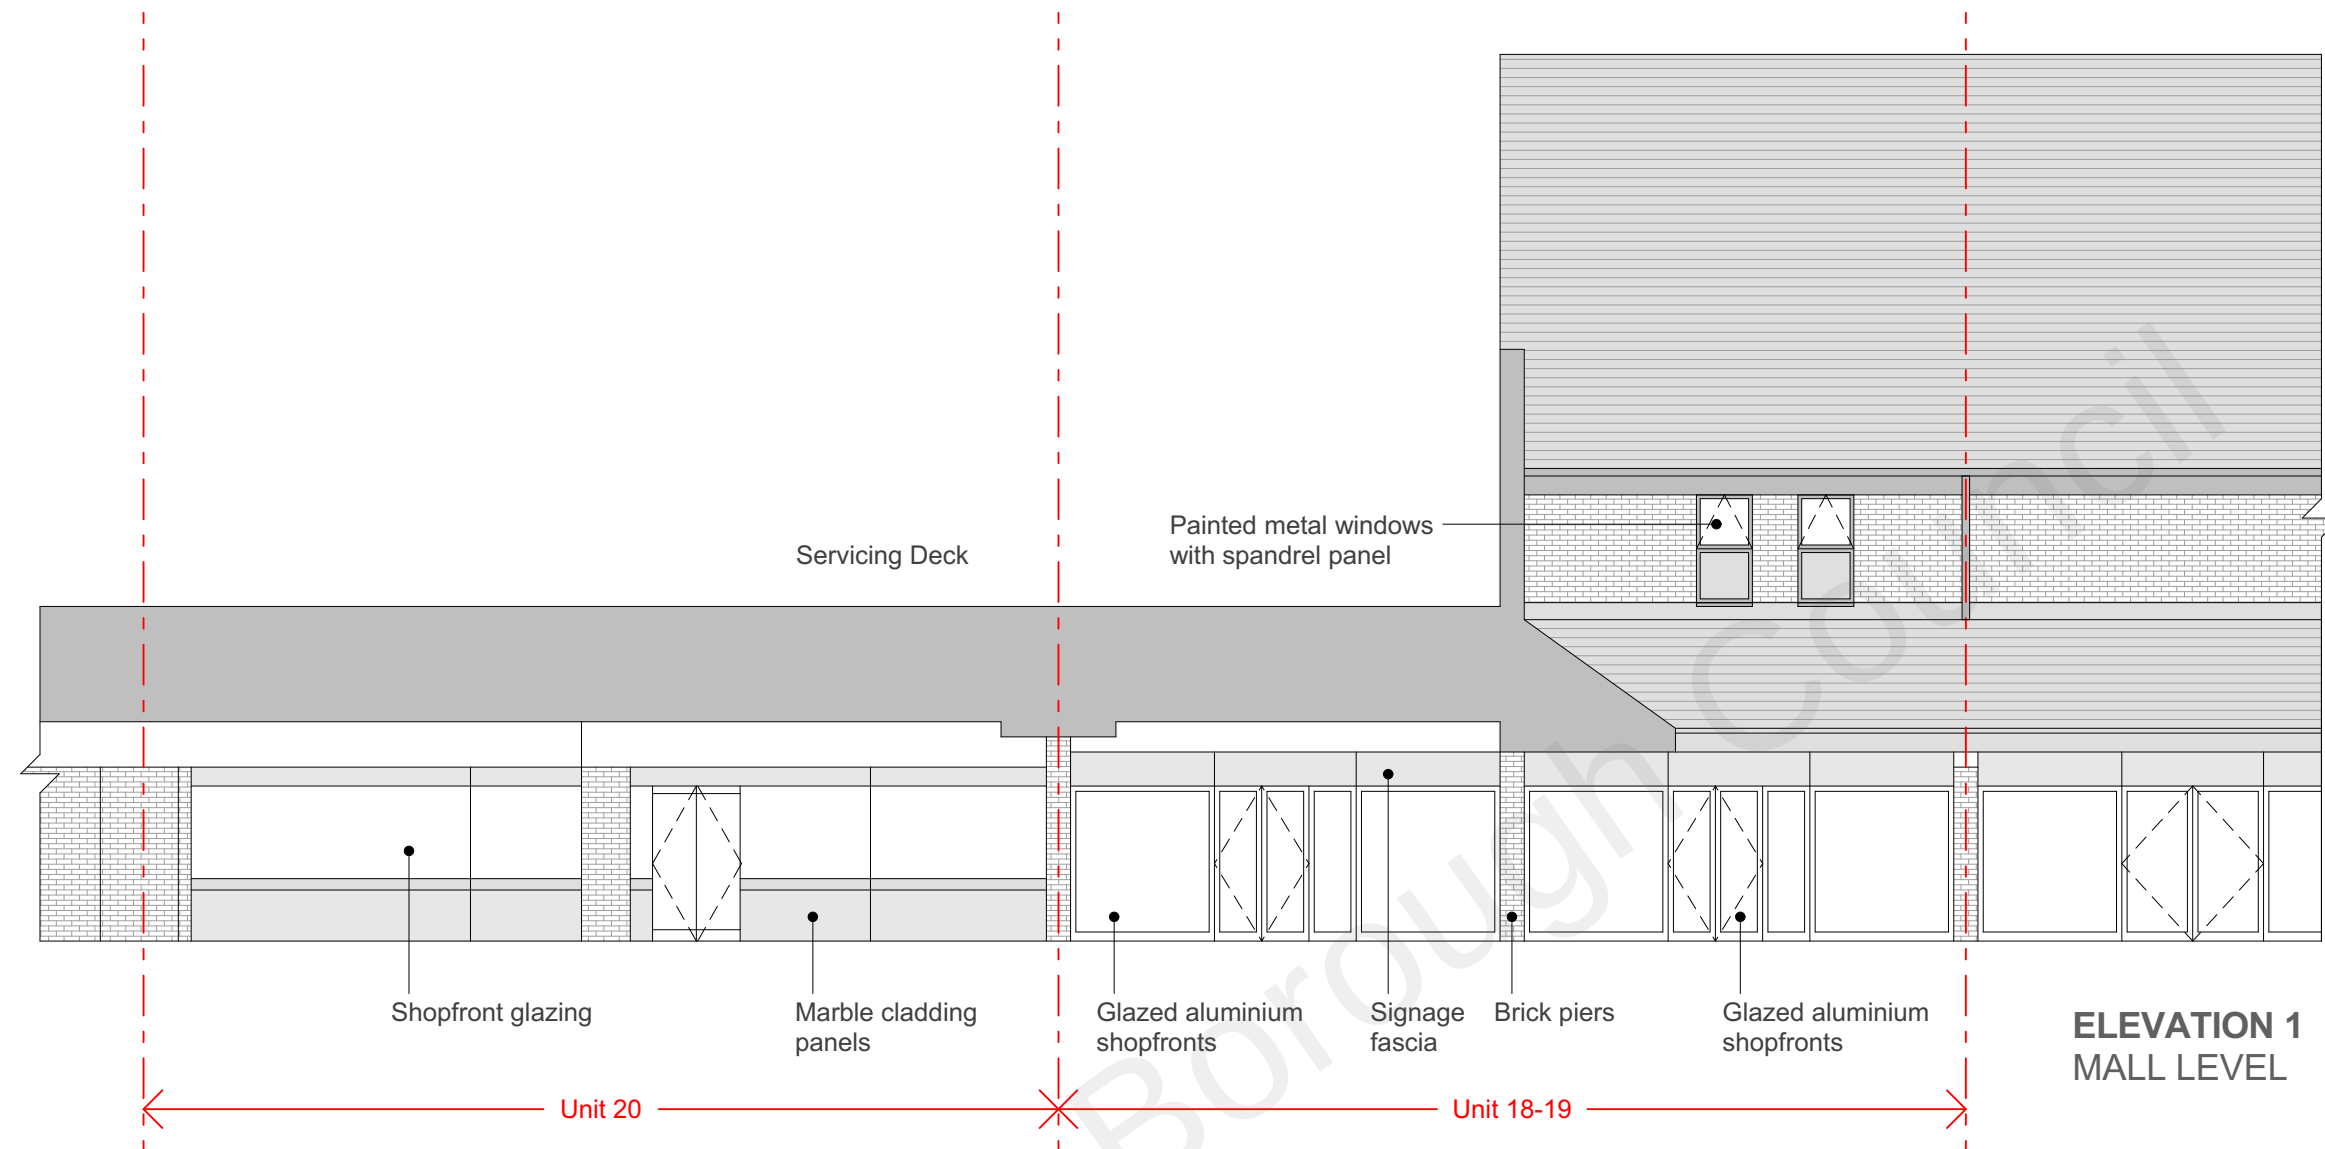

ELEVATION 2
SERVICING DECK LEVEL

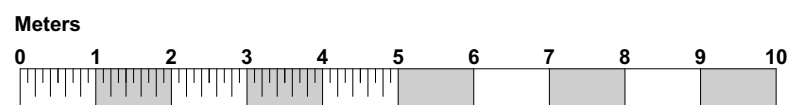

Rev	Date	Description	Drawing Name
		 14 Little Portland Street, London, W1W 8BN T: 020 7637 0601 W: www.reefestates.co.uk	St George's Centre New Road Gravesend DA11 0TA
		PLANNING Date first Issued 02.08.21	Existing Elevations Drawing Scale 1:100 @A3
			Layout ID Revision PL.18.05