

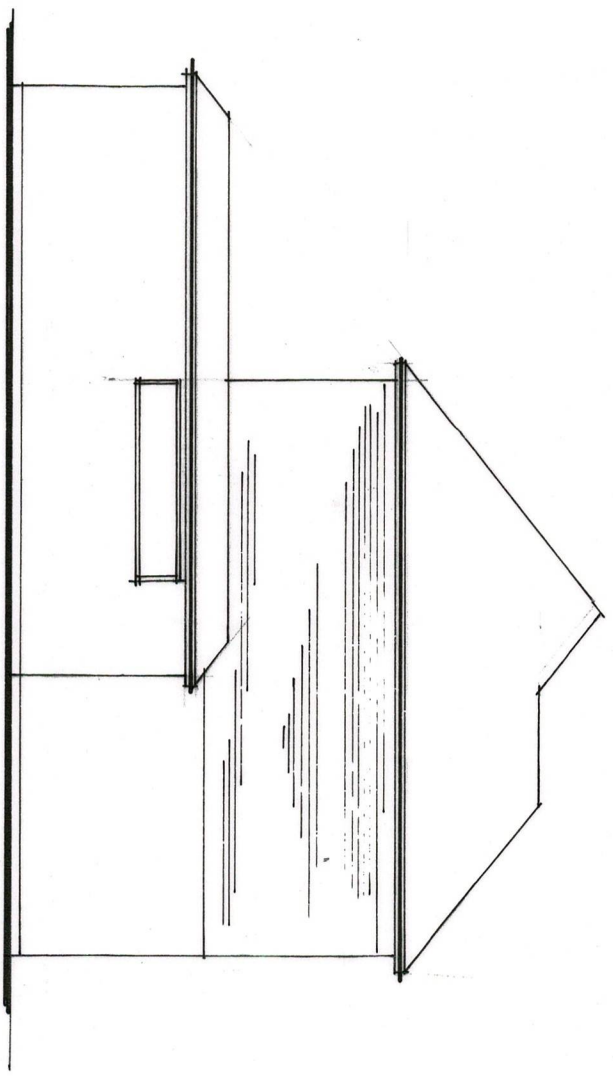
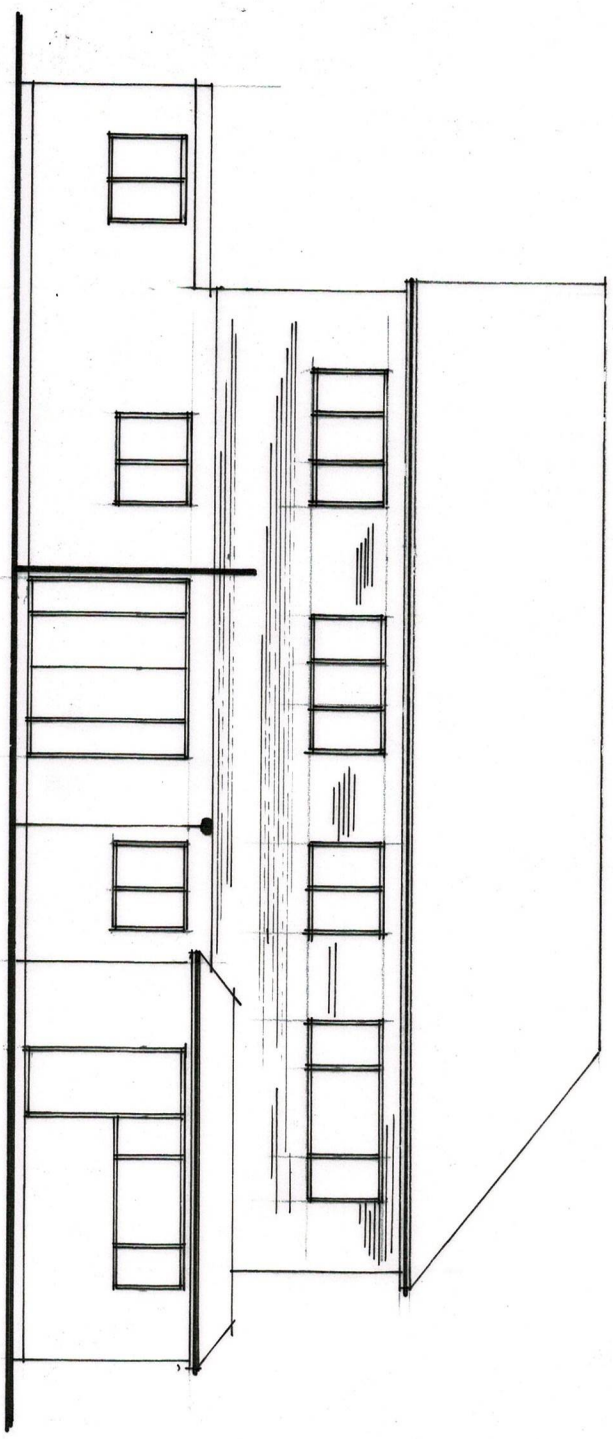
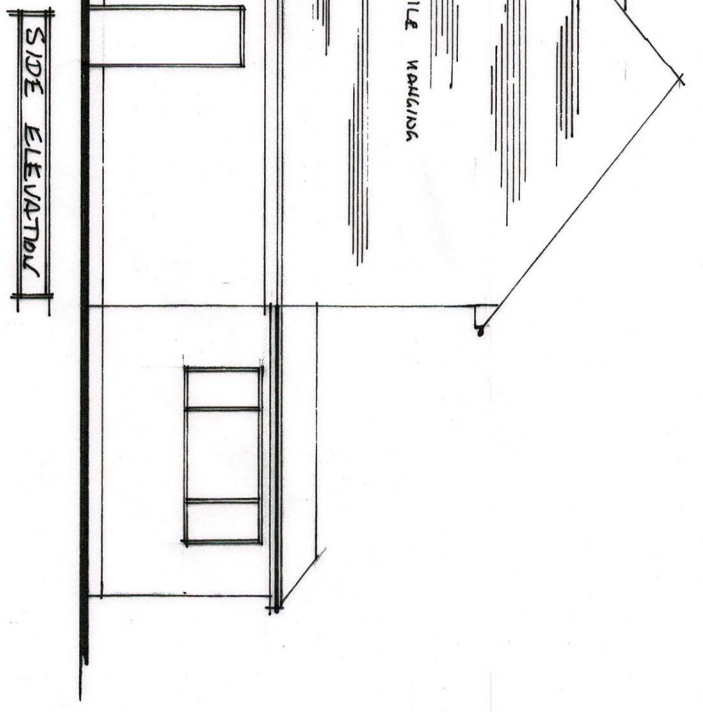


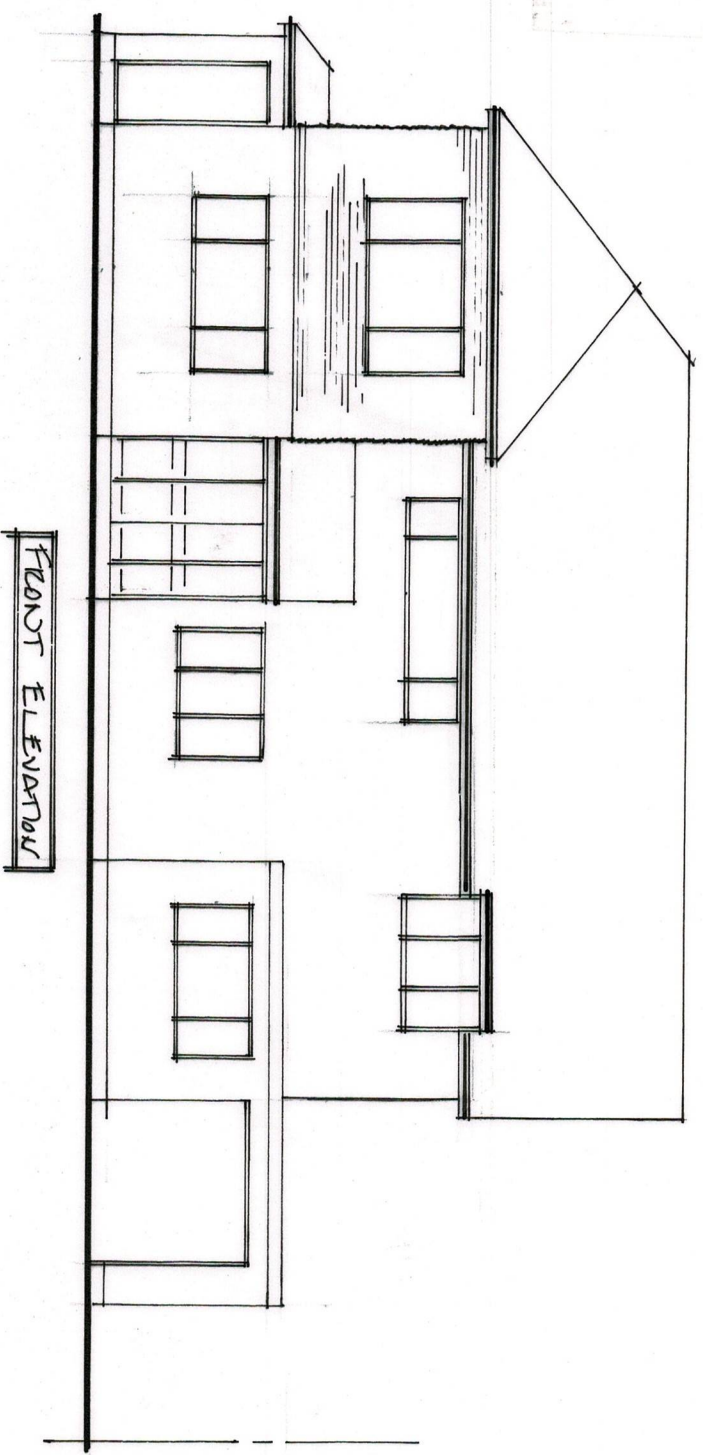

EXISTING ELEVATIONS

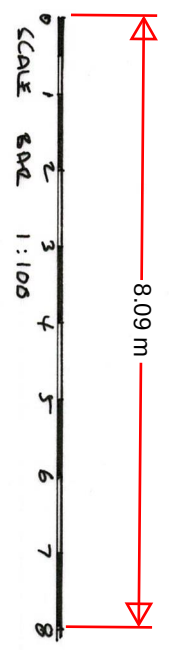

SINCE STUDY REAR EXTENSION TWO STOREY SIDE EXTENSION ONE STOREY		MRS D. WARD 8 THE REVERIES CORNHILL KENT DA13 9BT	
SCALE 1/100	DATE	DATE RD 24/02/03	DS