


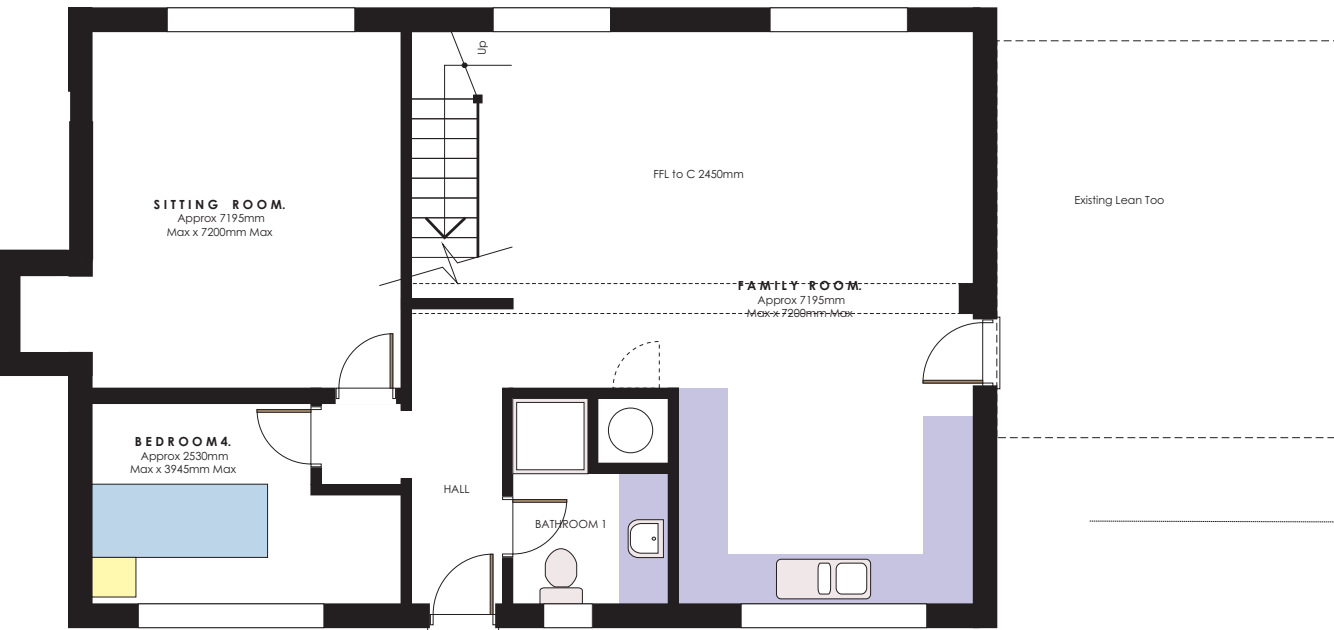


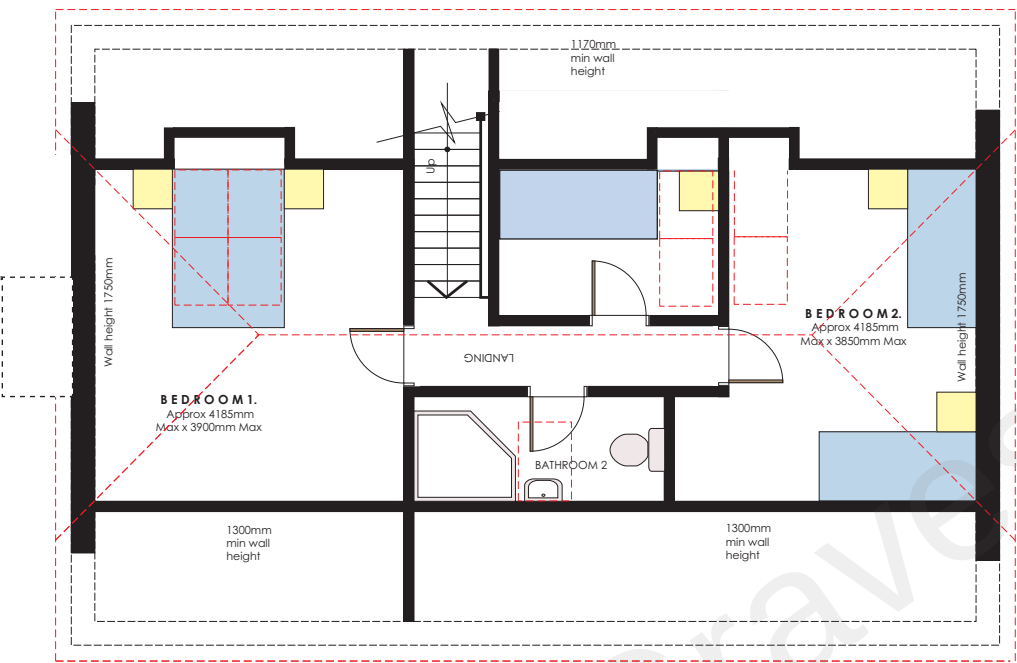


Existing Ground Floor Plan - 1:50

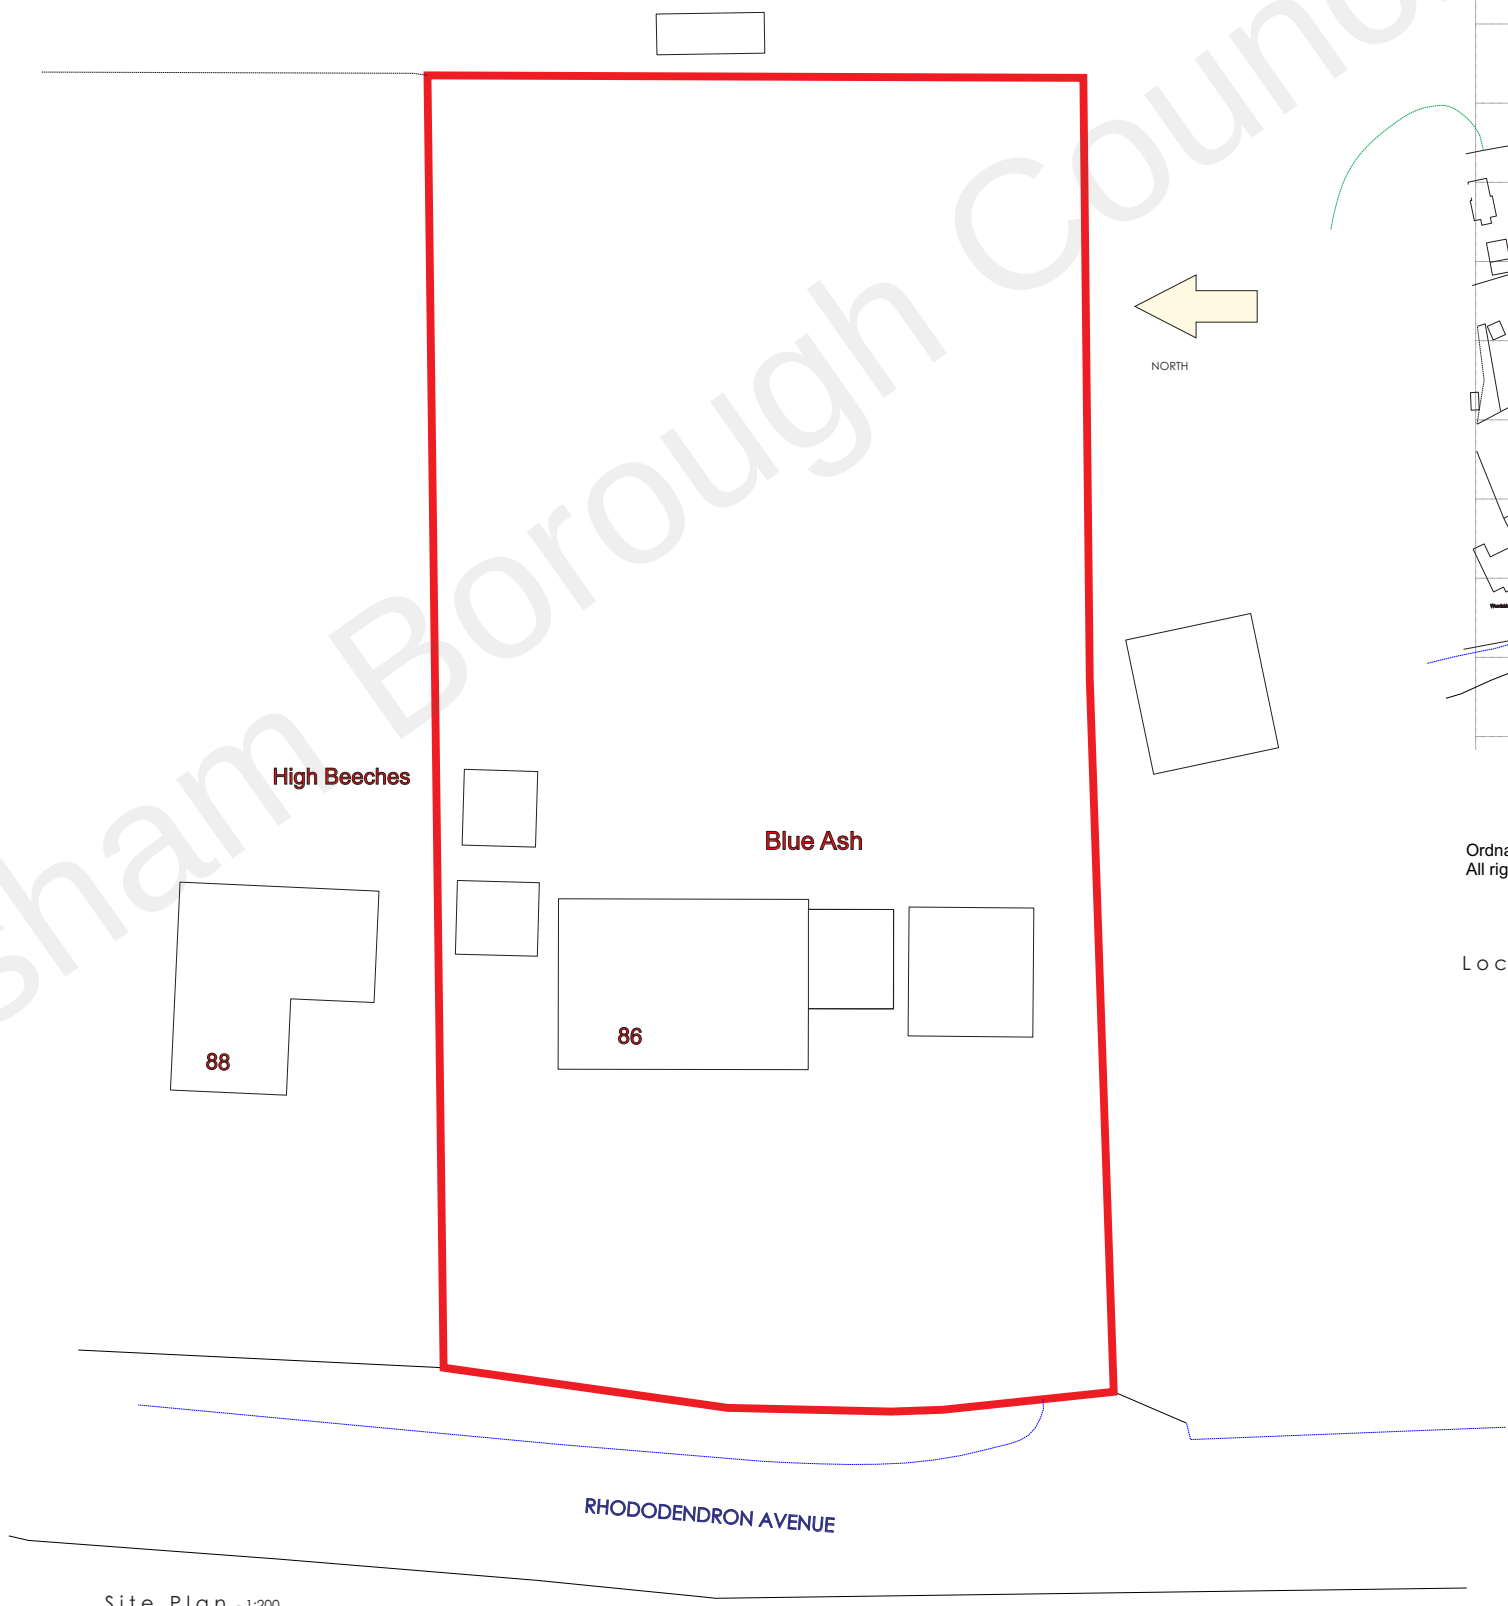

Existing First Floor Plan - 1:50

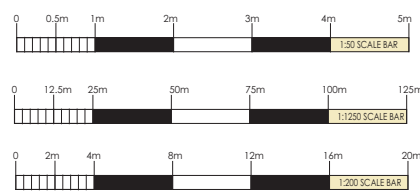

Site Plan - 1:200

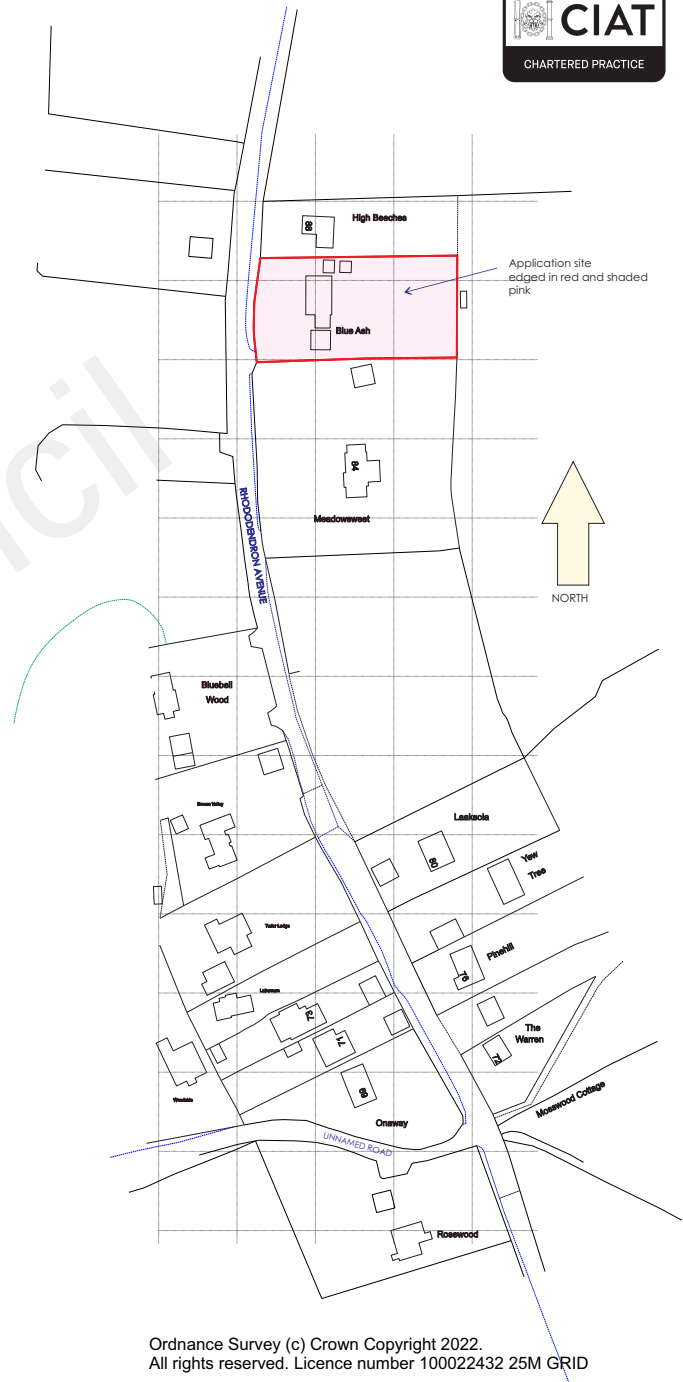

Ordnance Survey (c) Crown Copyright 2022.
All rights reserved. Licence number 100022432 25M GRID

Location Plan - 1:1250

REVISIONS

SCALE	DATE	BY	REVISION
1:50 1:200 1:1250	Aug 2022	RFW	

Existing Floor, Site and Location Plans

PROJECT

Proposed Extension
Blue Ash 86 Rhododendron Ave
Meopham Kent DA13 0TT
for: Mr J Roberts

WARD + ASSOCIATES

THE HOO WROTHAM ROAD
MEOPHAM GRAVESEND KENT DA13 0HP

T: 01474 814194 M: 07771 863940
E: admin@wardassociates.co.uk W: www.wardassociates.co.uk
Skype User Name: rogerwardassociates

1622.WD.01