


BLOCK PLAN SCALE 1:2500 @ A2

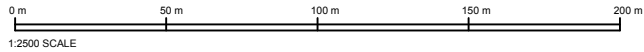

Rev	Date	Comments	Rev	Date	Comments

PLANNING

Client Mr & Mrs O'neil		Project Little Rose Farm Gravesend Road Wrotham Sevenoaks TN15 7JS		 The Civic Centre, St Mary's Road, Swanley, Kent, BR8 7BU. Phone: 01322 479561 Mobile: 07802 182202 info@haskinsdesigns.co.uk Website: haskinsdesigns.co.uk
Title Existing Block Plan		Project No. 269		
Drawing No. 269EX-01		Scale 1:2500 @ A2		Drawn MH
Revision		Date August 23		Check JH