


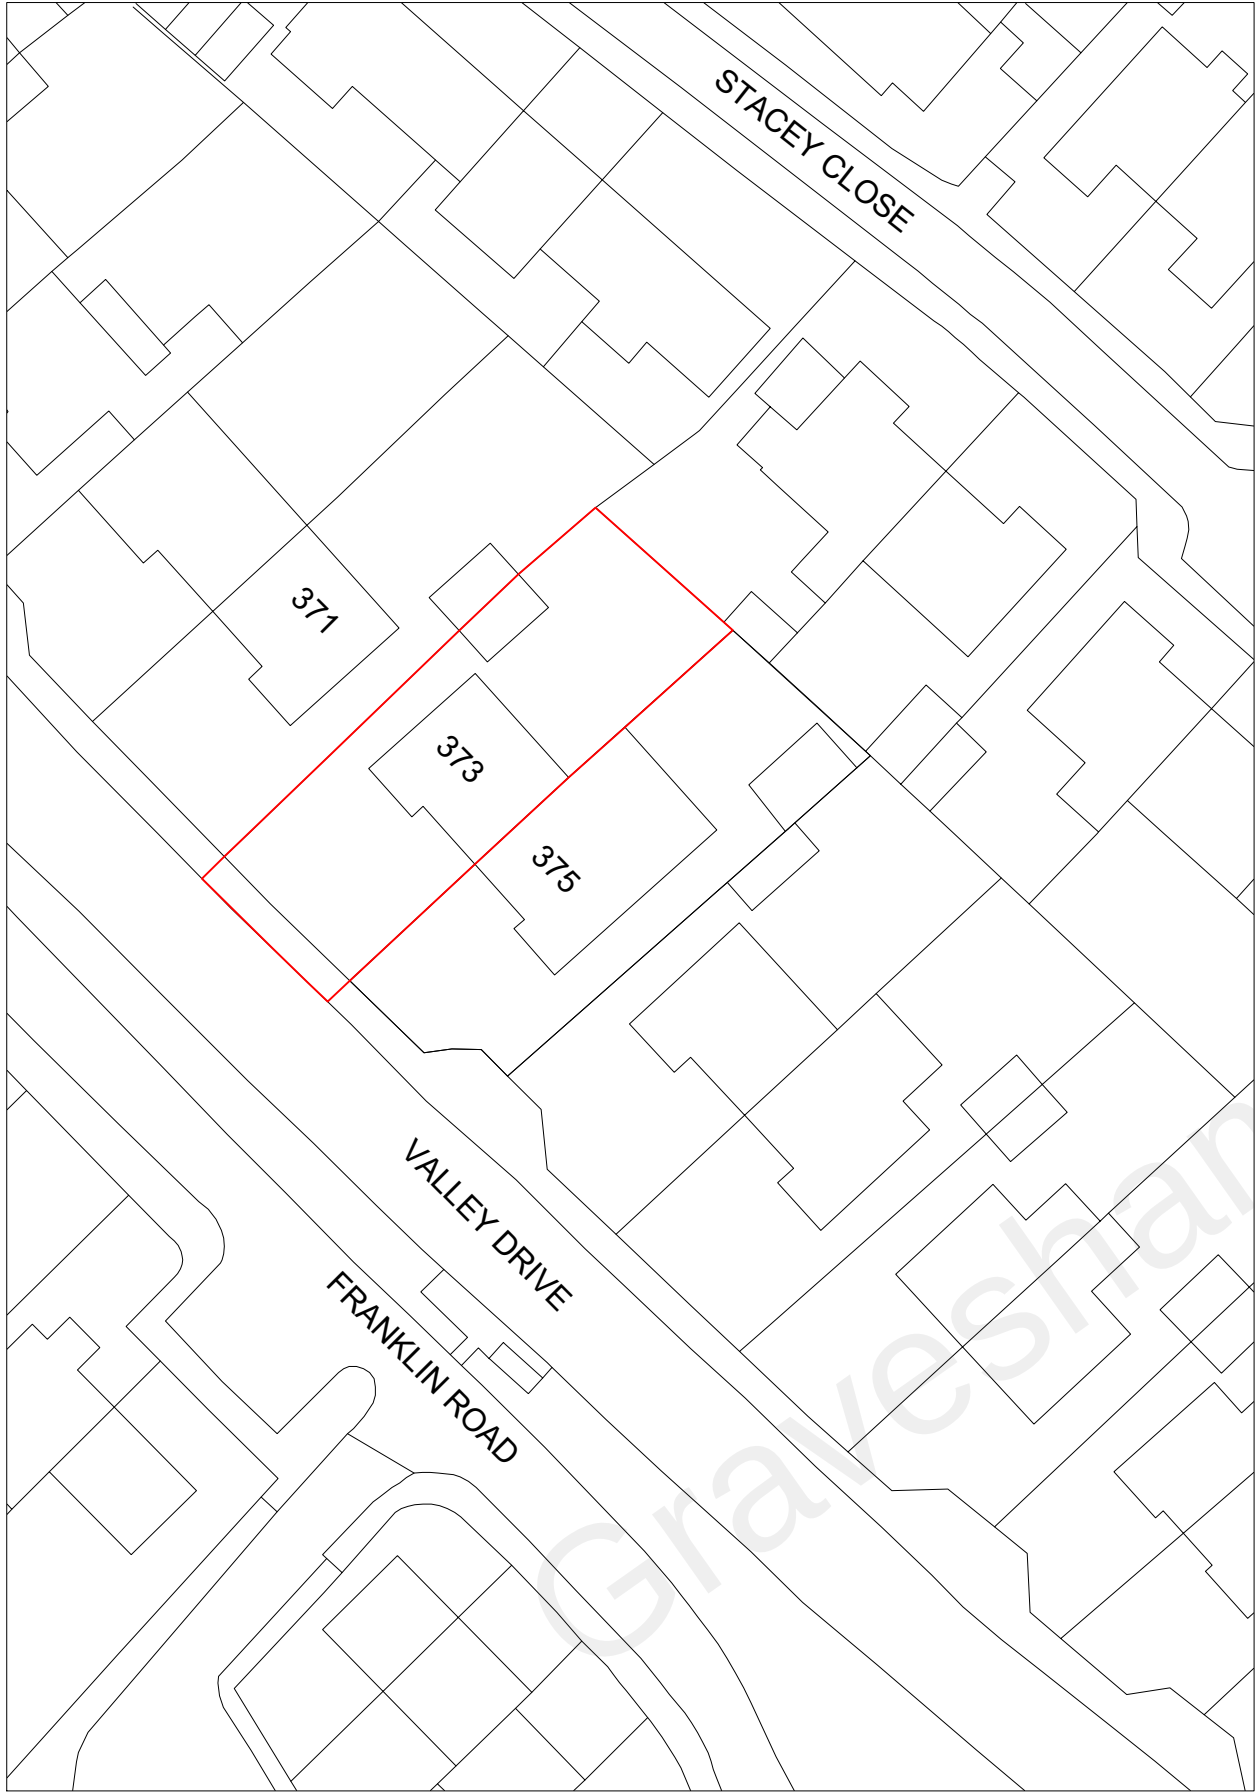


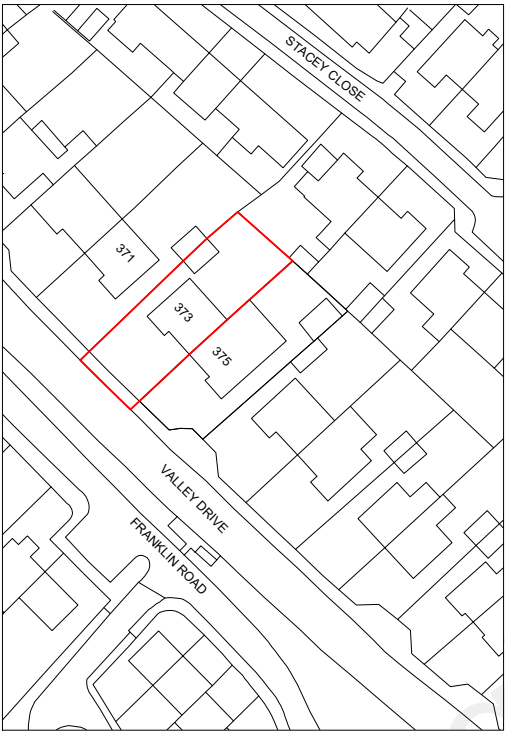

BLOCK PLAN AS EXISTING
(SCALE 1:500@A3)

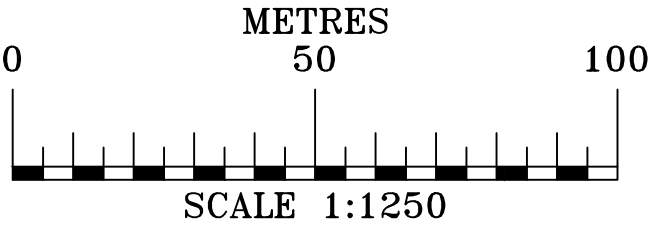

SITE LOCATION PLAN
(SCALE 1:1250@A3)

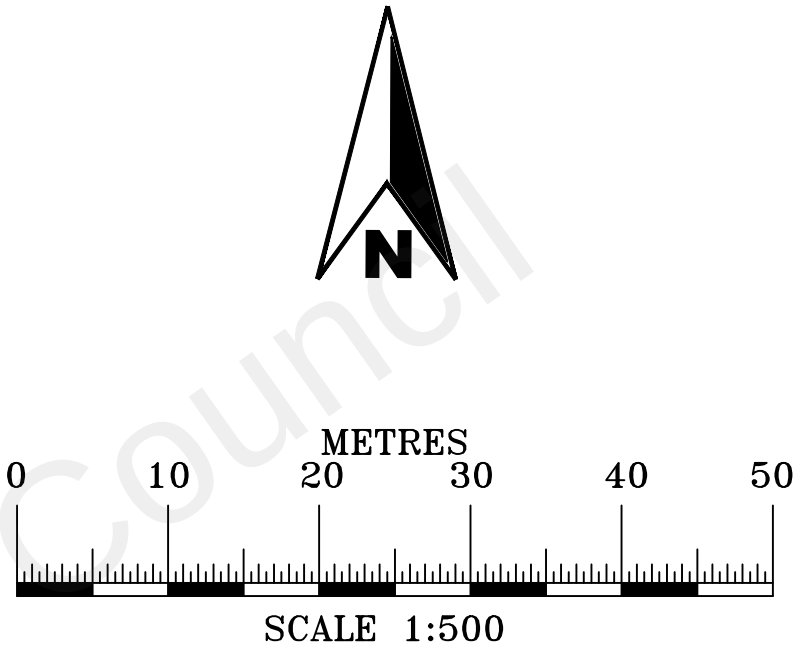

REV:	AMENDMENT:	BY:	DATE:
TITLE: SITE LOCATION AND BLOCK PLANS			
SITE ADDRESS: 373 VALLEY DRIVE, DA125TA			
JOB No. 20101	CLIENT: TOMAS ZYMANTAS		
SCALE: AS SHOWN@A3	DWG SHEET: S07		
			REV.:
DRAWN BY: AR	DATE: 13/10/2022		
APPROVED BY: ***	DATE: **/**/****		
ARCHITECTURE, PLANNING & ENGINEERING EMAIL: AR.DESIGN@CONSTRUCTION@GMAIL.COM Tel: 074 2955-9396		 AR Design & Construction LTD	