




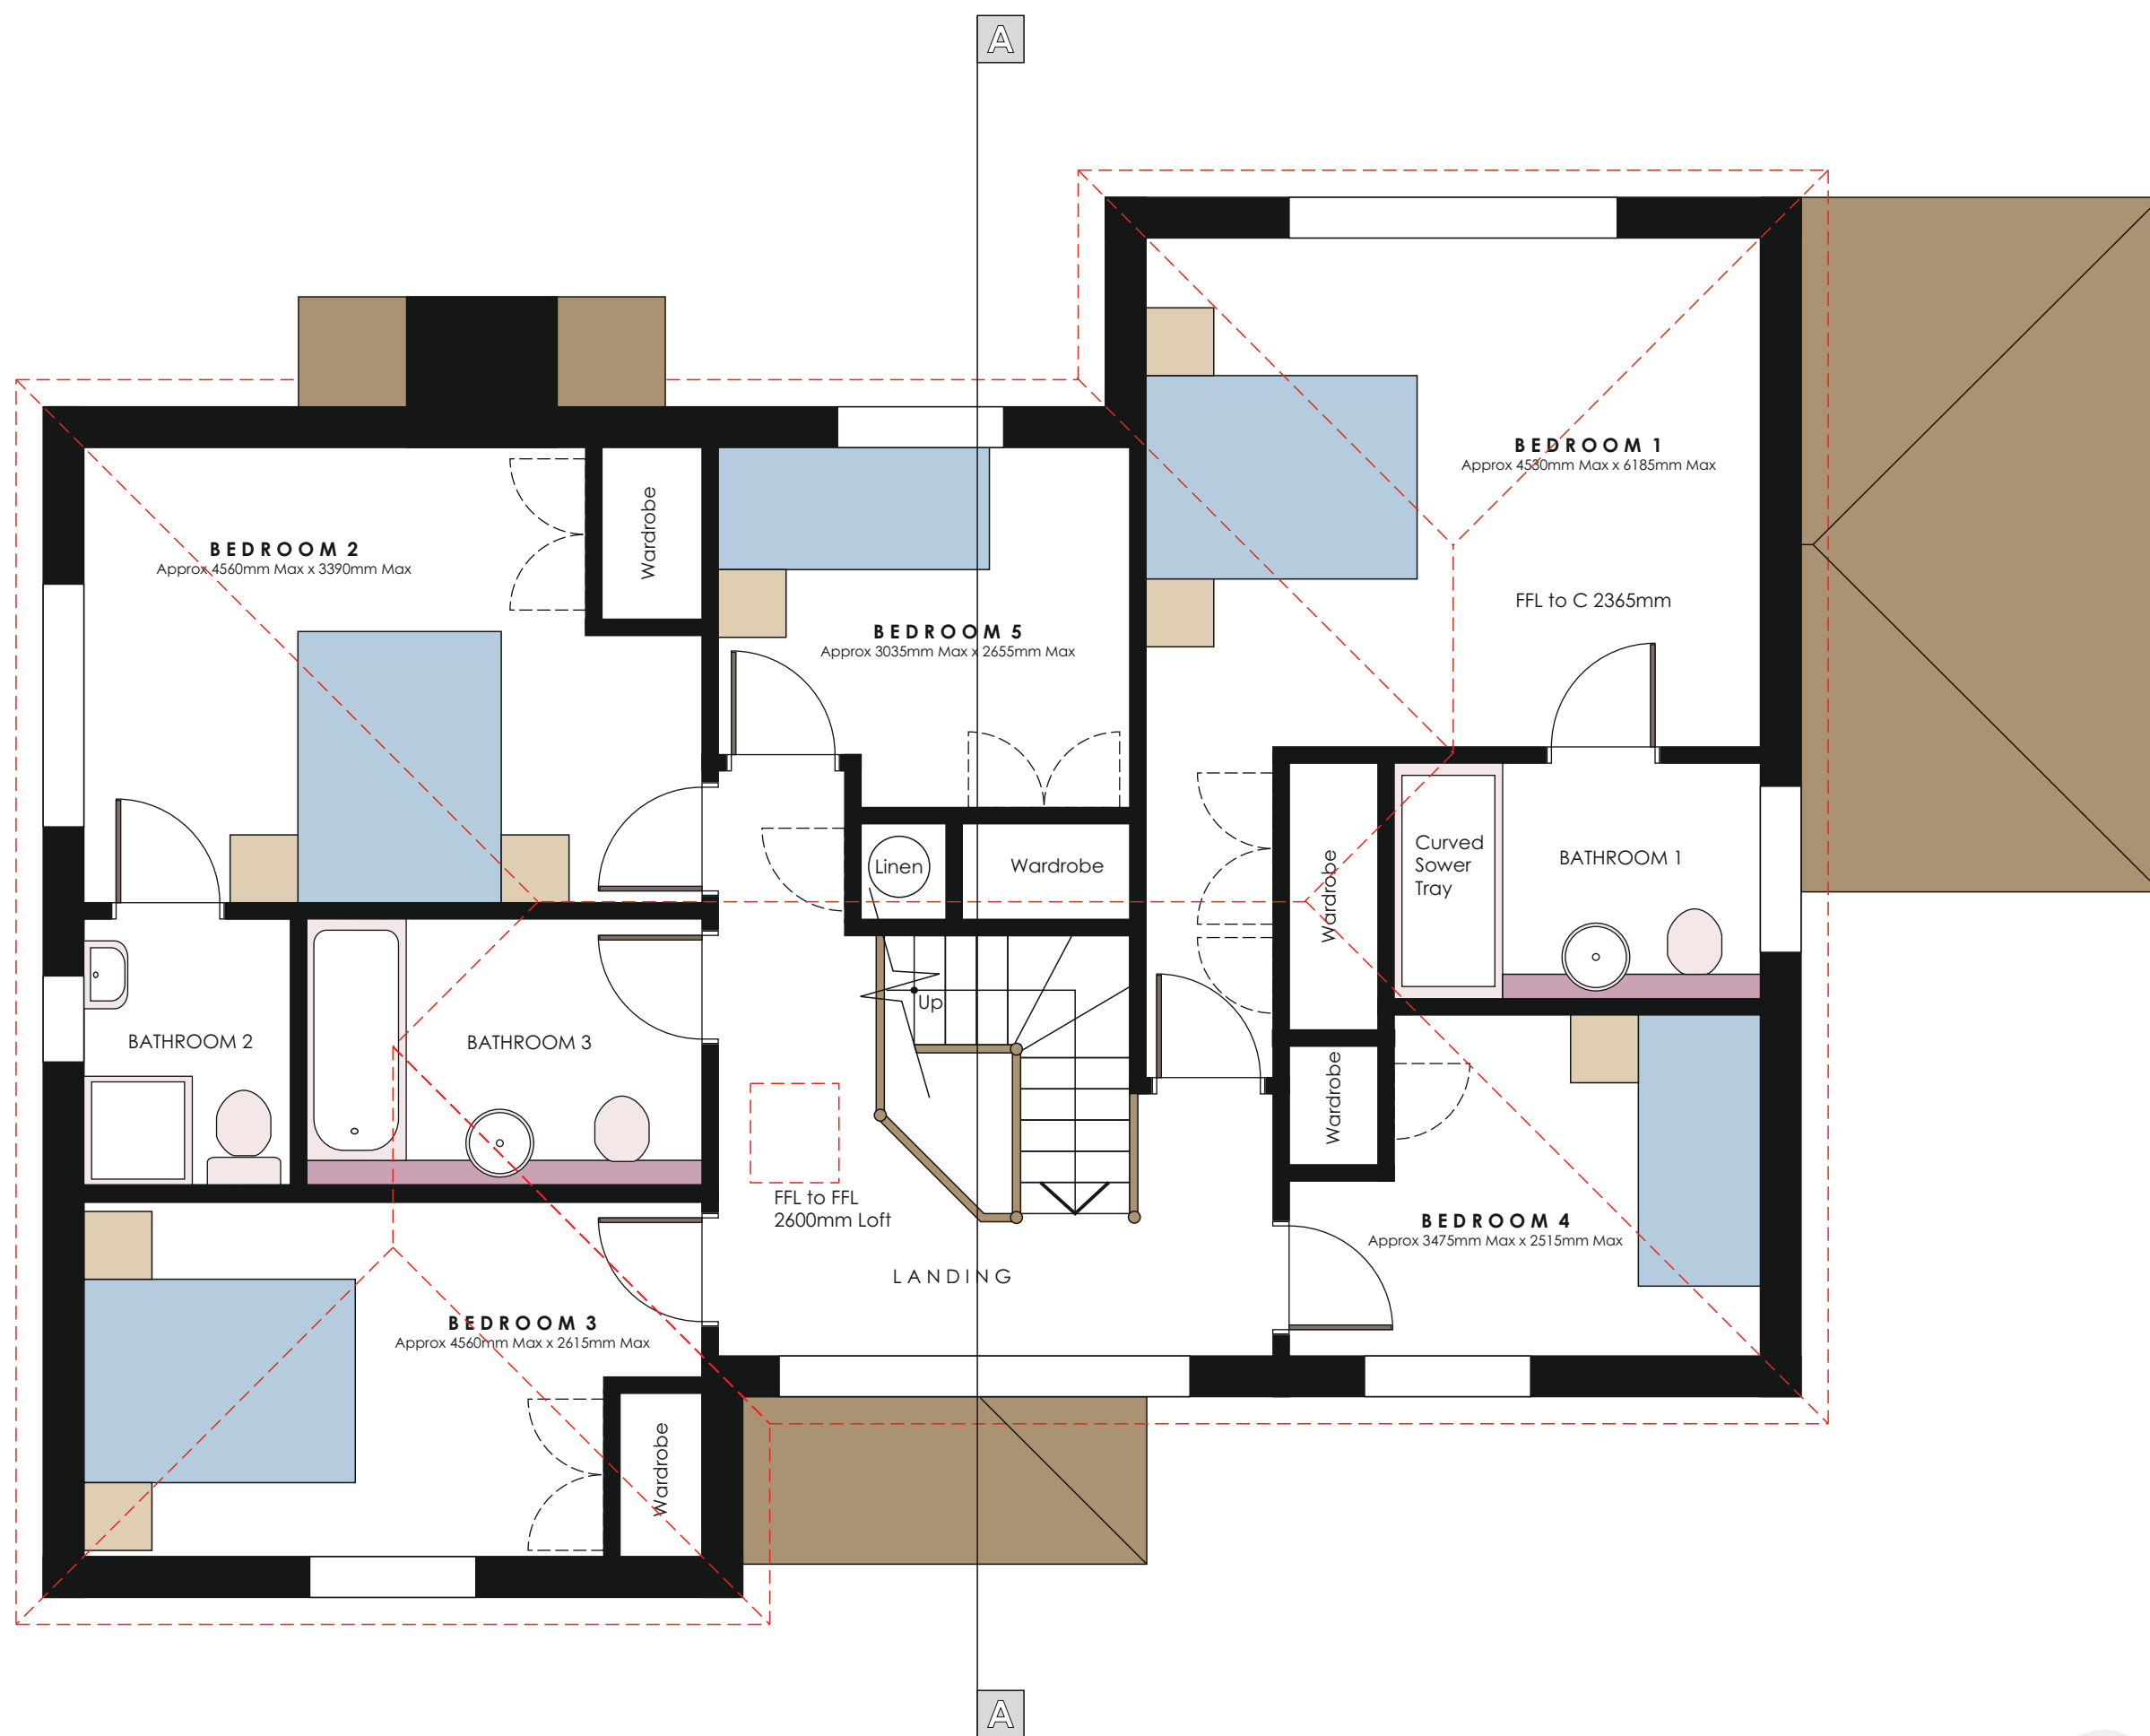

Existing First Floor Plan- 1:50

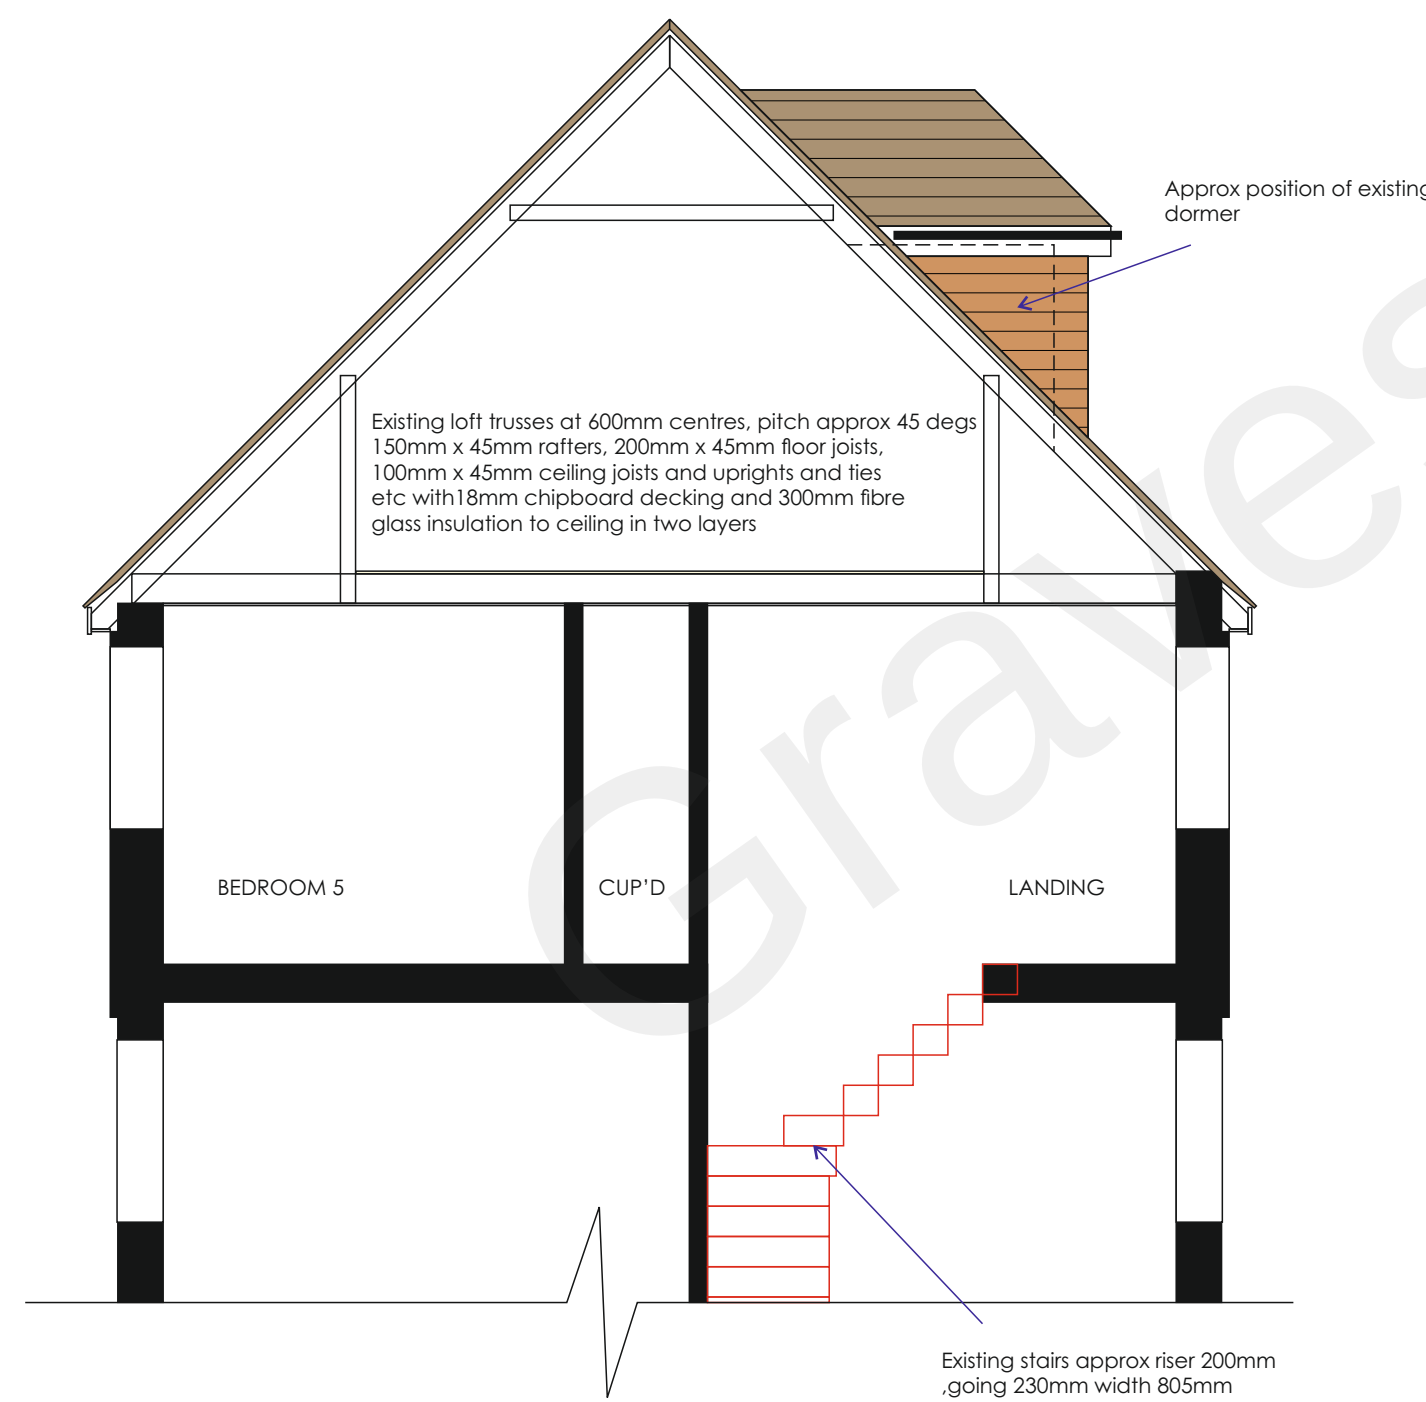

Existing Cross-Section A-A- 1:50

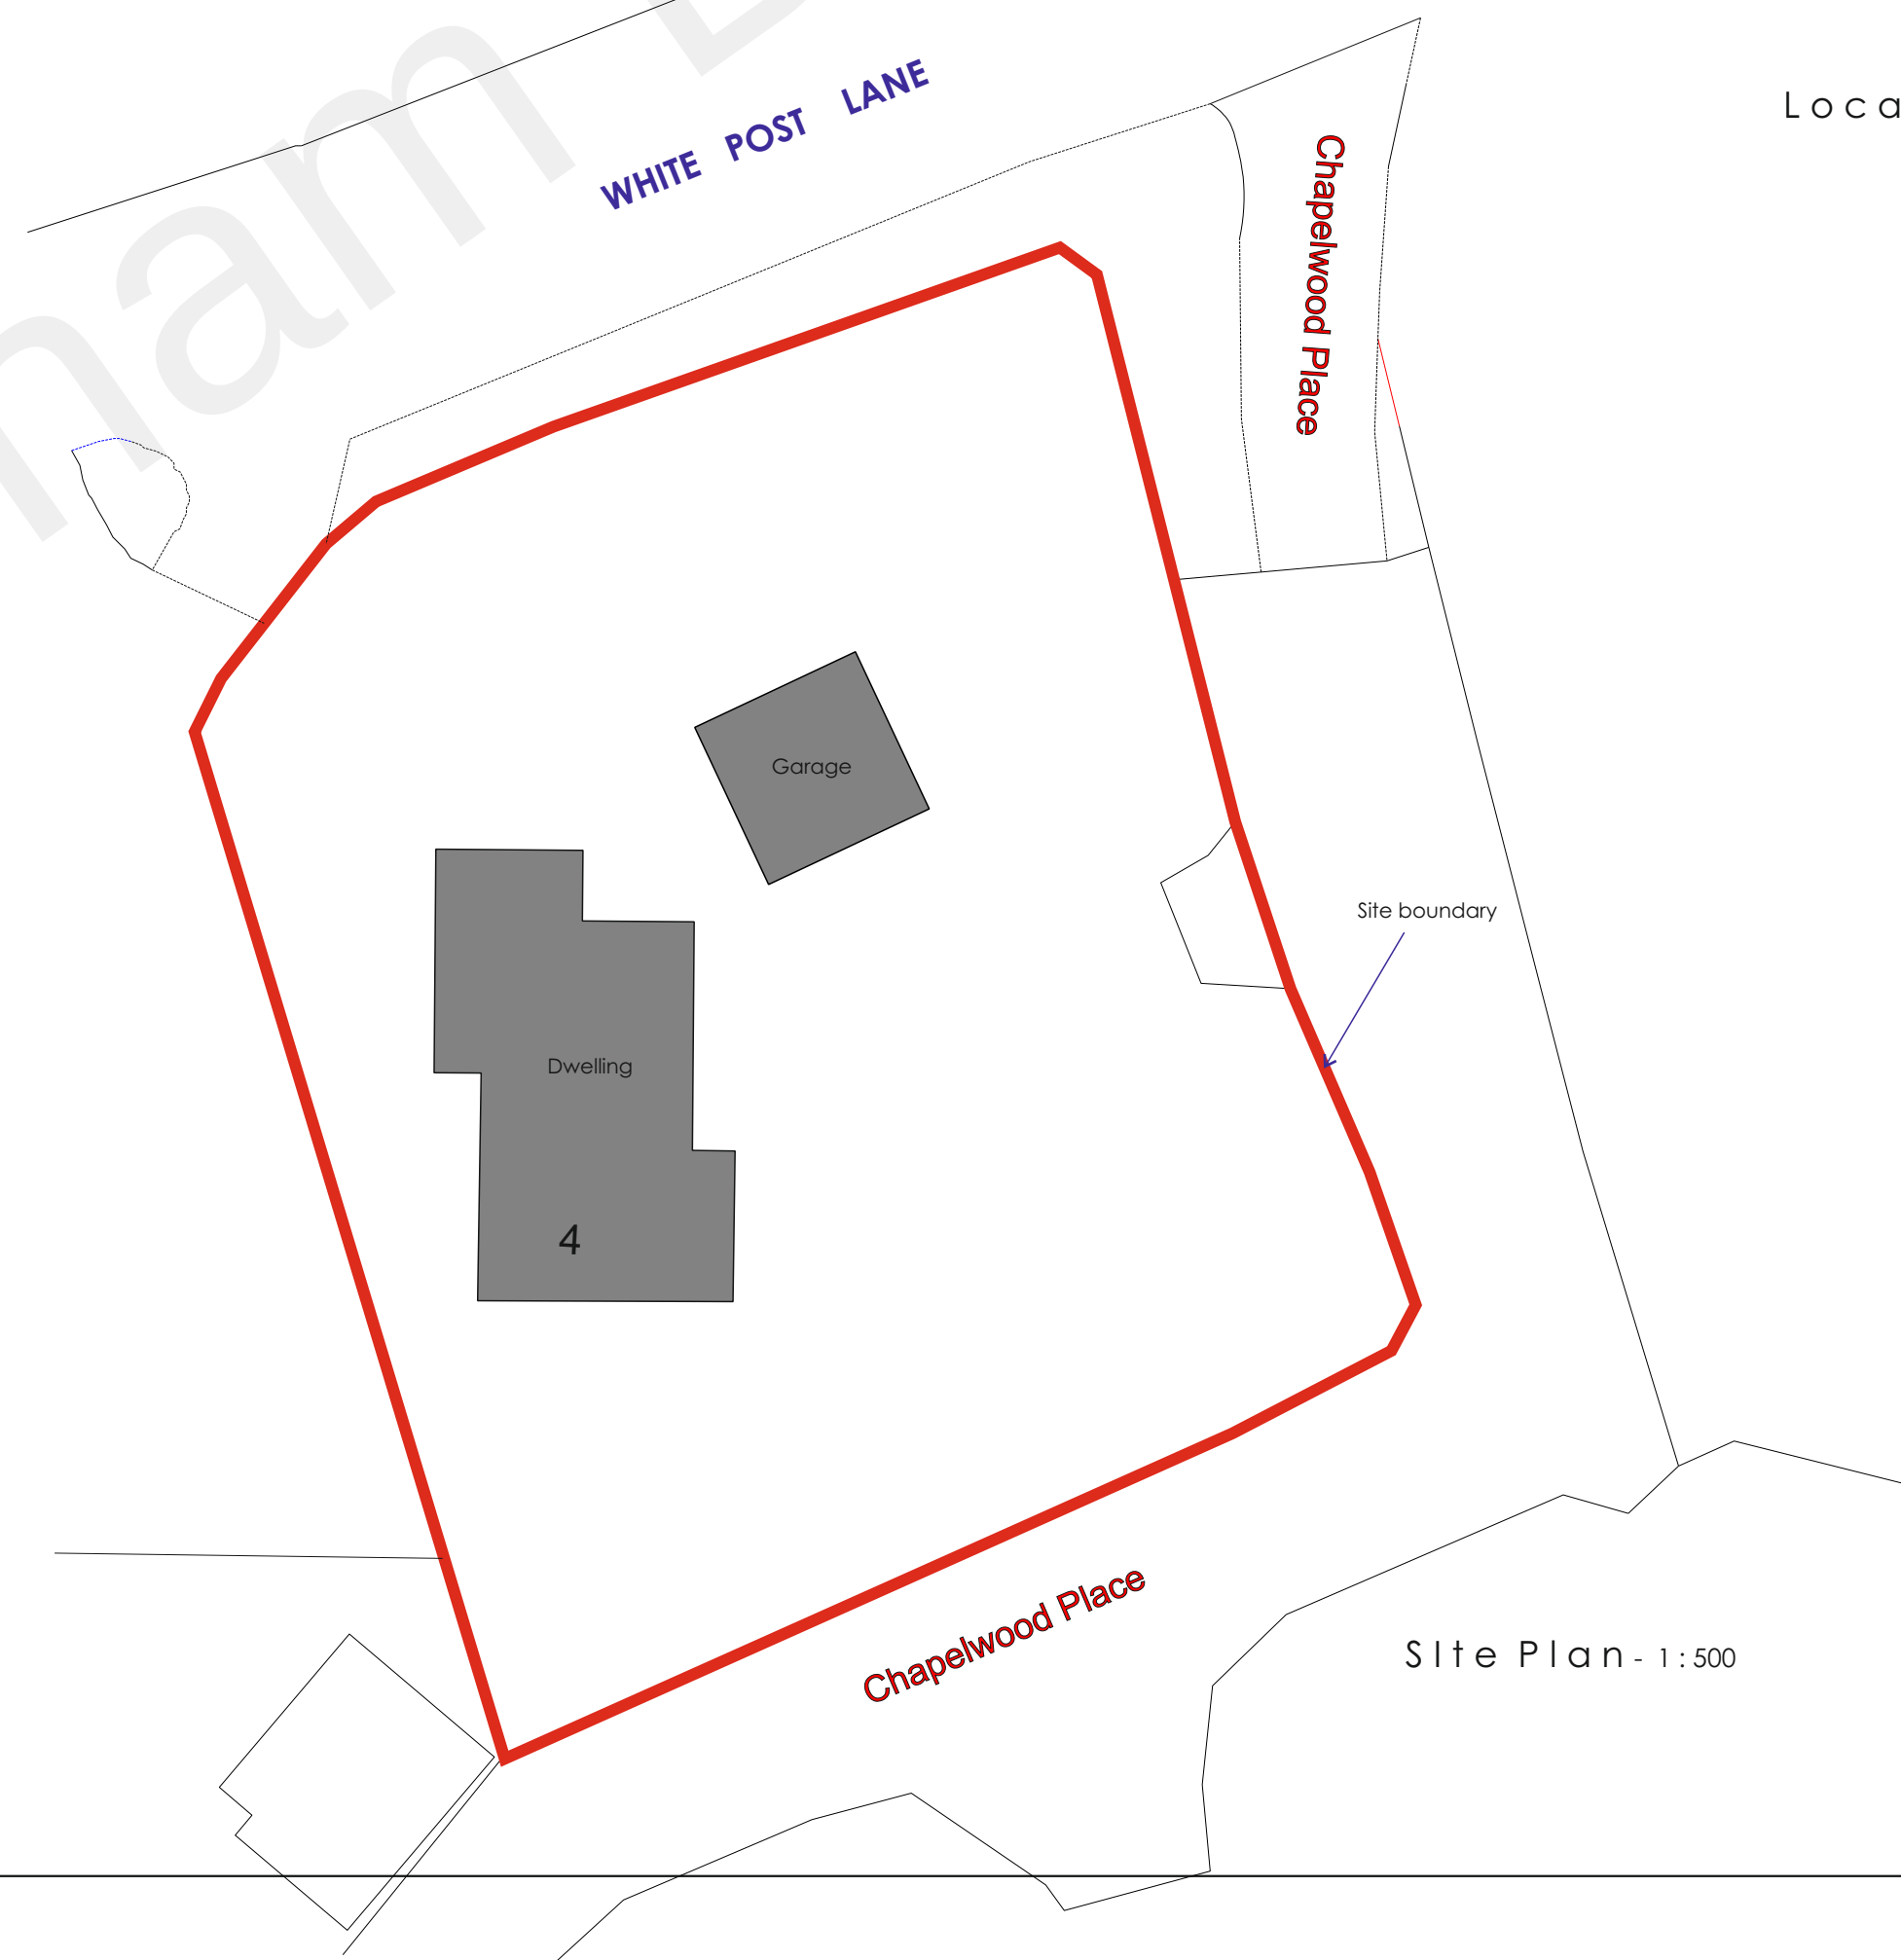


Site Plan- 1:500



Location Plan- 1:1250

LEGEND

- 300mm exterior thick cavity wall with full width insulation inner block skin and outer skin of facing brickwork to match existing
- 100mm block partition
- 100mm timberstud internal partition with 38db sound reduction
- Waste pipe positions
- Approx location of kitchen worktops
- Approx position of gas fired balanced flue boilers
- Mechanical vent duct positions (from cooker hood in kitchens)
- New beams with pad stones to match engineers requirements and clad to afford 30mins fire resistance
- Existing walls removed
- Existing walls

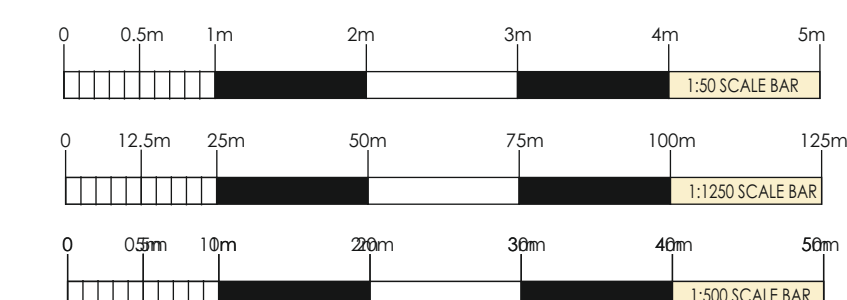

REVISIONS		DATE	BY	REASON
1	1:50 1:500 1:1250	December 2018	RFW	

Proposed Floor Plans and section

PROJECT
Proposed Loft Conversion and Alterations
Attlee House Chapelwood Place White Post Lane
Sole Street Cobham Gravesend Kent DA13 9AX
for: Mr Guy Skidmore

WARD + ASSOCIATES
THE HOO WROTHAM ROAD
MEOPHAM GRAVESEND KENT DA13 0HP

T: 01474 814196 M: 07771 863940
E: admin@wardassociates.co.uk W: www.wardassociates.co.uk
Skype User Name: ragerwardassociates

3318.WD.01