



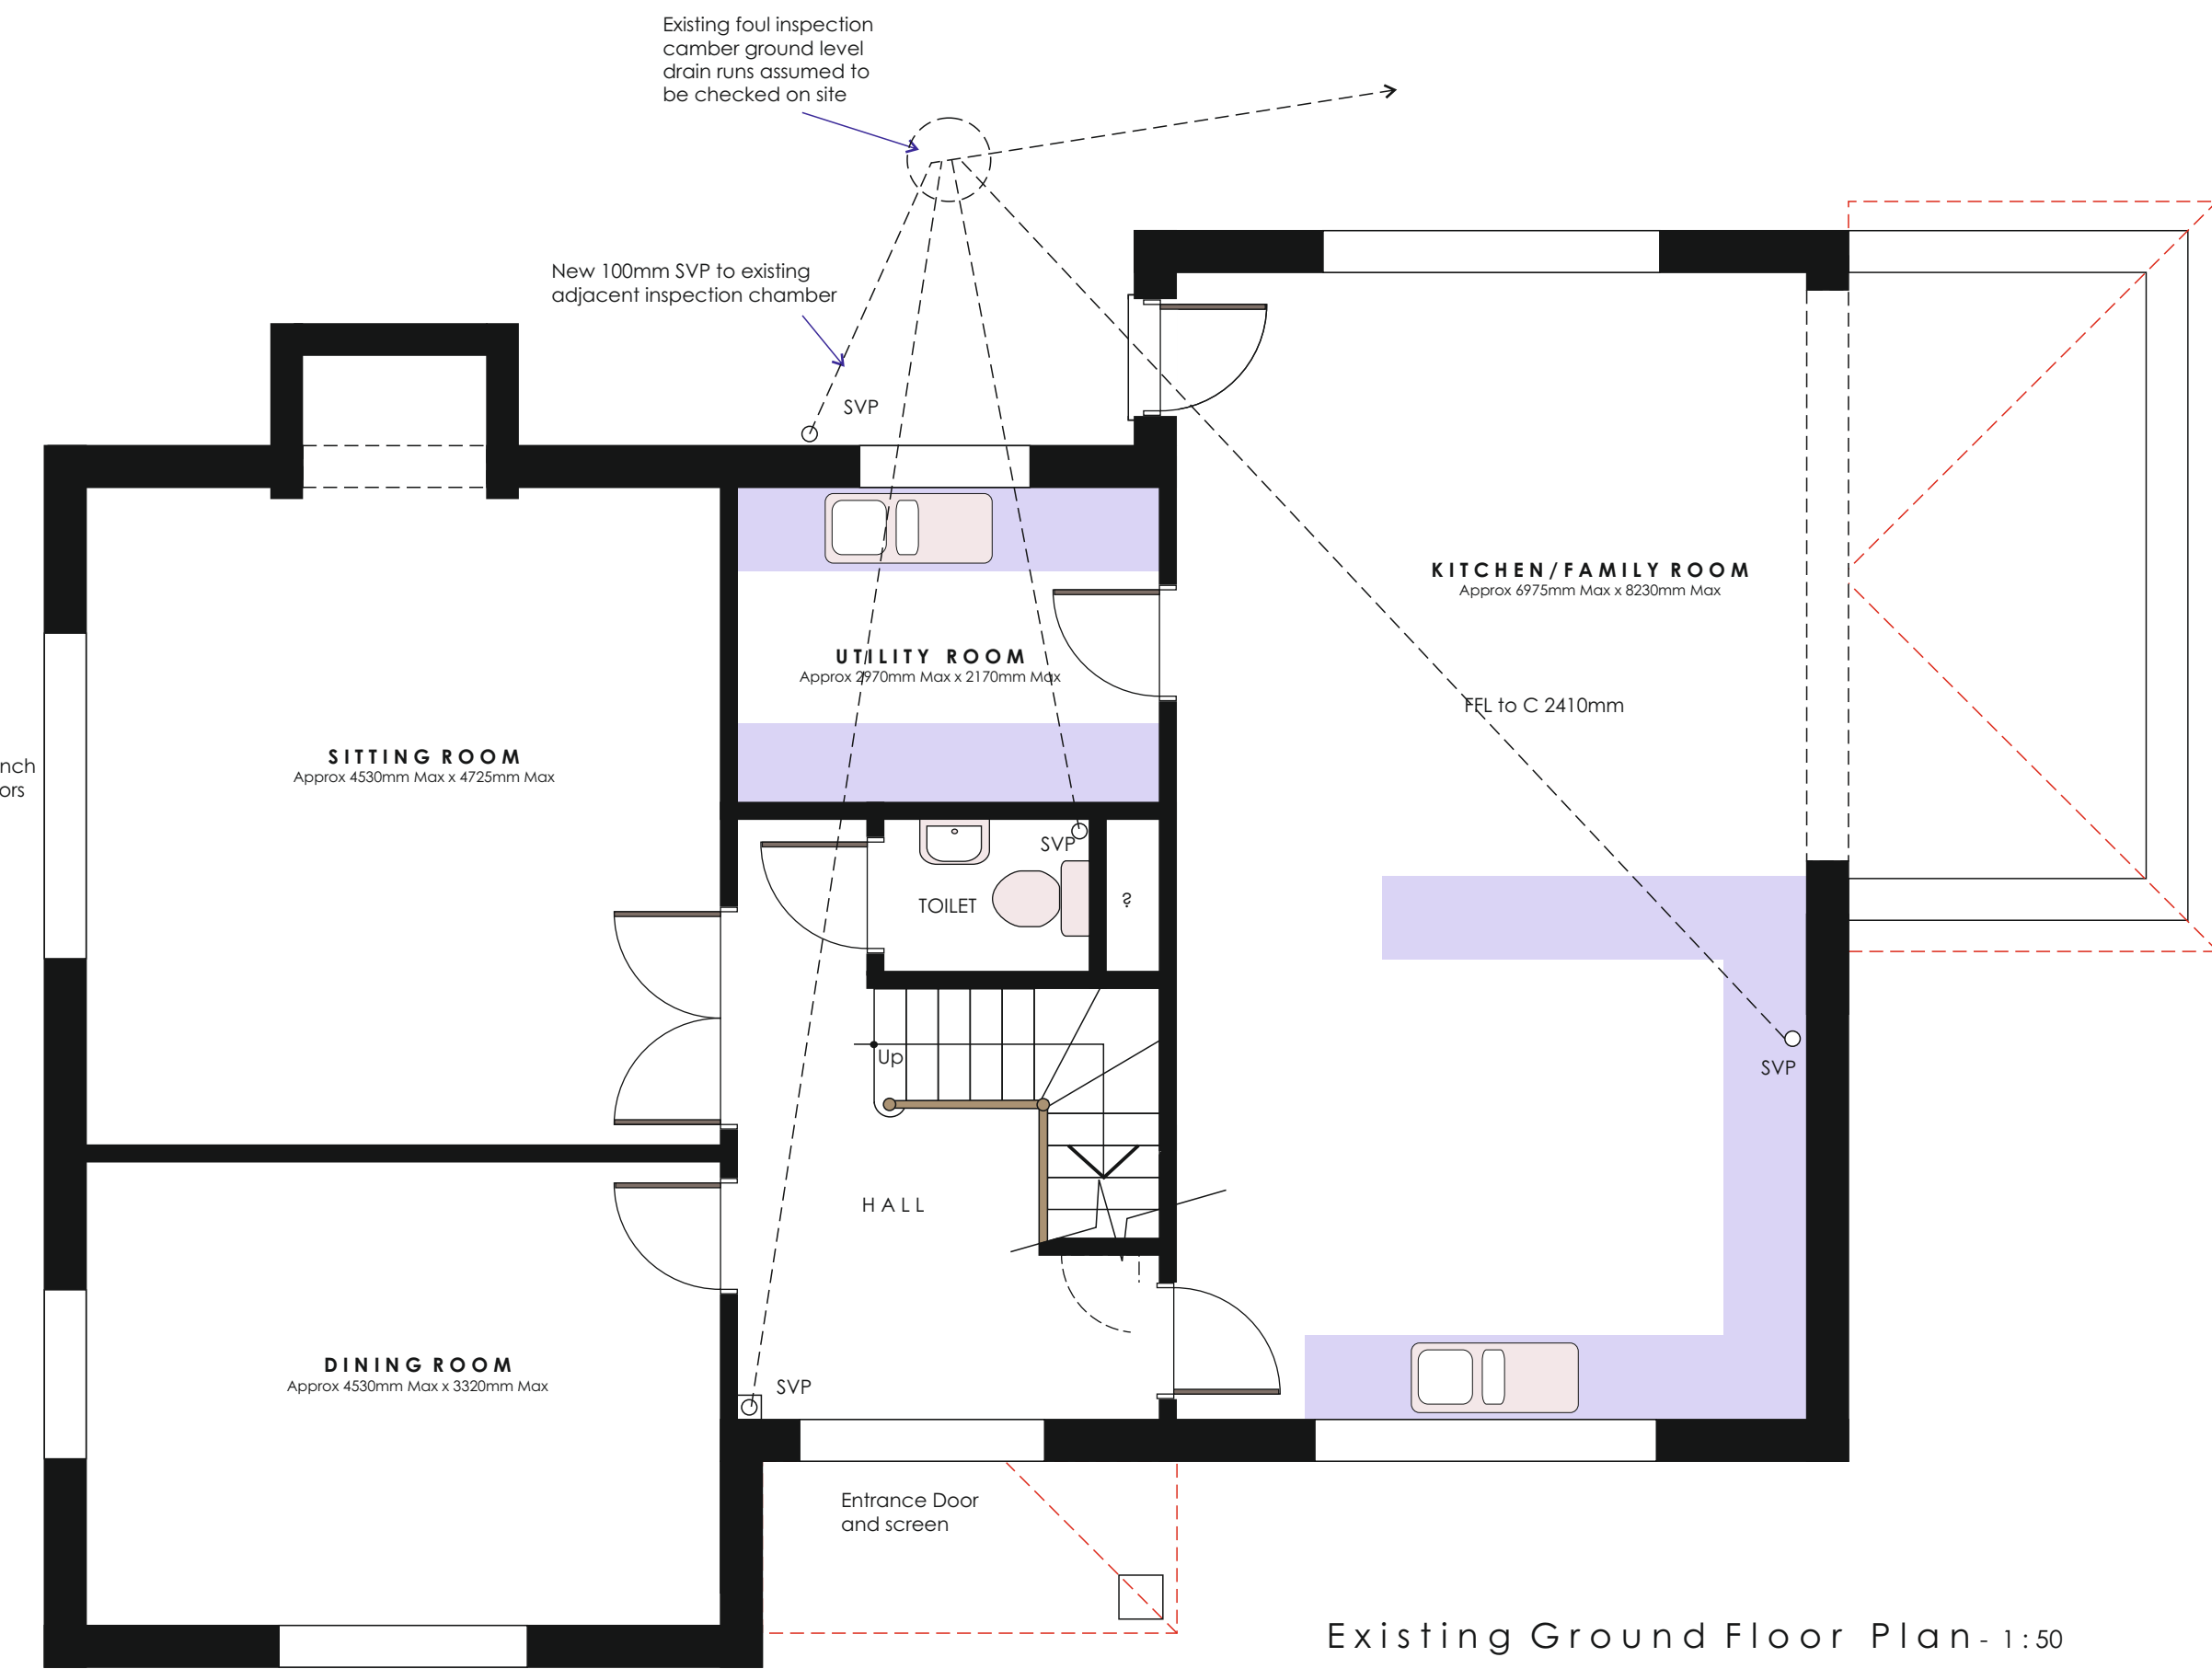


Existing Ground Floor Plan - 1:50




Location Plan - 1:1250

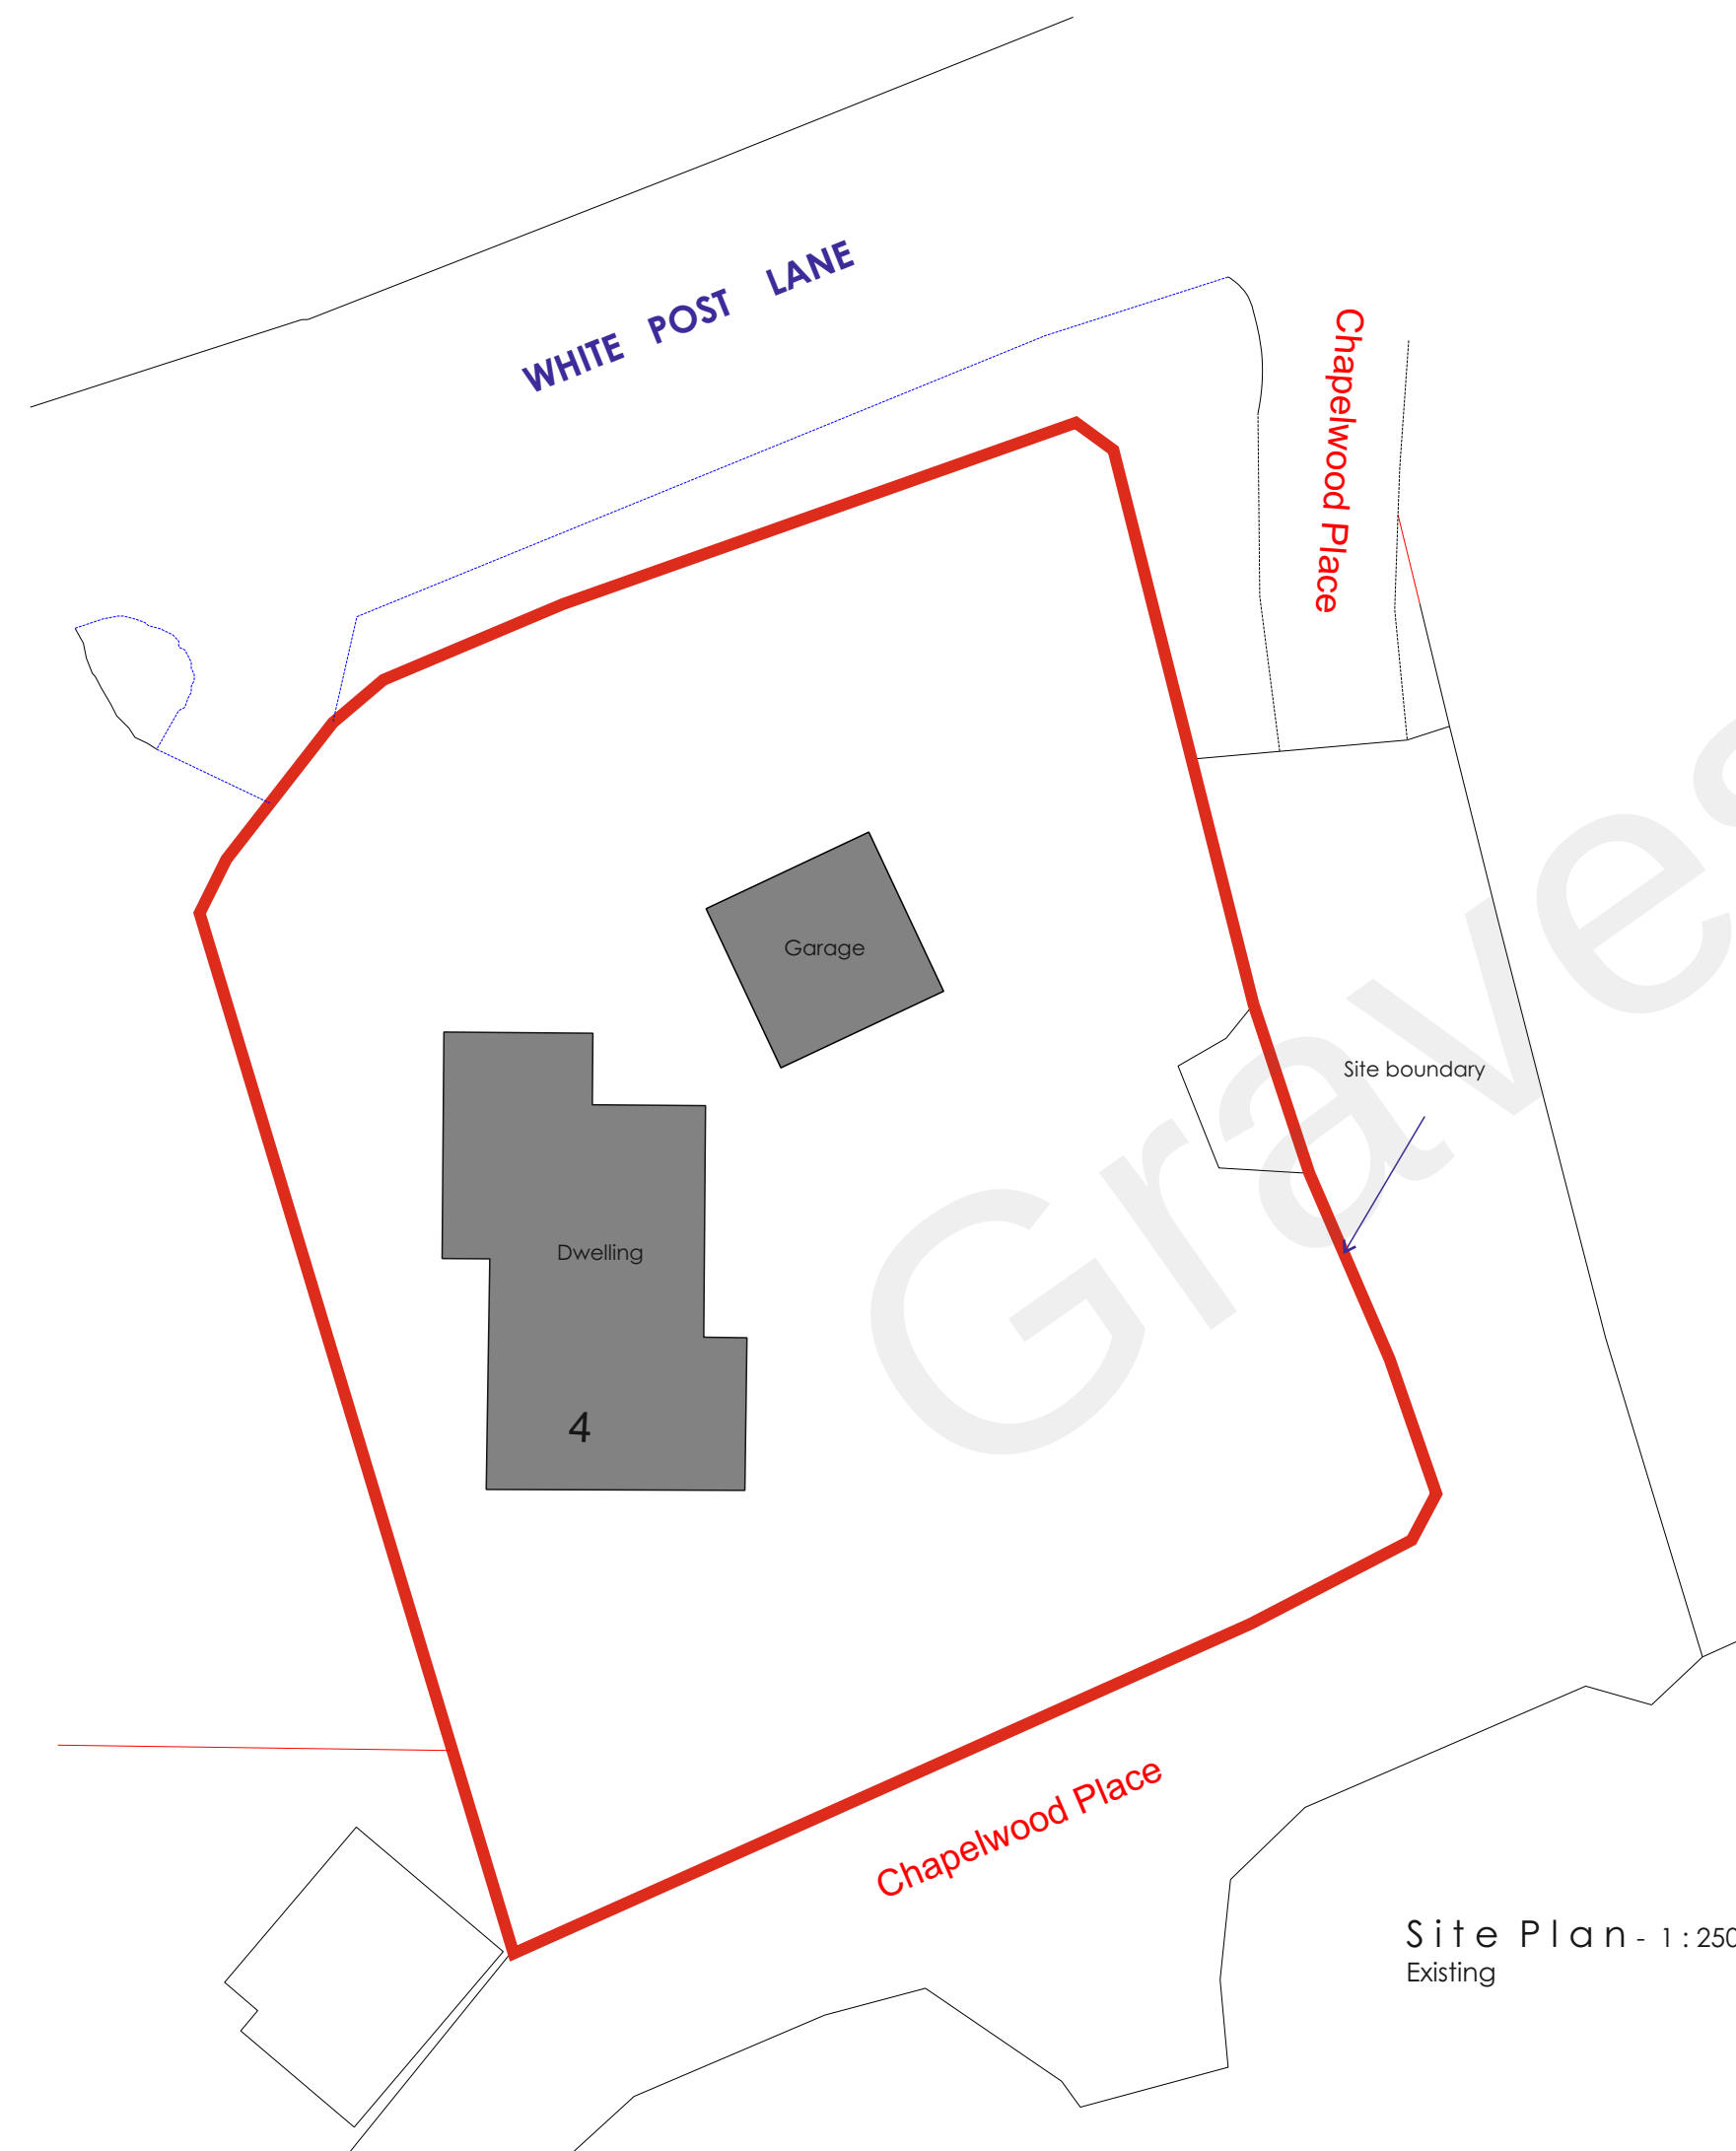

Site Plan - 1:250
Existing

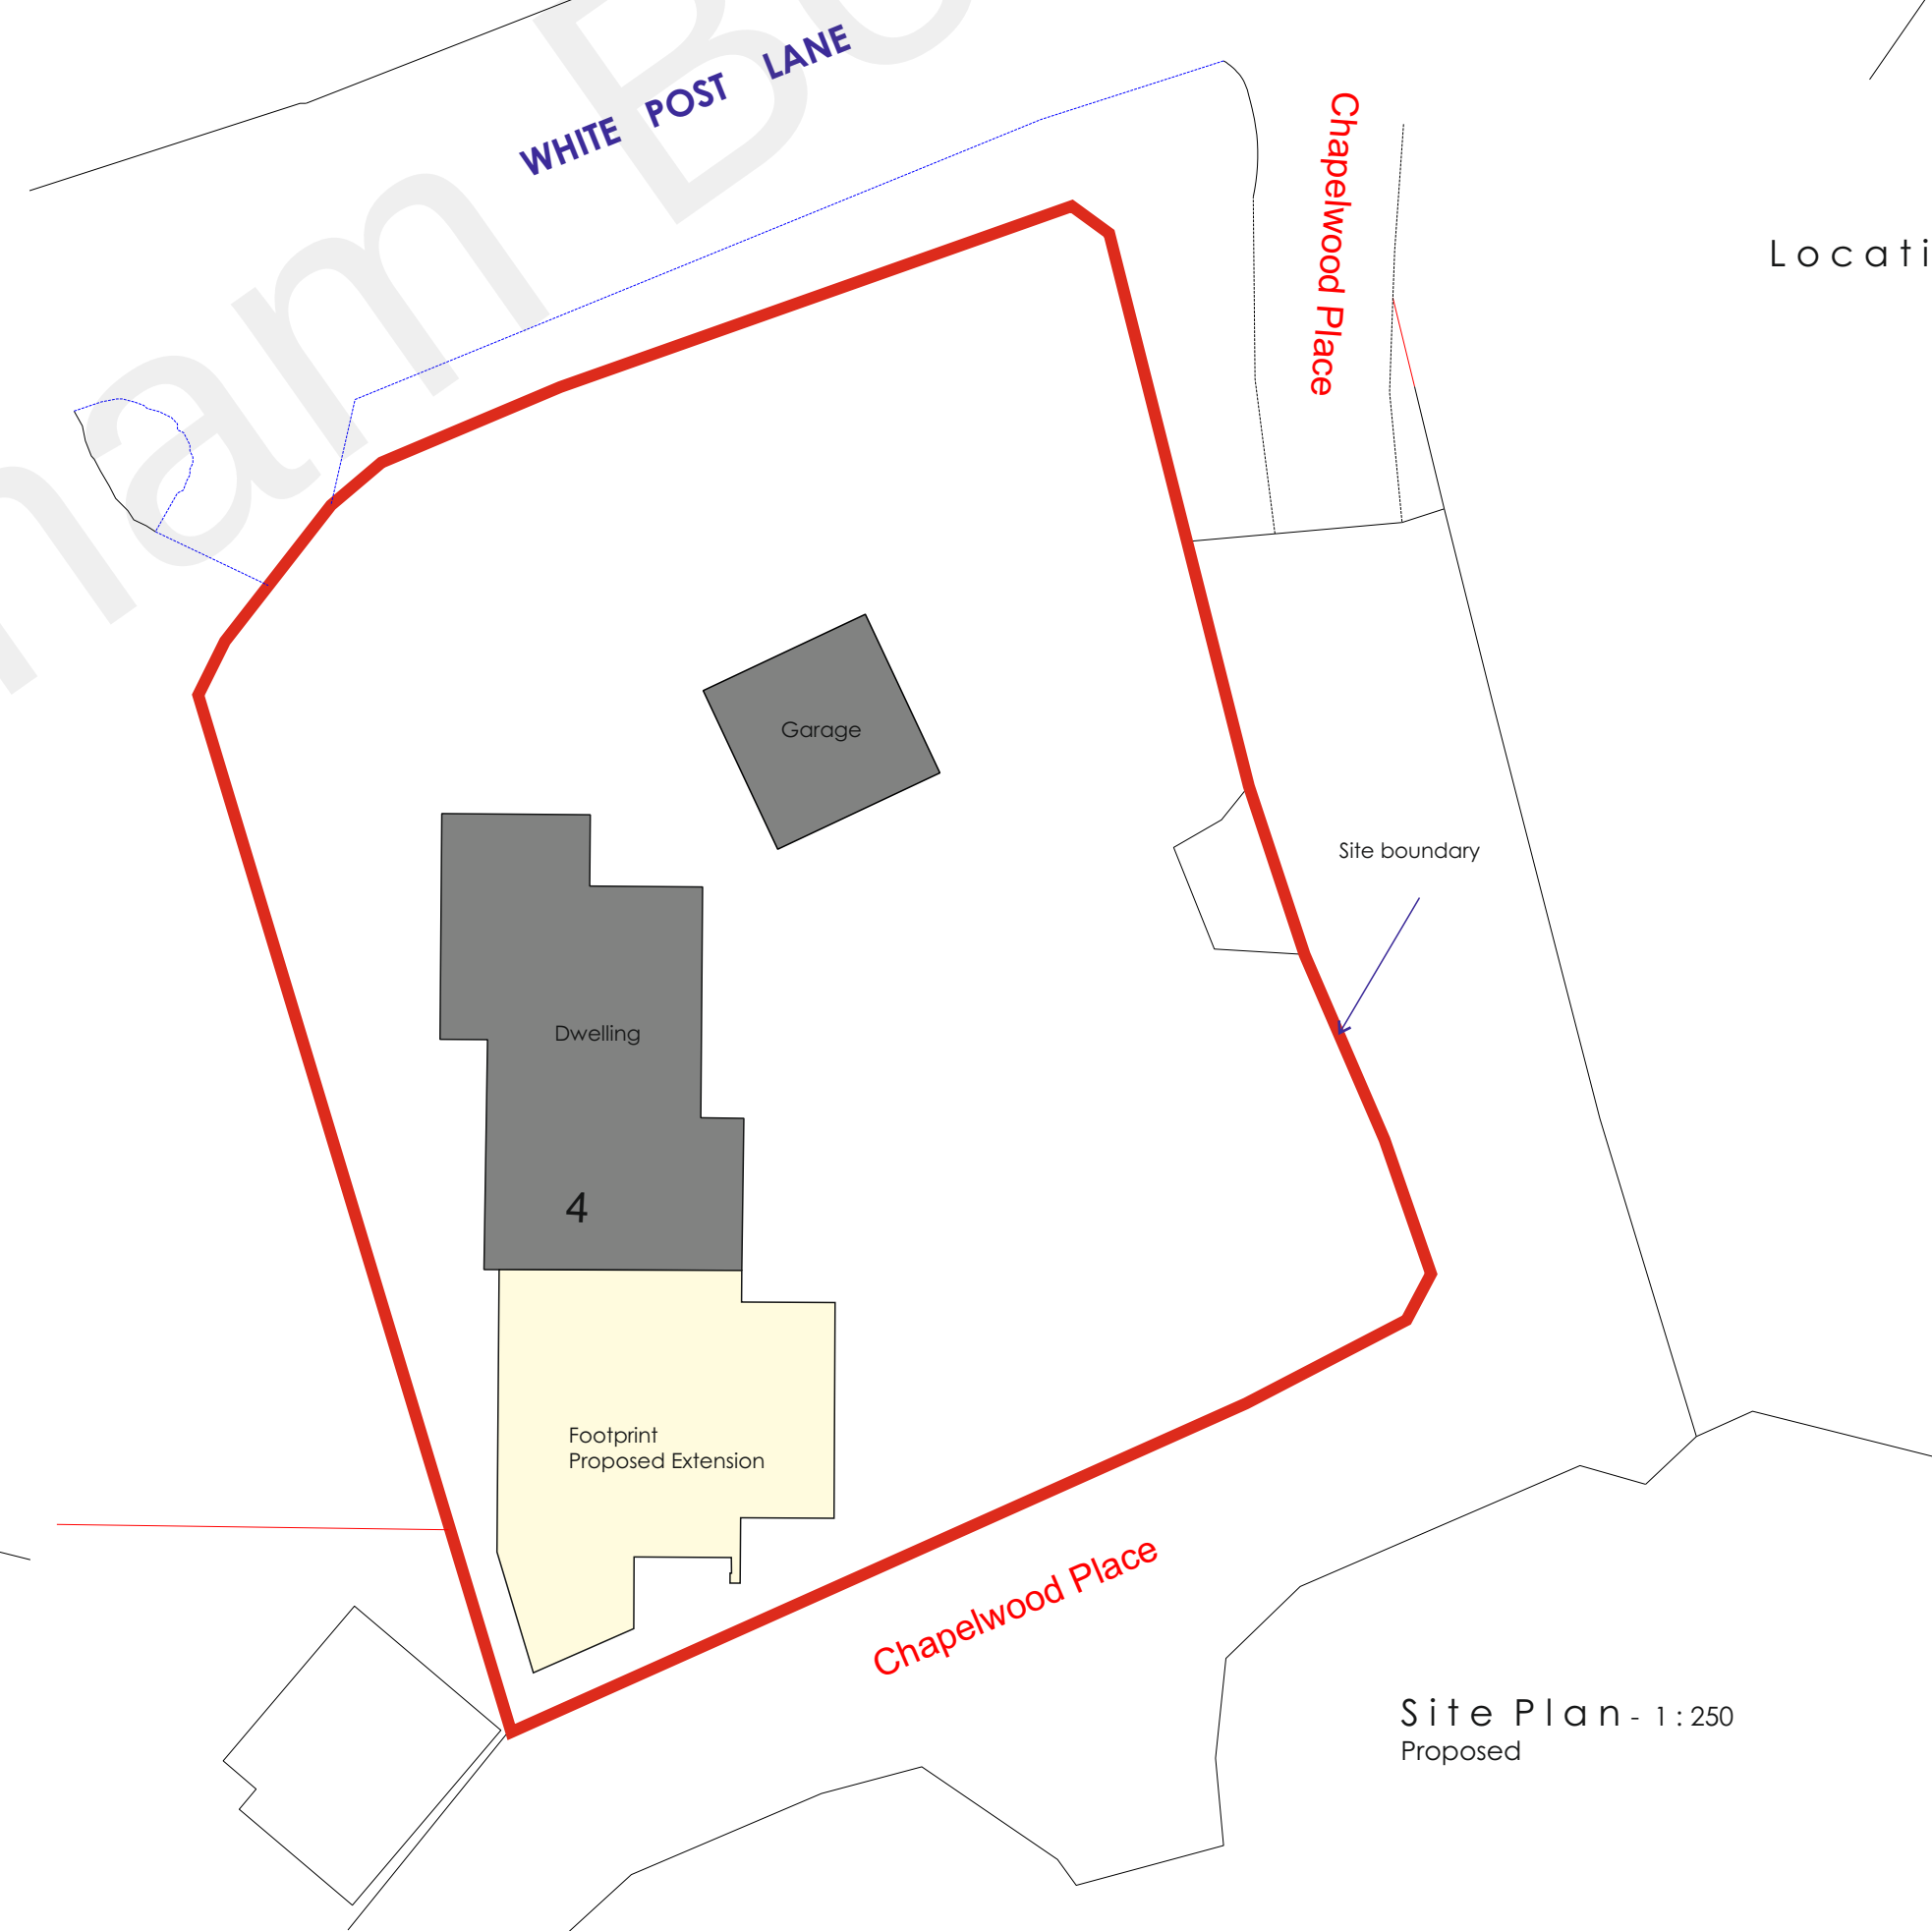

Site Plan - 1:250
Proposed

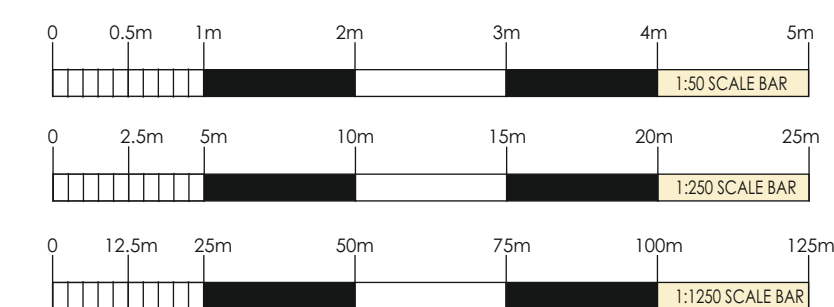

REVISIONS		
SCALES	1:50	1:250
DATE	October 2020	
PROJECT		
Proposed Single Storey Indoor Pool Room		
Attlee House Chapelwood Place White Post Lane		
Sole Street Cobham Gravesend Kent DA13 9AX		
for: Mr Guy Skidmore		

WARD + ASSOCIATES
THE HOO WROTHAM ROAD
MEOPHAM GRAVESEND KENT DA13 0HP
T: 01474 814196 M: 07771 863940
E: admin@wardassociates.co.uk W: www.wardassociates.co.uk
Skype User Name: ragerwardassociates

3318.WD.04