


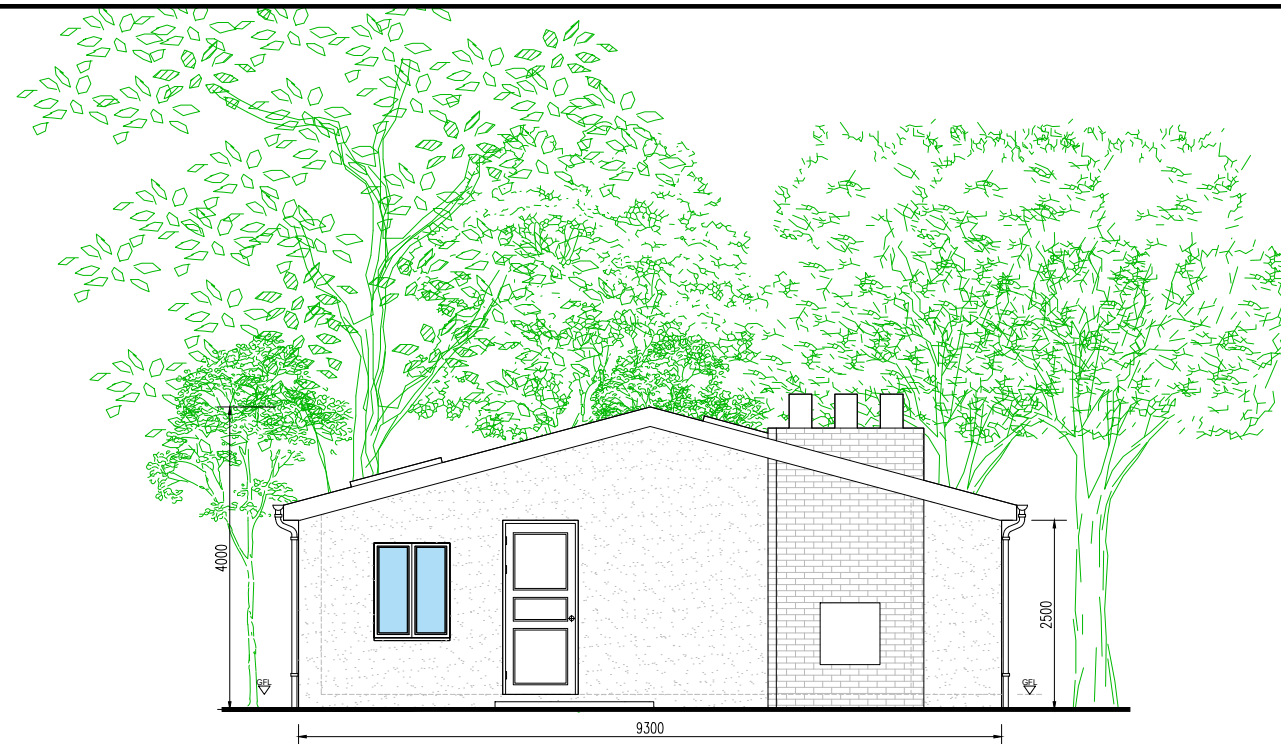


PROPOSED SIDE ELEVATION

scale 1:100



PROPOSED SIDE ELEVATION

scale 1:100

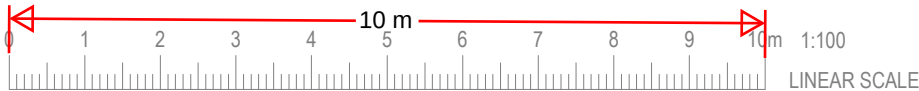

CADGUYS ARCHITECTURAL SERVICES  CAD GUYS 07512090919 www.cadguys.co.uk sonny@cadguys.co.uk 15-17 Middle Street, Brighton, BN1 1AL T: 0751 20 90 919 E: Sonny@cadguys.co.uk W: www.cadguys.co.uk		Project						Rev	Date	Details	Dimensions to be verified on site by contractor prior to commencement of work This is the copyright of the practice and may not be reproduced in part or in whole without the prior written consent of the practice.
		DISTARTI, 48 RHODODENDRON AVENUE, MEOPHAM, GRAVESEND, DA13 0TT						A	161025	Formal scheme proposal (draft)	
Drawing Title		Date	Scale	Project No.	Drawing No.	Drawn by/Checked by					
Proposed Elevations Out Building		OCT-2025	1:100/A3	CG-284	OB/04	HD					