



Architecture

Edinburgh | Guildford | London | Manchester | Nottingham

Lewis & Hickey Ltd
1 St. Bernard's Row
Edinburgh, EH4 1HW
0131 343 6222
edinburgh@lewishickey.com

Colour Palette

Primary:

Regal Purple

Pantone: 2627 C
CMYK: 75/100/0/50
HEX: #3C1053

Champion Purple

Pantone: 7678 C
CMYK: 80/98/8/0
HEX: #5A287D

Bright Red

Pantone: 199 C
CMYK: 0/100/80/0
HEX: #E90000


Dark Red

Pantone: 200 C
CMYK: 10/100/80/10
HEX: #C20000


White

Pantone: White C
CMYK: 0/0/0/0
RGB: 255/255/255


RAL: 9016 Traffic White (satin)
Vinyl: 3M 100-20 White (opaque)
#: FFFFFFFF

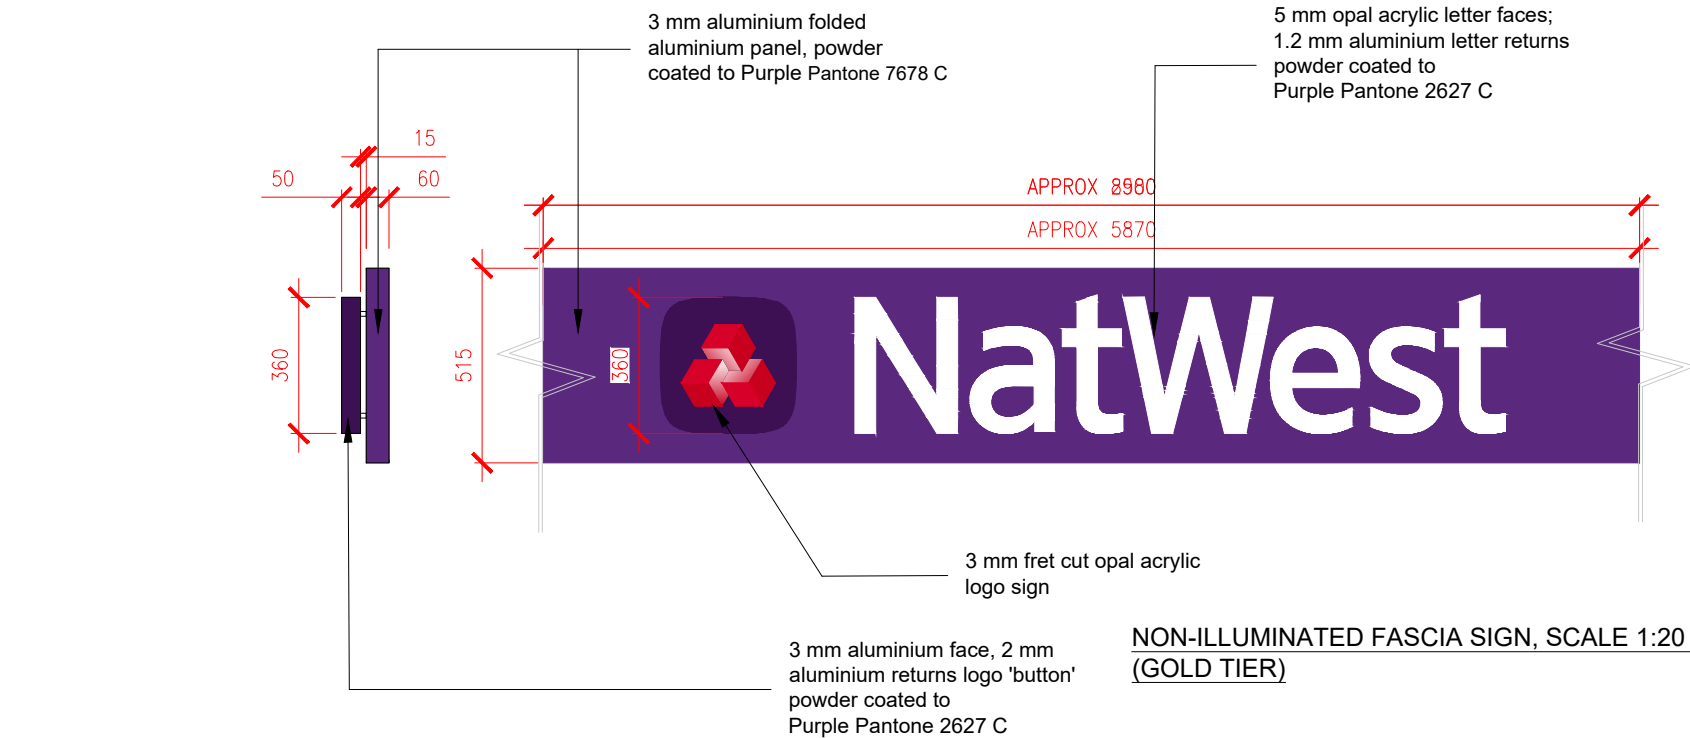

NON-ILLUMINATED FASCIA SIGN, SCALE 1:20 @ A3
(GOLD TIER)

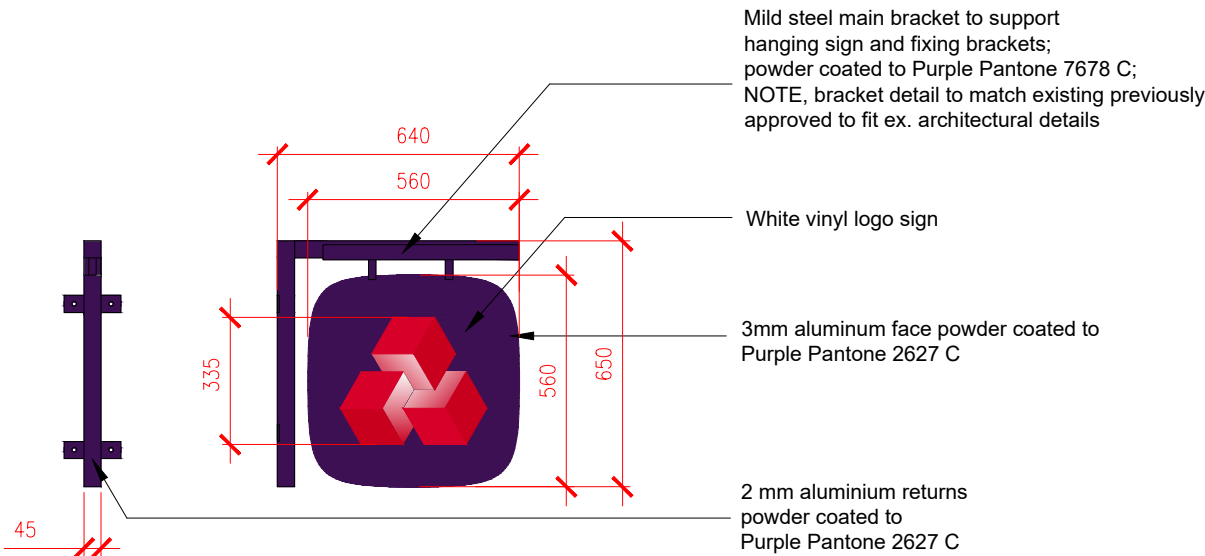

EXTERNALLY ILLUMINATED PROJECTING SIGN, SCALE 1:20 @ A3

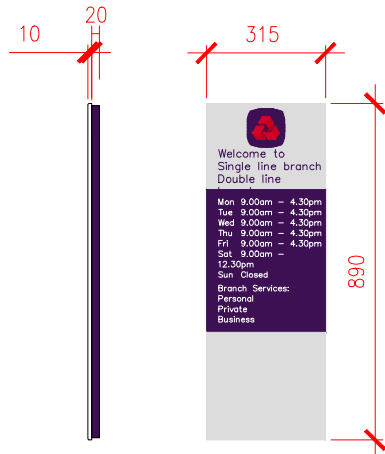

WELCOME SIGN / NAMEPLATE, SCALE 1:20 @ A3

2.5mm folded powder coated aluminum back tray,
10mm clear acrylic with printed graphic to rear
Colour reference:
Purple Pantone: 2627 C and 7678 C, White

rev	date	description	drawn	checked
address NATWEST GRAVESEND 30 KING STREET GRAVESEND DA12 2XX				
ref no. -		sortcode -		
description DETAIL SHEET 1 PROPOSED REFRESH - STANDARD				
status FEASIBILITY				
IPMS1 -		sqm -		
IPMS2 -		sqm -		
IPMS3 -		sqm -		
scale 1:20		paper size A3		brand
dm	date --/--/--	chk	date --/--/--	
nw drawing number E7441-GA-D1				rev. ----

