


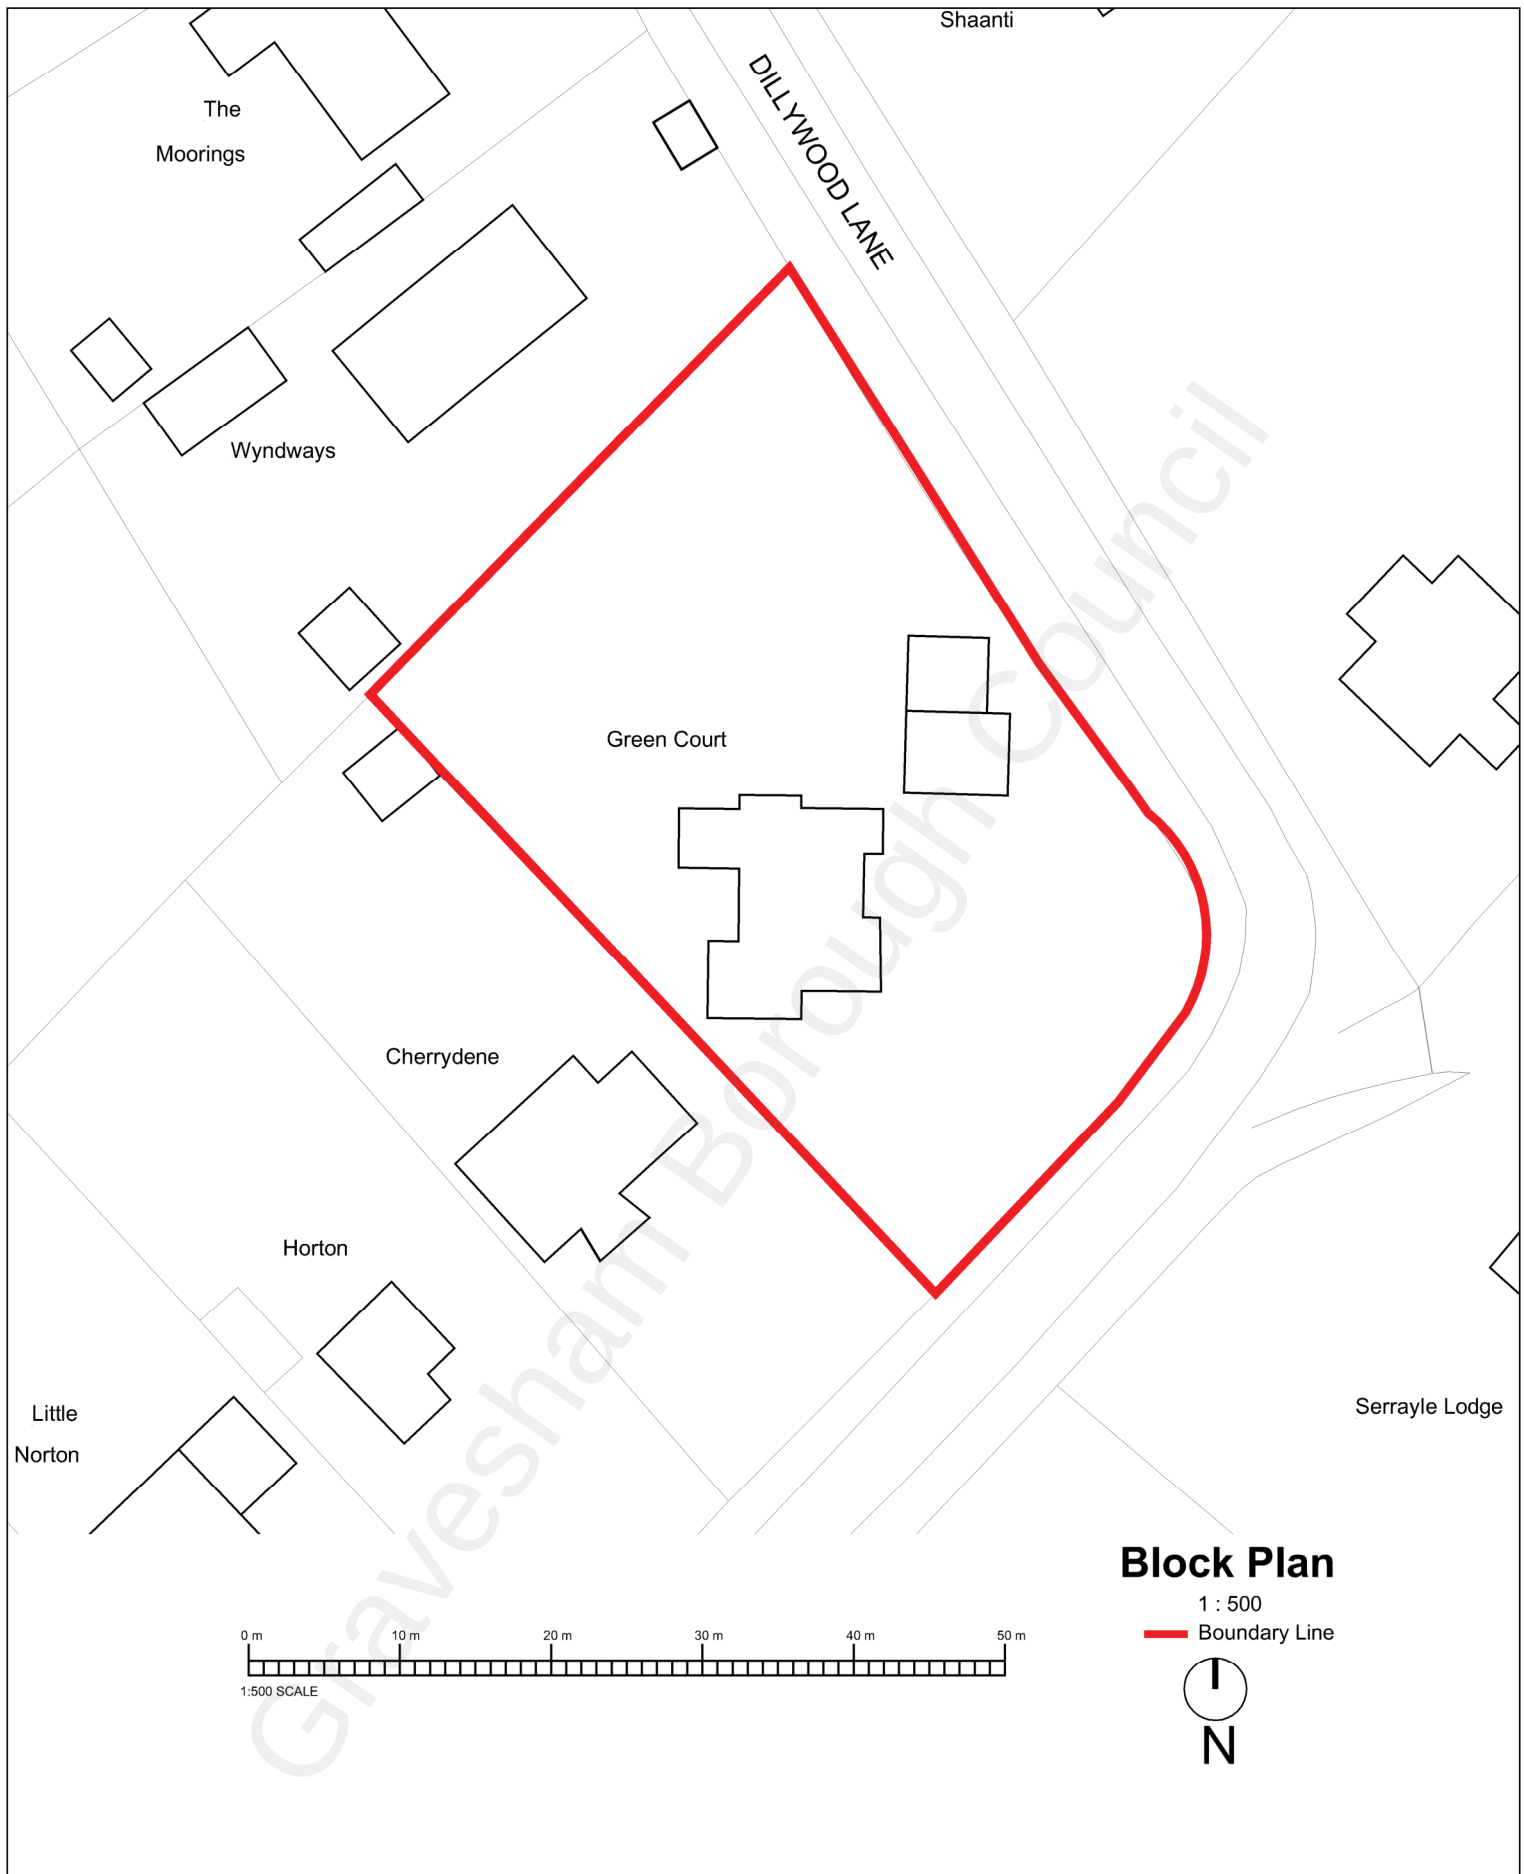

This drawing is protected under copyright



PROJECT

Green Court, Dillywood Lane
Higham, ME3 7NT

SHEET

Existing Block Plan

CLIENT

Fisher

Date

31/08/22

Project Number

433

Scale (@ A4)

1 : 500

REV

Drawn by

AK

Checked by

AK

DRAWING NUMBER

PL100