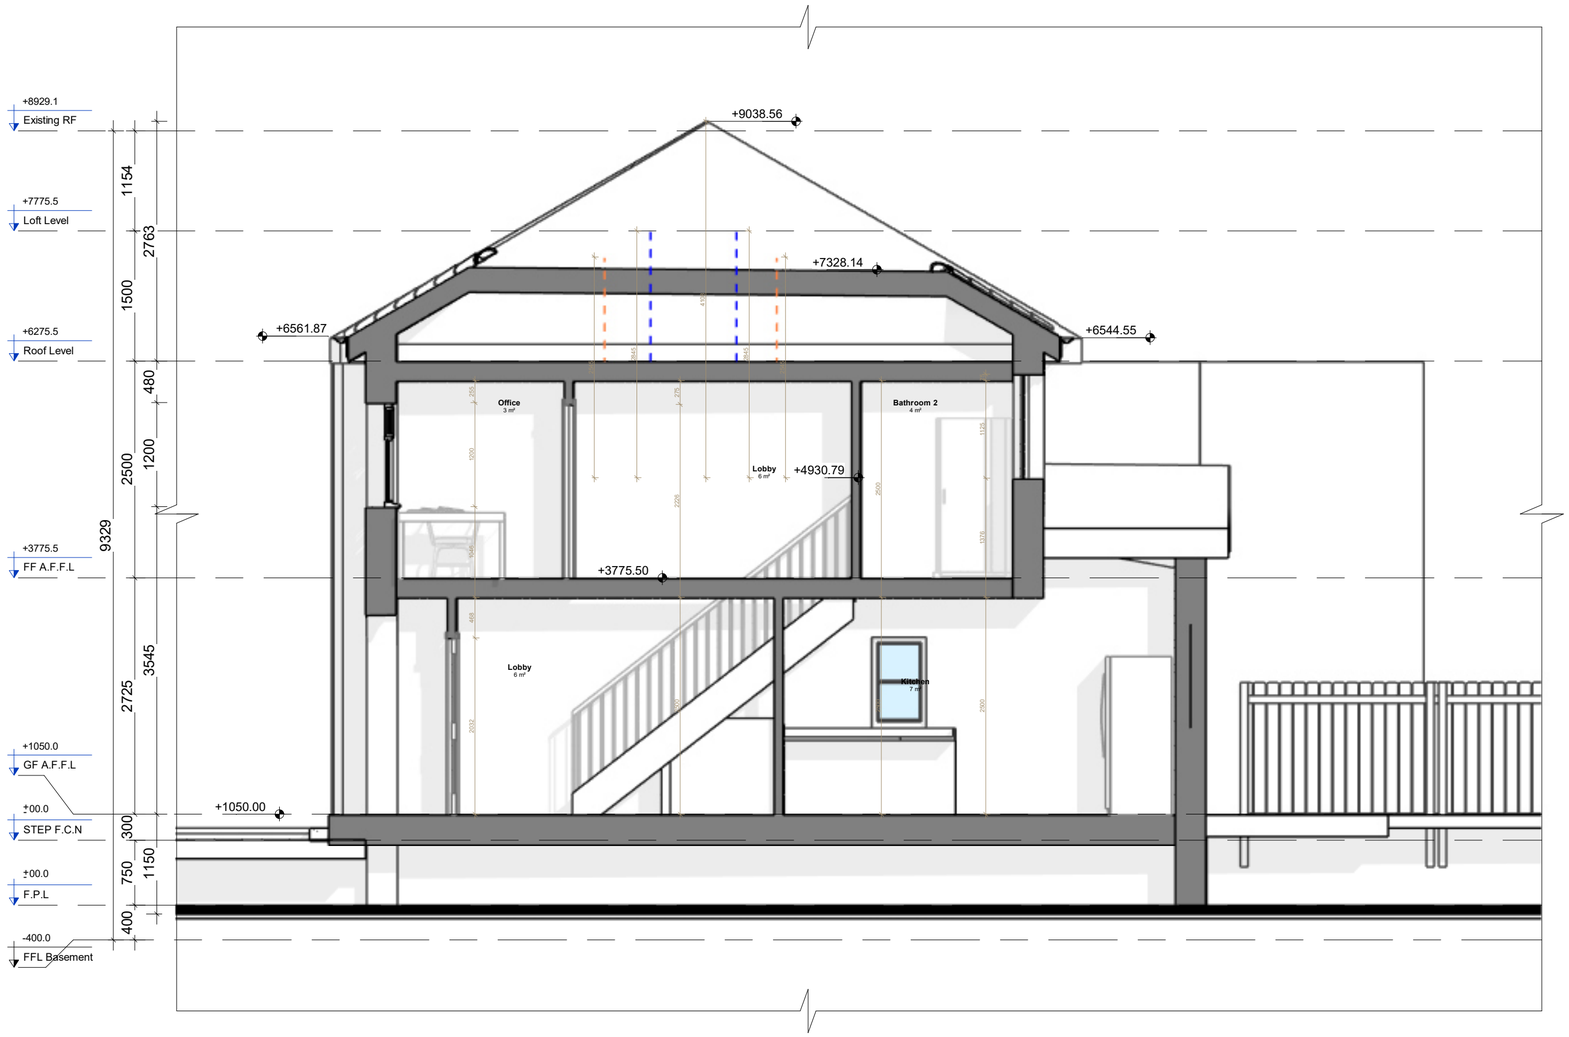

A-A 000110 A-A
1 : 50

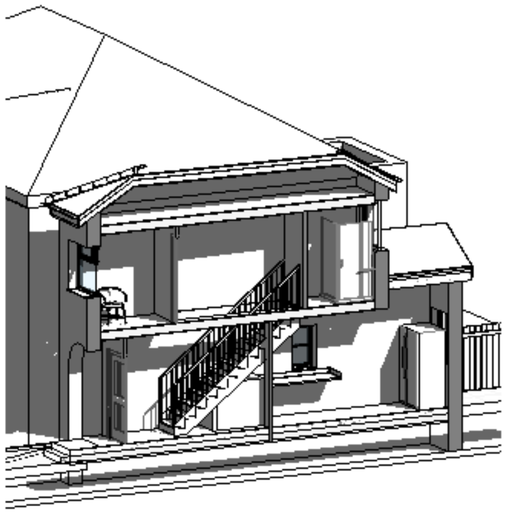

N

Scale 1: 50

0 1 2 3 4 5m

Dimensions in mm

NOTES

Designitude Associates LTD takes no responsibility for dimensions obtained by scaling from this drawing. Check all dimensions on site before fabrication. If no dimension is shown the recipient must ascertain the dimension specifically from the client or by site measurement and may not rely on the drawing. Supply of the drawing in digital form is solely for convenience and no reliance may be placed on any data in digital form. All data must be checked against hard copy. This drawing is issued for design intent only and should not be used for construction unless stated. Discrepancies or omissions are to be brought to the attention of the design team. This drawing shall not be reproduced in whole or part without prior expressed permission of Designitude Associates LTD.

SITE PLAN

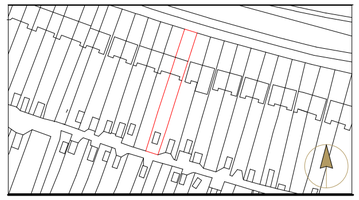

KEY

Site Boundary

Neighbour

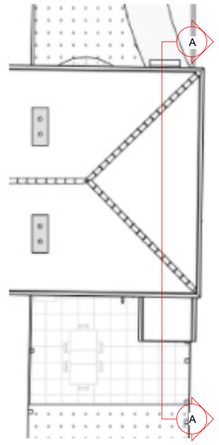

AREA SCHEDULE

Plot Area : 350.78 m²

Existing Footprint Area : 291.78 m²
Existing GF Area : 51.3 m²
Existing Front Garden Area : 80 m²
Existing Rear Garden Area : 160.33 m²

Rev	Description	By	Check	Date
P01	Planning Package	OM	AY	11.06.2026
01	Proposed Package	JB	AY	01.06.26

DESIGN-ITUDE ASSOCIATES
Architecture | Interior Design | Planning
124 City Road - London - EC1V 2NX
+44 (0) 207 459 4964
info@design-itude.com - www.design-itude.com

PROJECT

0267 | Rochester Road
334 Rochester Road, DA12 4TT

DRAWING TITLE

Existing Section A-A

LEVEL			STATUS
ZZ			Planning
SCALE	**BY**	**DATE**	**REVISION**
1 : 50@A2	JB	11.06.2026	P01

DRAWING NUMBER

0267-DIA-XX-ZZ-DR-A-XX-000110

Protected under copyright 2022 ©
Even after issuing, this drawing is and remains the copy written intellectual property of Design-Itude Associates. As such it is forbidden to reproduce it in part or whole or issue it to third parties without the explicit written permission of Design-Itude Associates. Design-Itude Associates explicitly forbids the issuing of this drawing to its competitors for the purpose of competitive tendering.