



Project Information:

Project: Gold Street Winery
Client: Mr Pallab Sengupta.
Address: Gold Street, Cobham, Kent, DA12 3AA

Specific Drawing Notes:

— Site Boundary

Rev 02: (22.04.24): Prior Approval. GC
Rev 01: (16.02.24): Prior Approval. GC
Rev *: (30.01.24): For Information. GC

Prior Approval.



Site Location Plan

Courtauld & Co. Architects

Knights Farm. co6 2jq. 07837 255 801

Gold Street. No. 0431

Scale: 1:2500 @ A2 Date: 26.01.24 Drawing No: 1 0 0 0 Rev: 02

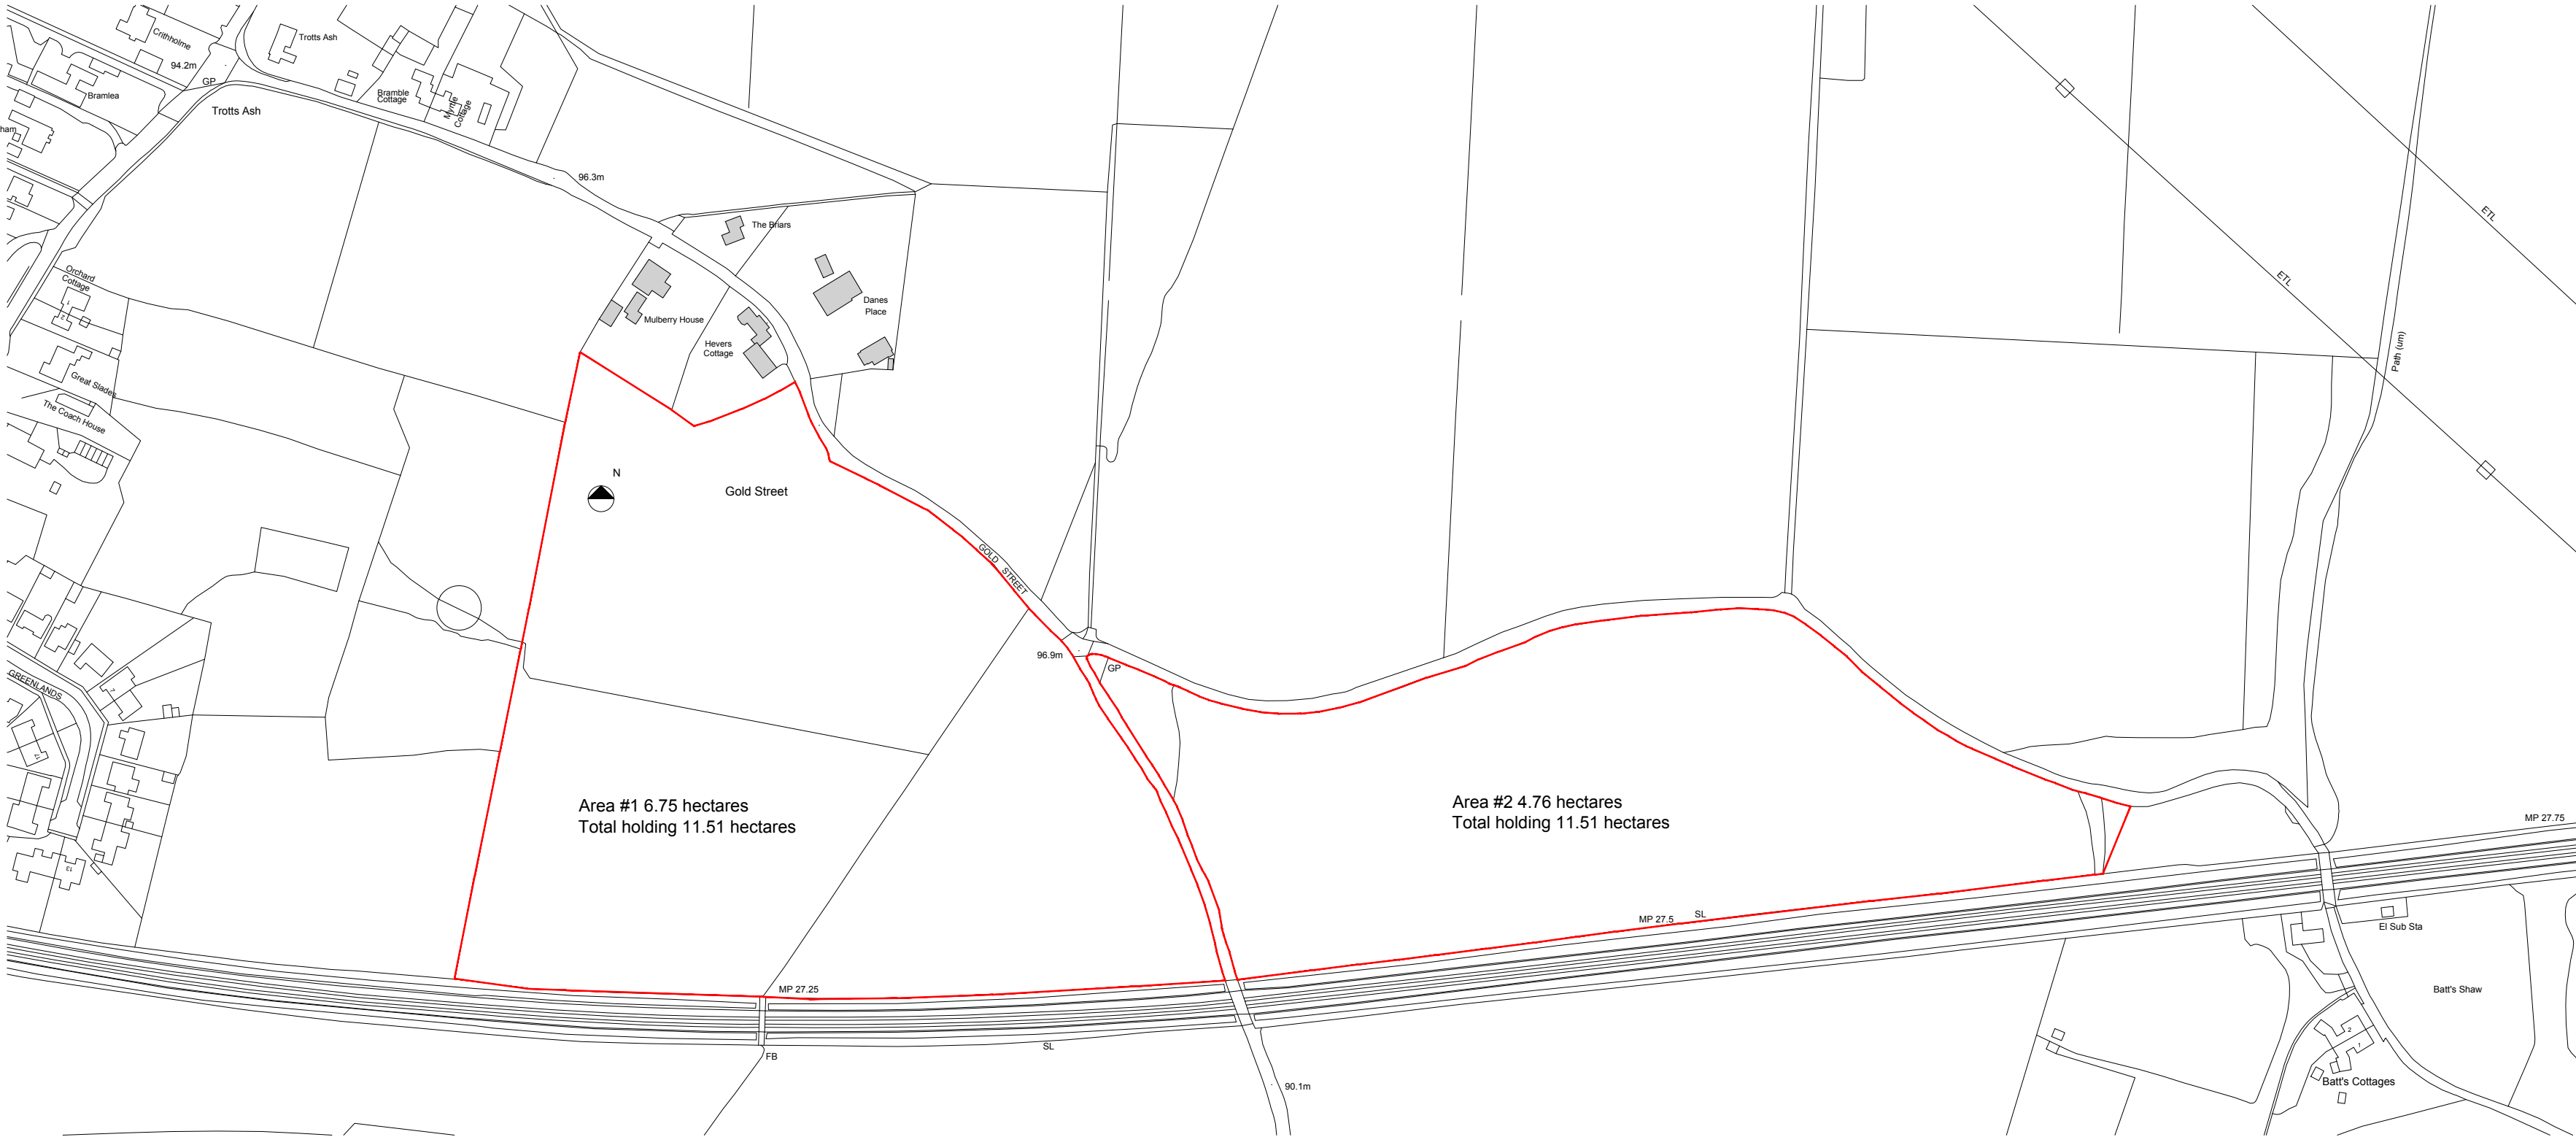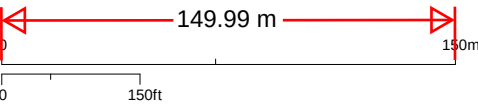

01 Site Location Plan
10000 1:2500 @ A2