
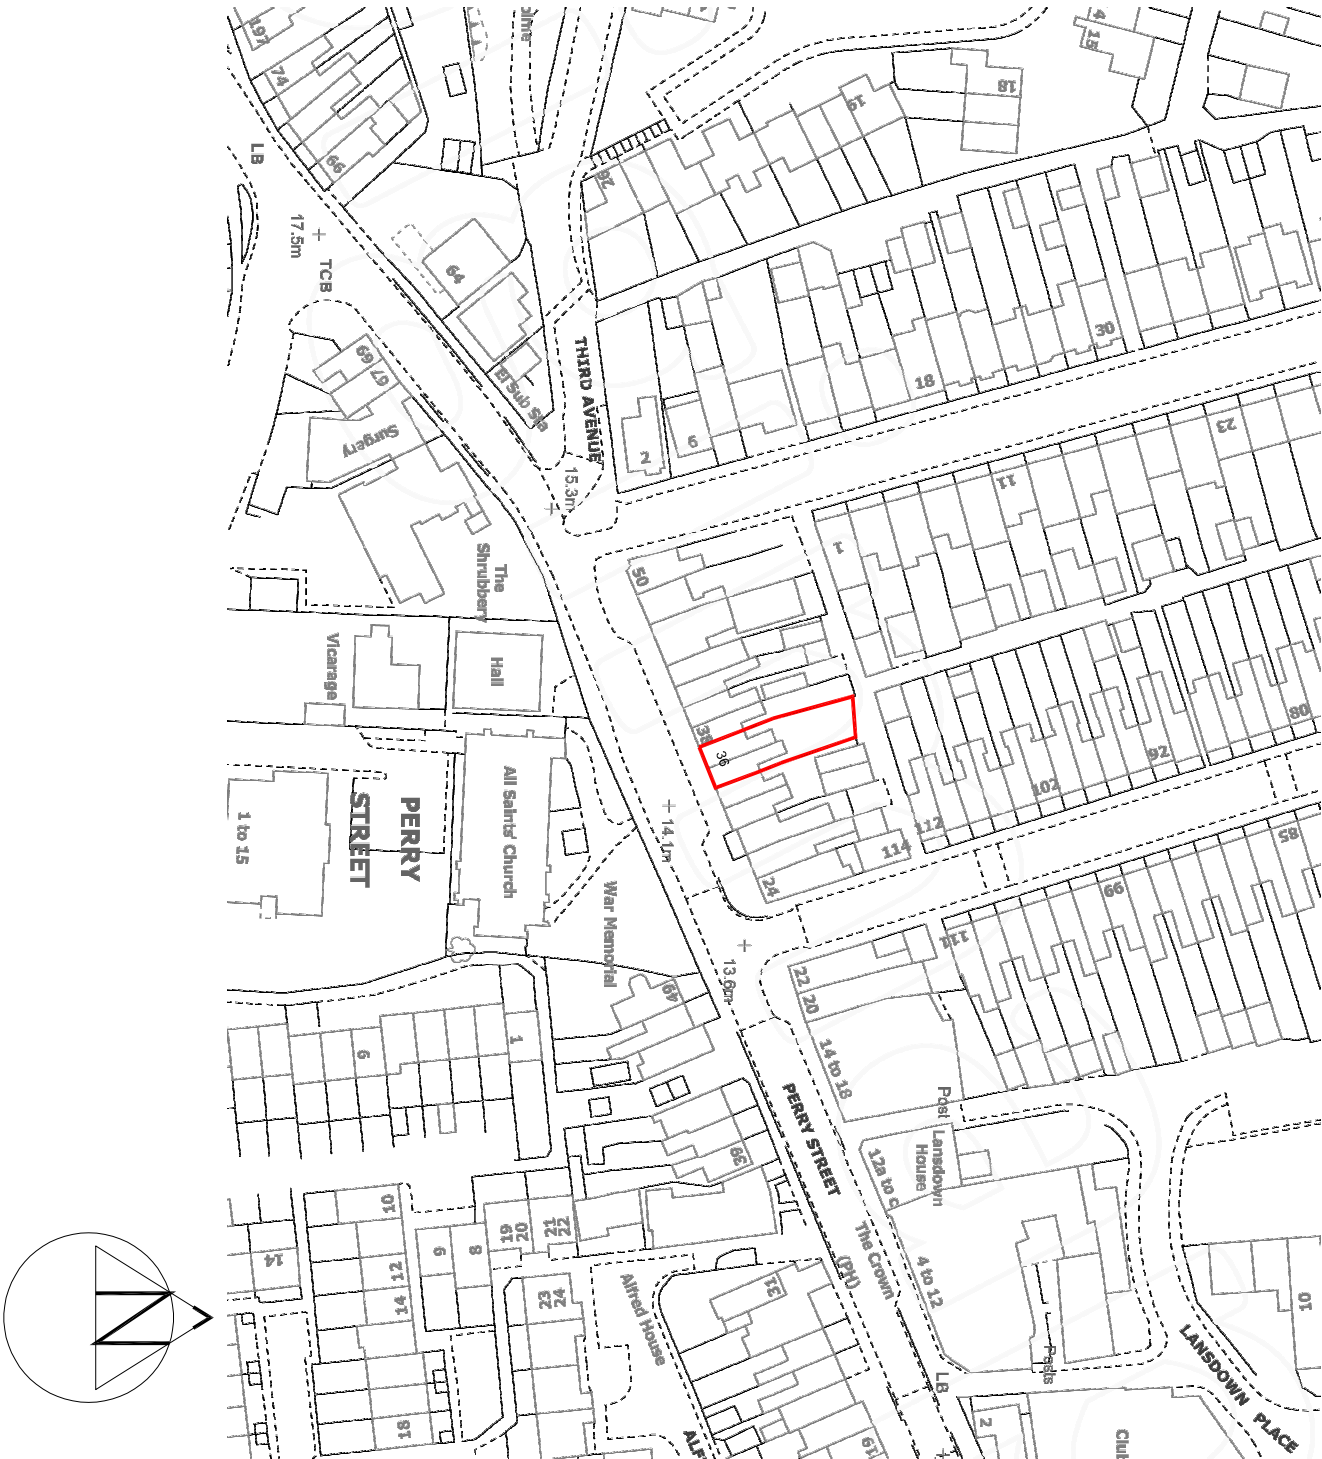


The Contractor is to check all dimensions on site and report any discrepancies to the Contract Administrator. This drawing is to be read in conjunction with all other standard documentation.

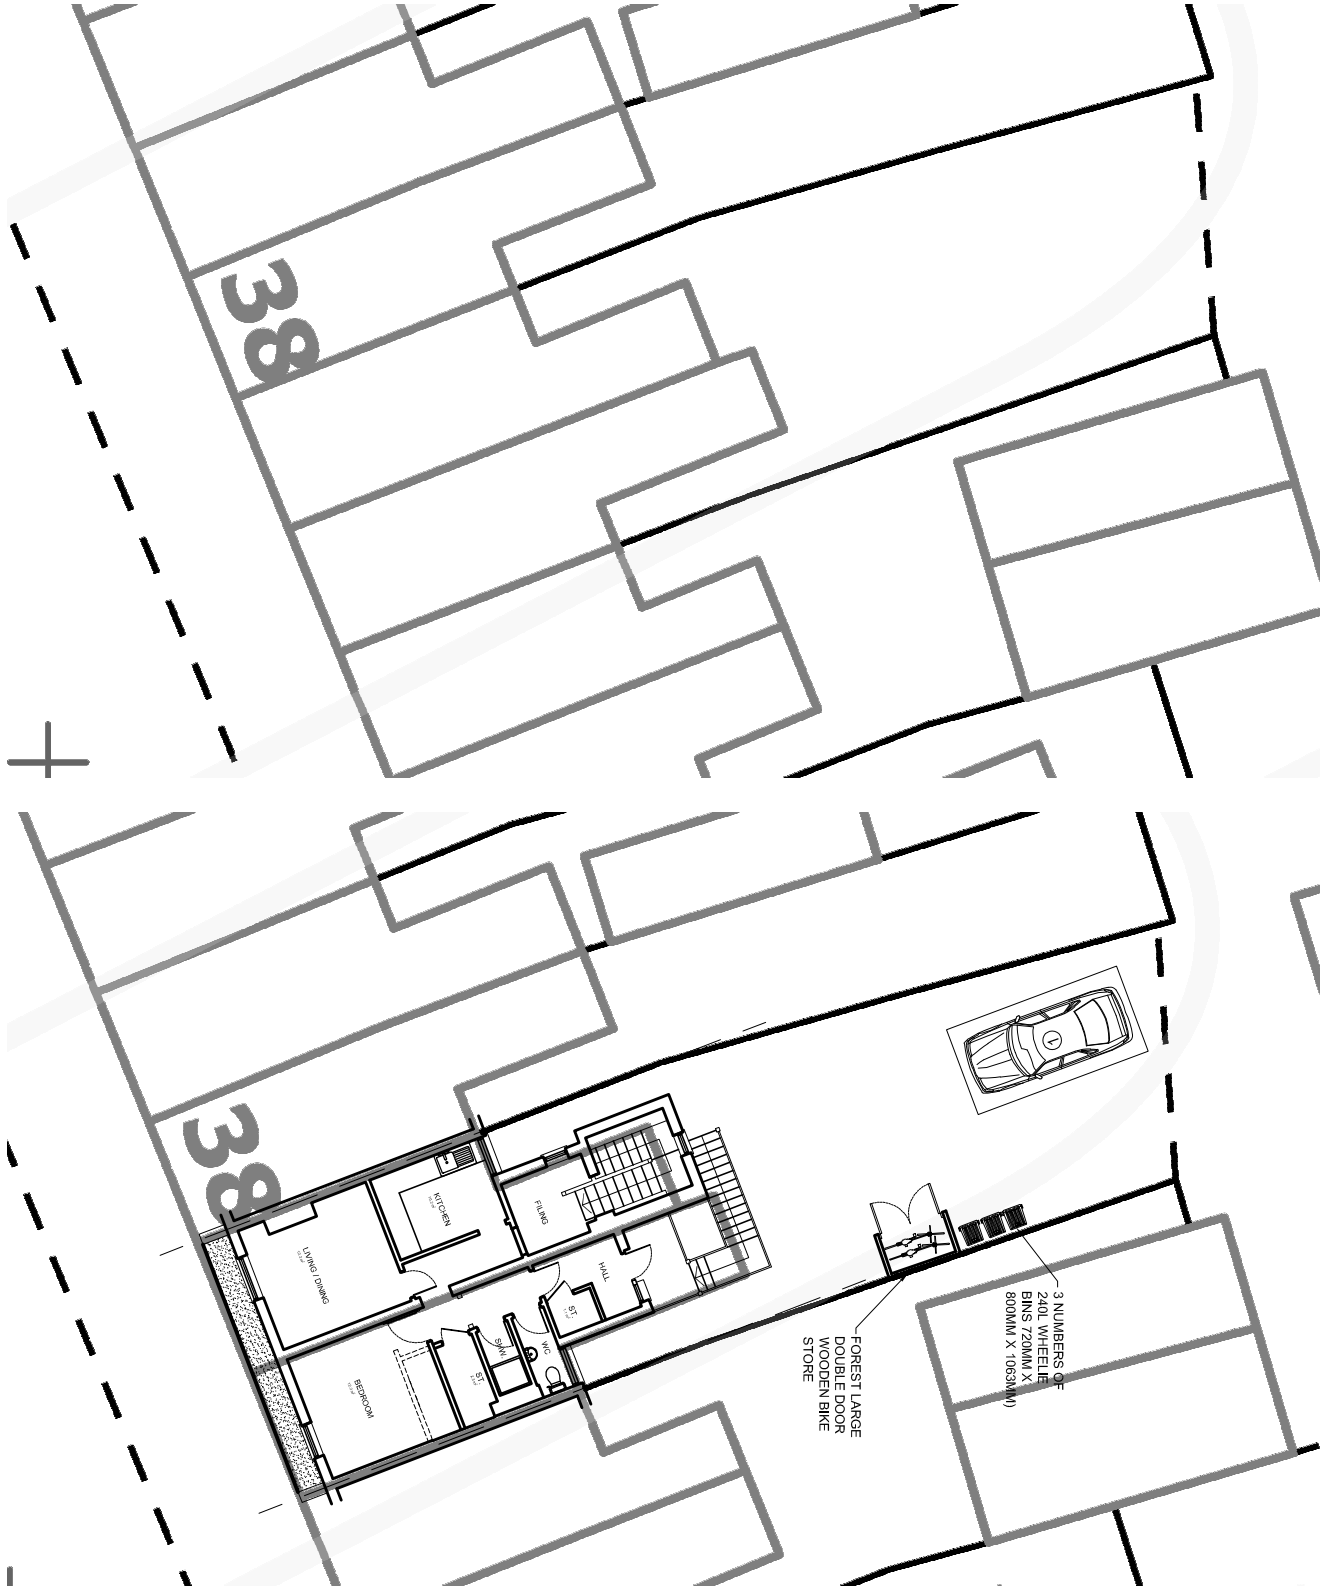

EXISTING BLOCK PLAN - SCALE 1:200

PROPOSED BLOCK PLAN - SCALE 1:200

Design And Plan
CONSULTANTS
93 Colmandene Crescent,
Orpington, Kent BR5 2RA
020 3004 9238
07931 931 035
s.nappal@dapconsultants.co.uk
www.dapconsultants.co.uk

project : 36 Perry Street
Northfleet

drawing title :

Location Plan

drawn: MV	chkd : SS	date: 08.07.2025
status: Planning	scale: 1:1250@A3	
proj no : 2807	drg no: 01	rev no: