

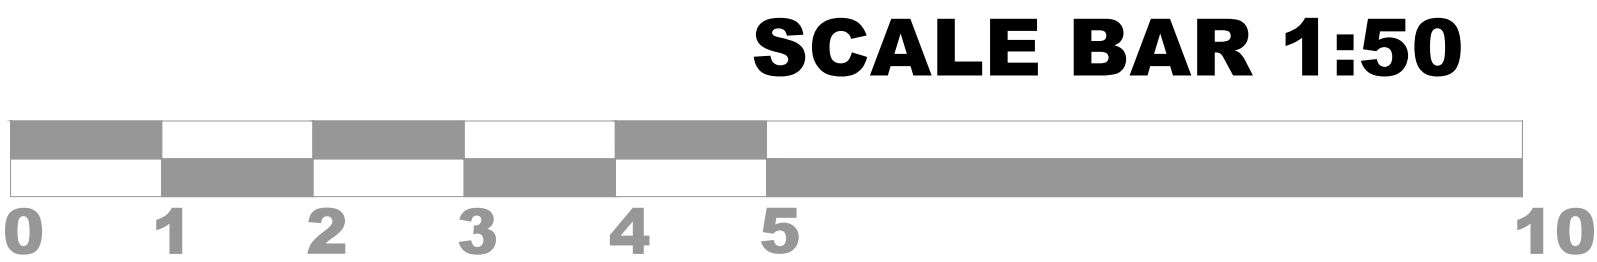


NOTES:
This drawing is copyright of Connor Isaacs and is only to be used by the client for planning / building control application works at the address listed below. Reproduction is only to take place with written authority. These plans are subject to planning & Building Regulation Approval or any other status in law before building work commences. Any structural work where mentioned on this drawing is subject to qualified structural and civil engineers 'calculations before building works commence. All PDF drawings are provided to specified scale and should be printed correctly. Contractors must take independent measurements and check all dimensions on site prior to commencement, ordering materials or manufacture. To commence work before building regulations approval is entirely at contractor's own risk. Connor Isaacs is not responsible for unauthorized changes made to the drawings on the consequences thereof.

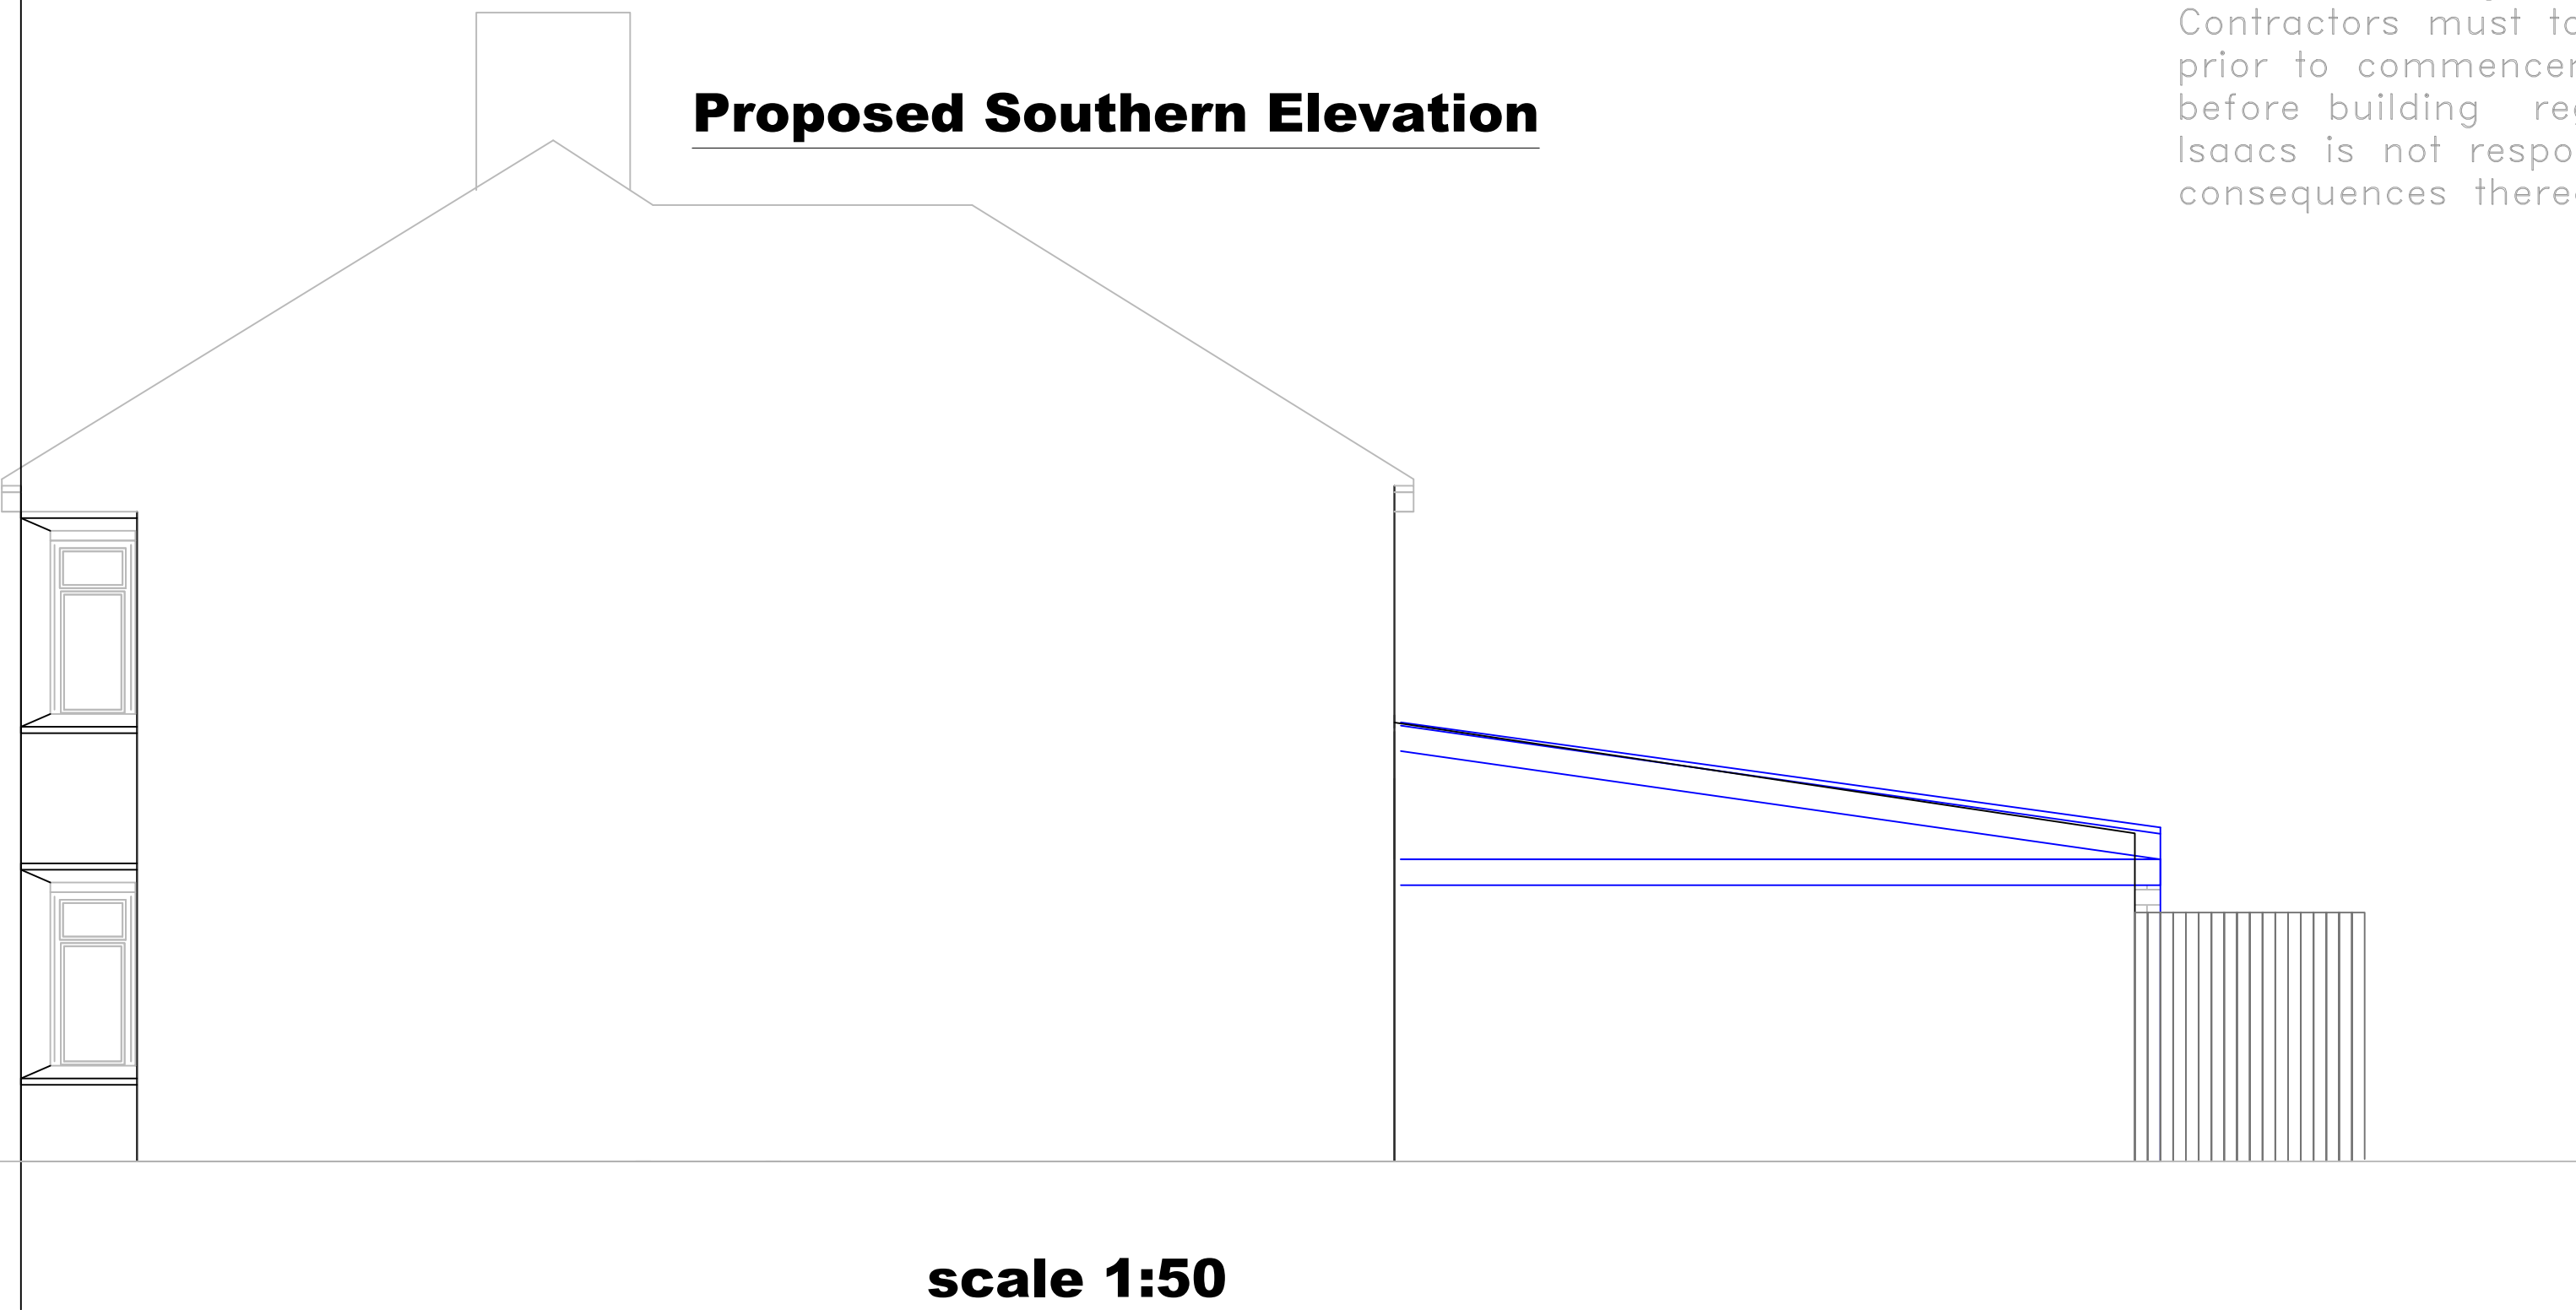

#NEW INTERNAL AREA

GROUND FLOOR REAR EXTENSION AREA	32.4 m2
GROUND FLOOR TOILET	32.4 m2
FIRST FLOOR BATHROOM	32.4 m2
FIRST FLOOR EN SUITE	32.4 m2

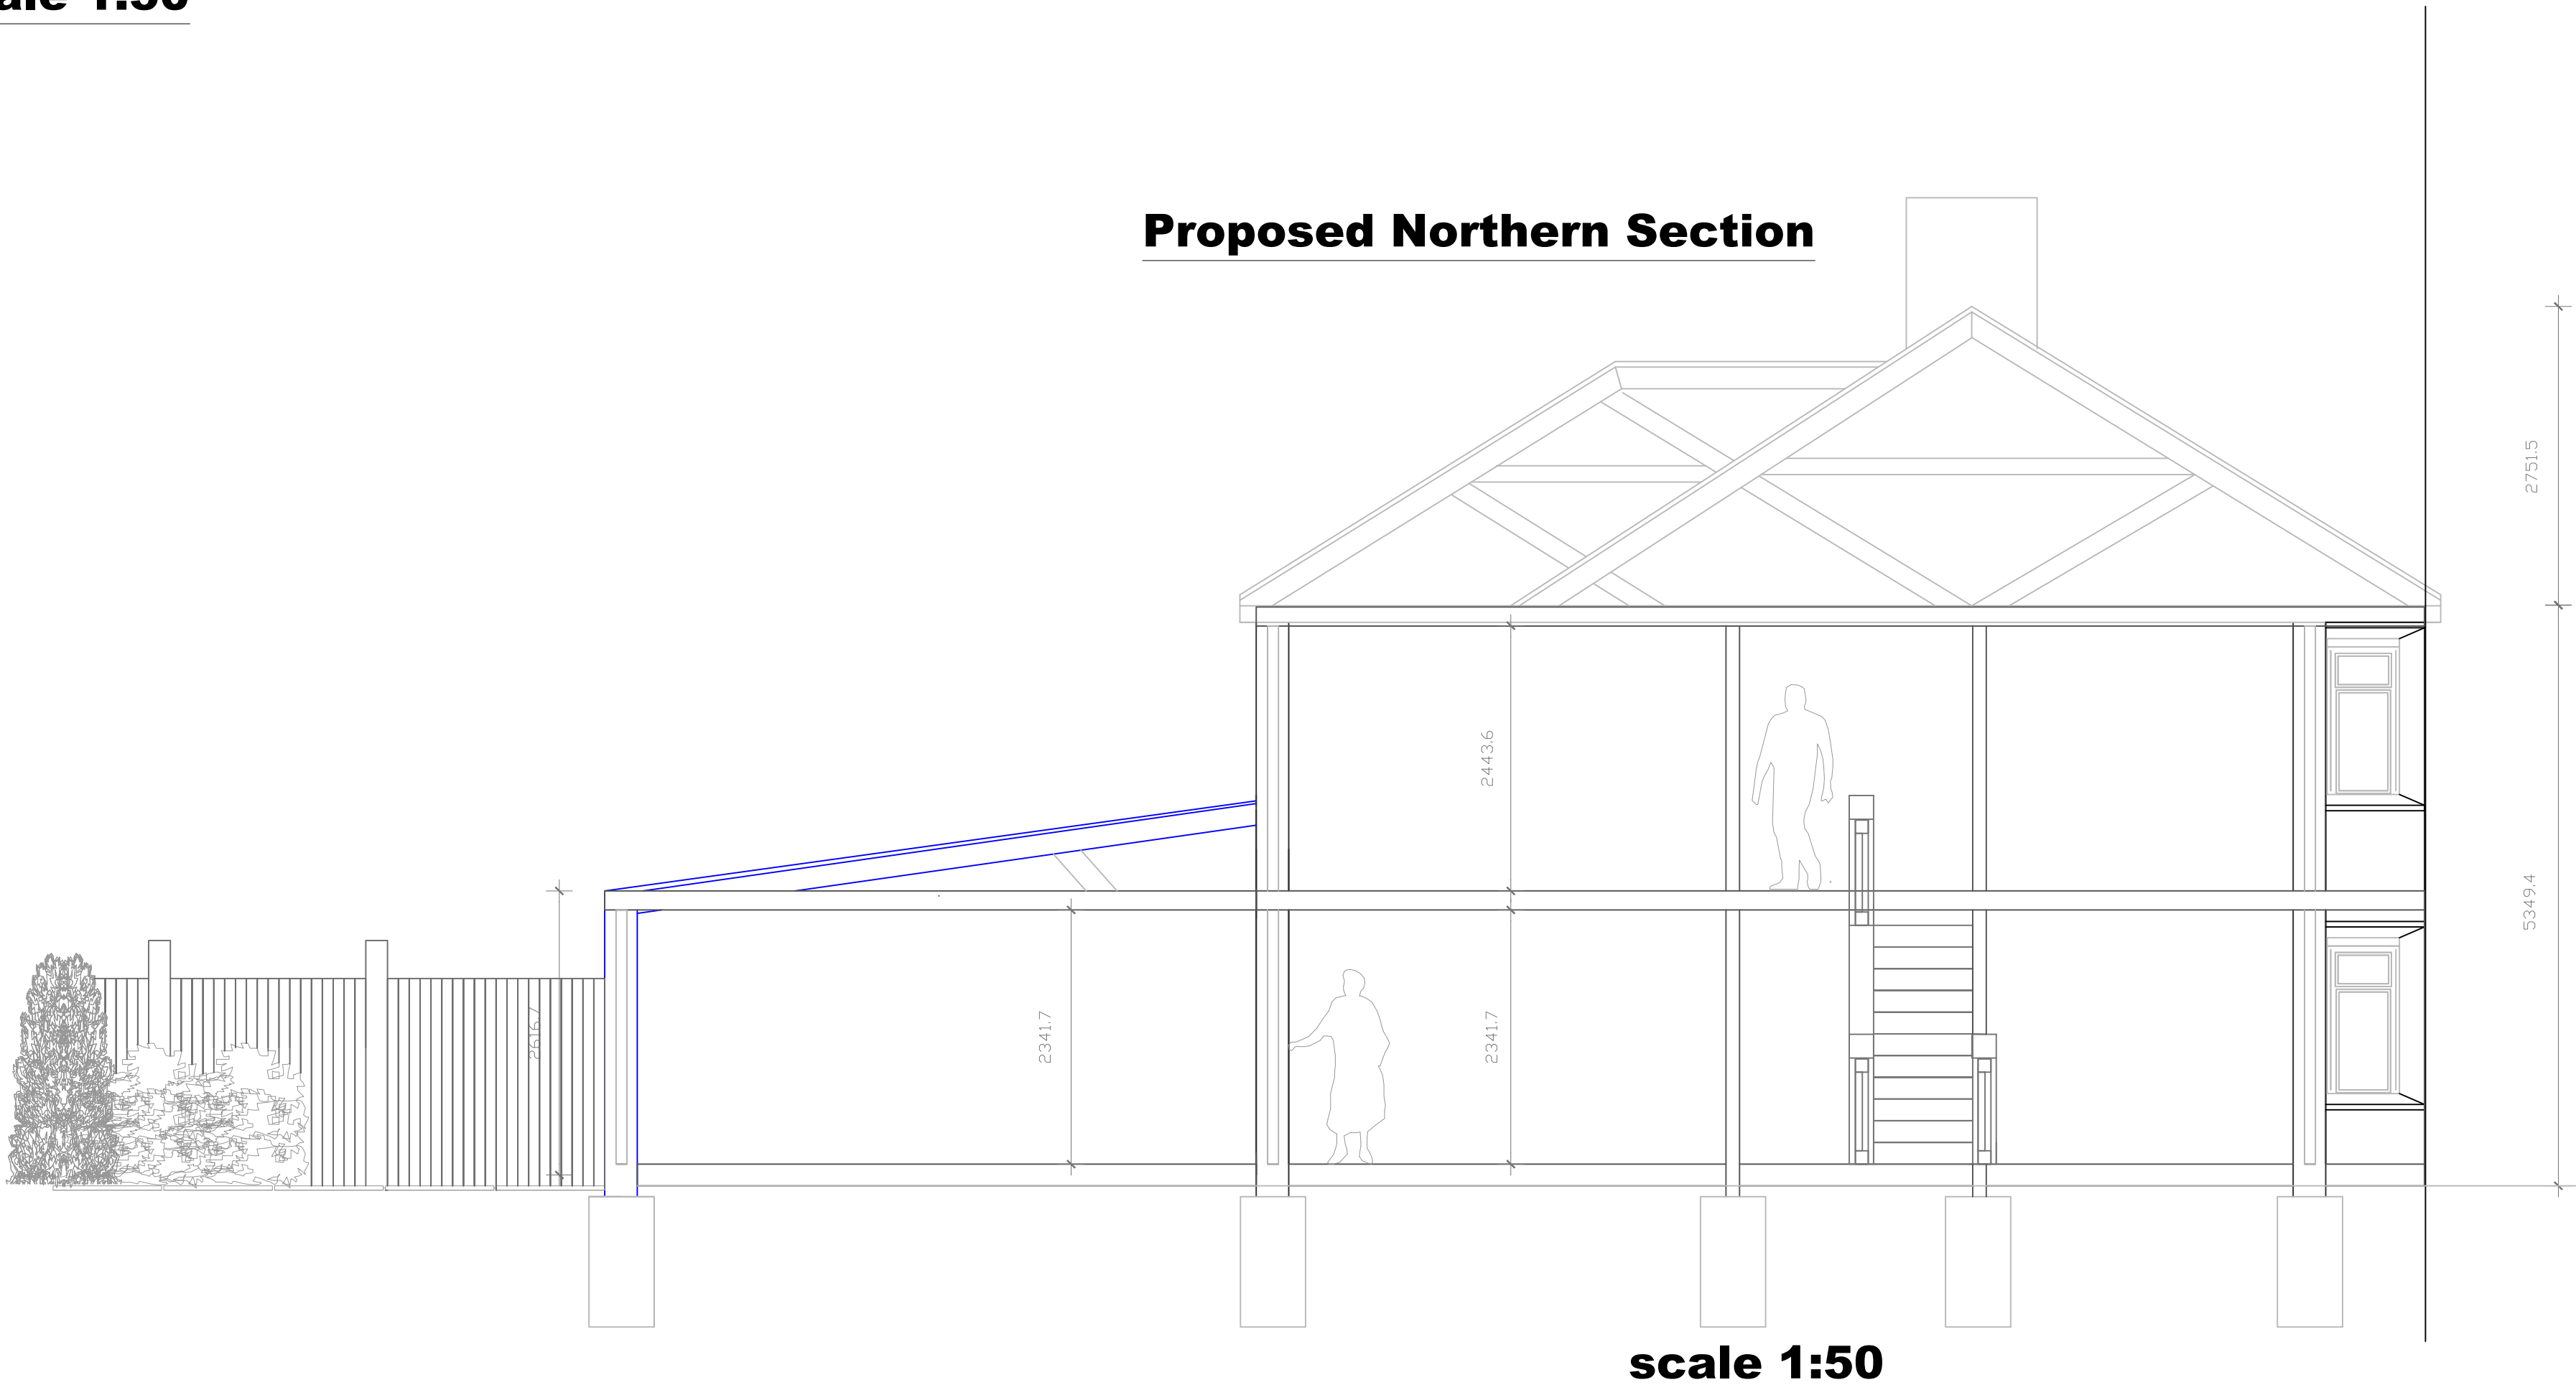

General Notes

Key

Proposed Construction

02	Information	03/24
01	Information	01/24
No.	Revision/Issue	Date

Firm Name and Address

Project Name and Address

Proposed Section & Elevation
50 Northridge Road
Sidcup
DA14 5LA

Project

Date
27.03.2024

Scale
1:50 A1

Sheet

00