



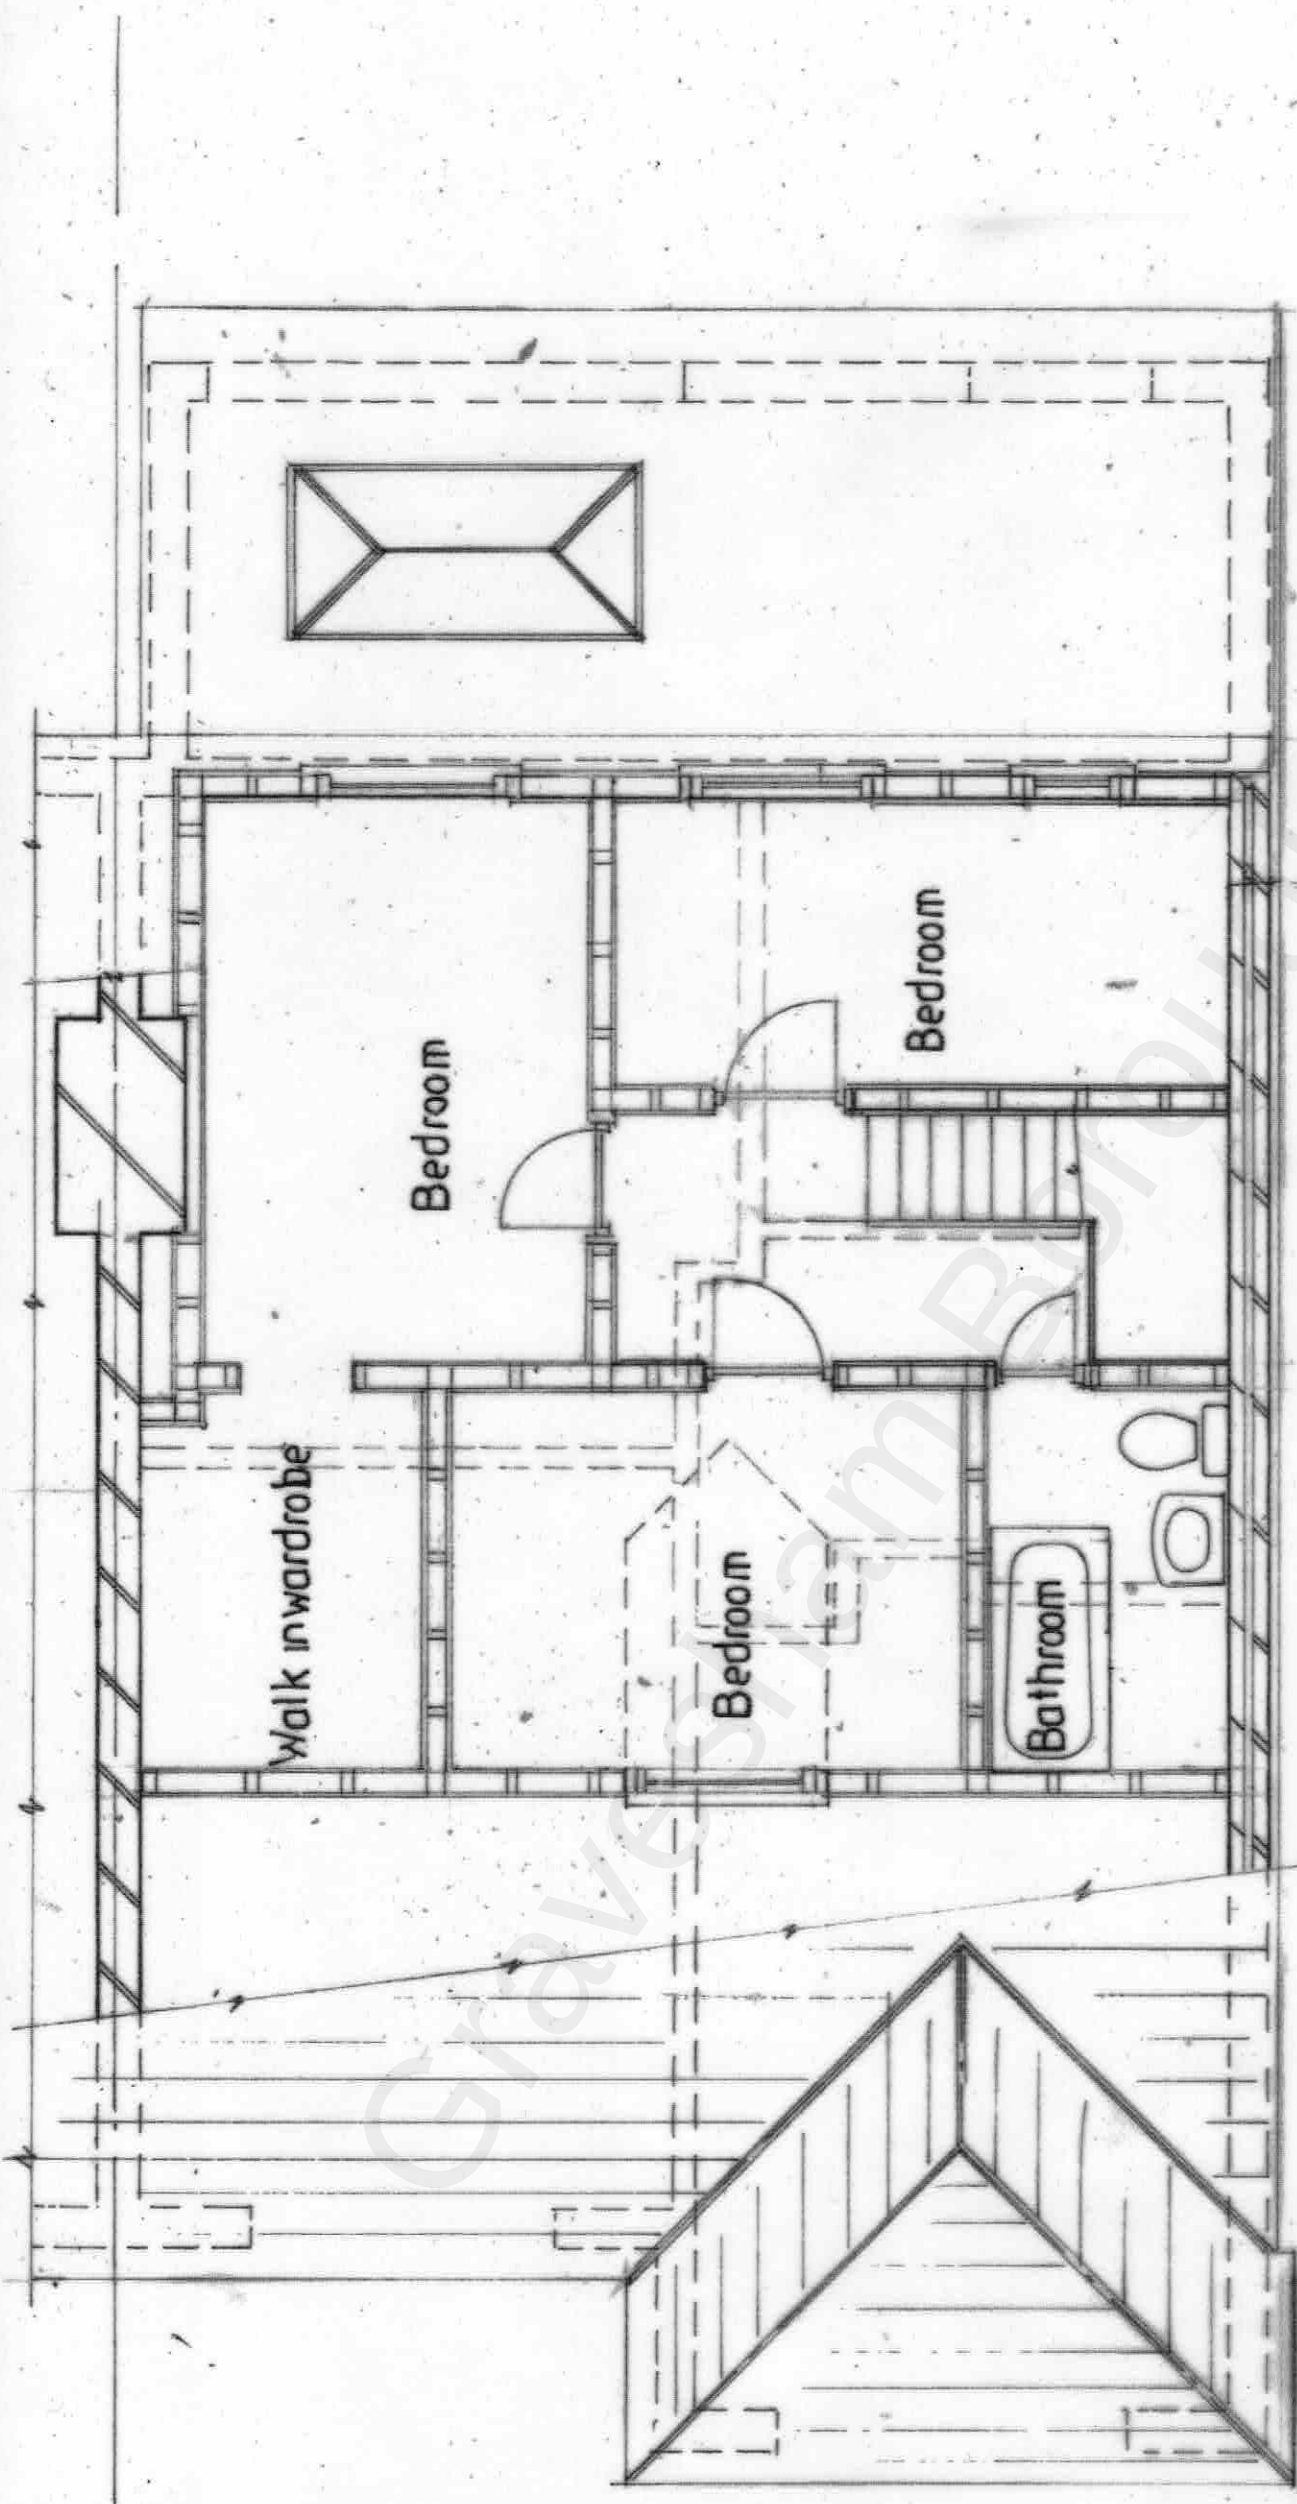

First Floor Plan

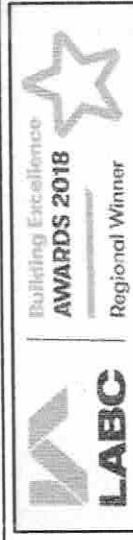

LABC
Building Excellence
AWARDS 2018
Regional Winner

PROPOSED SINGLE STOREY EXTENSION (LARGER EXTENSION)
MR J NESBITT 27 LESLEY CLOSE GRAVESEND DA13 9JS
1:50 @ A3 031121/2 OF 7 18M² EXISTING FIRST FLOOR PLAN



WESTLEIGH DESIGN

