



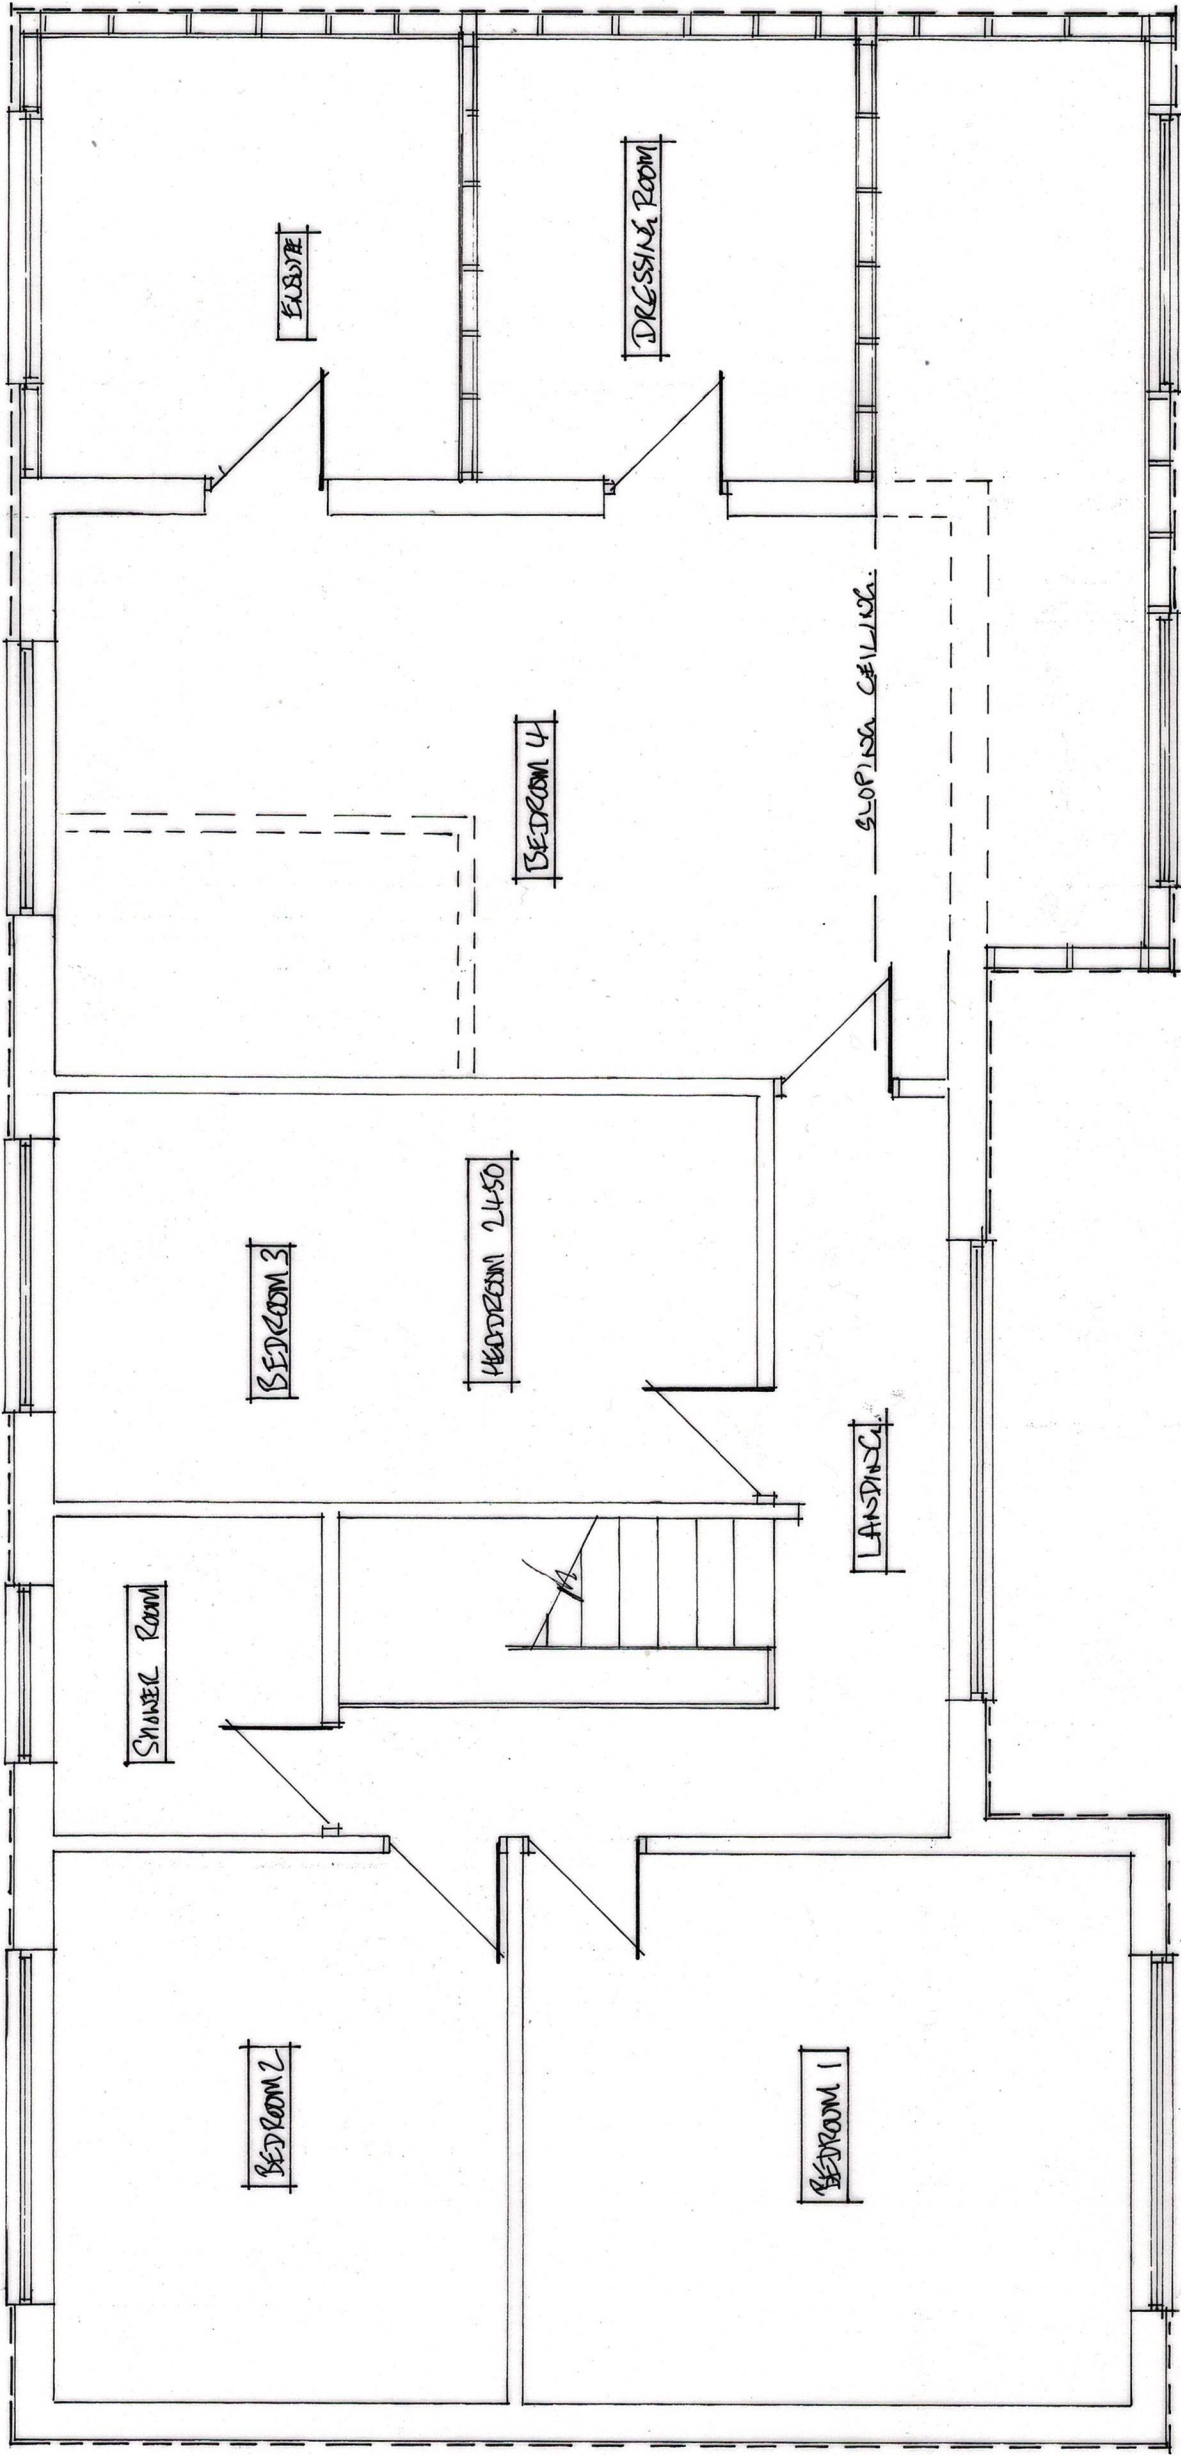

PROPOSED FIRST FLOOR PLAN

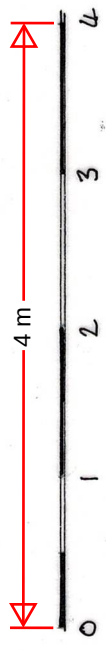

SINGLE STOREY REAR
EXTENSION, TWO STOREY
SIDE AND FRONT EXTENSION

Mrs A. WARD
8 THE BEECHES
COBHAM
KENT SA13 9BT