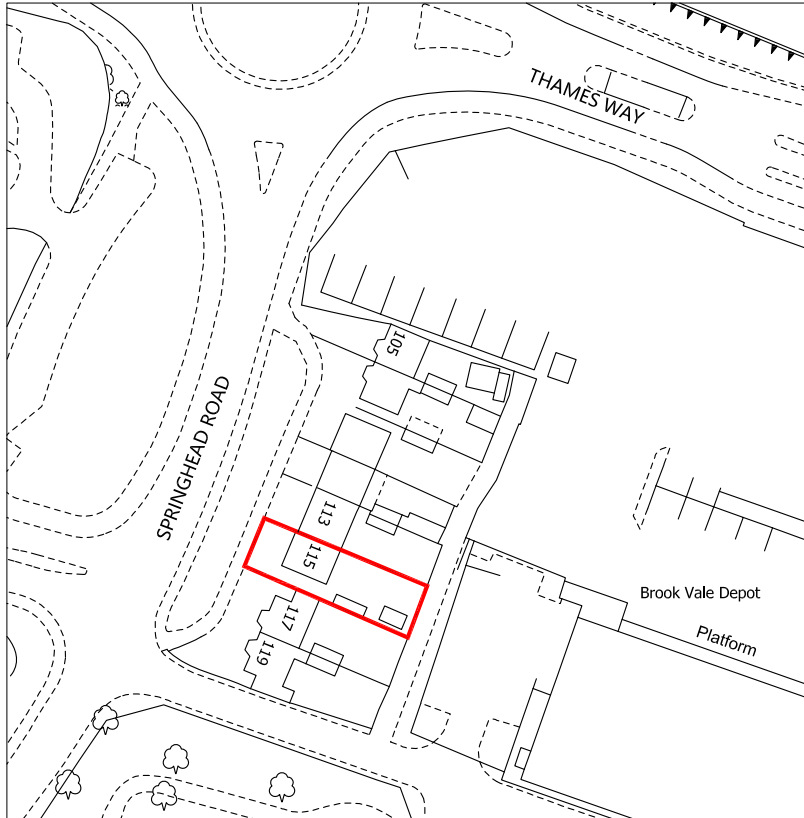


PROJECT:	DWG TITLE			
115 SPRINGHEAD ROAD NORTHFLEET GRAVESEND DA11 8HW	LOCATION PLAN			
	DATE: 28/03/2023	DWG # N.A/115SR/108	SCALE: 1:1250@A4	