

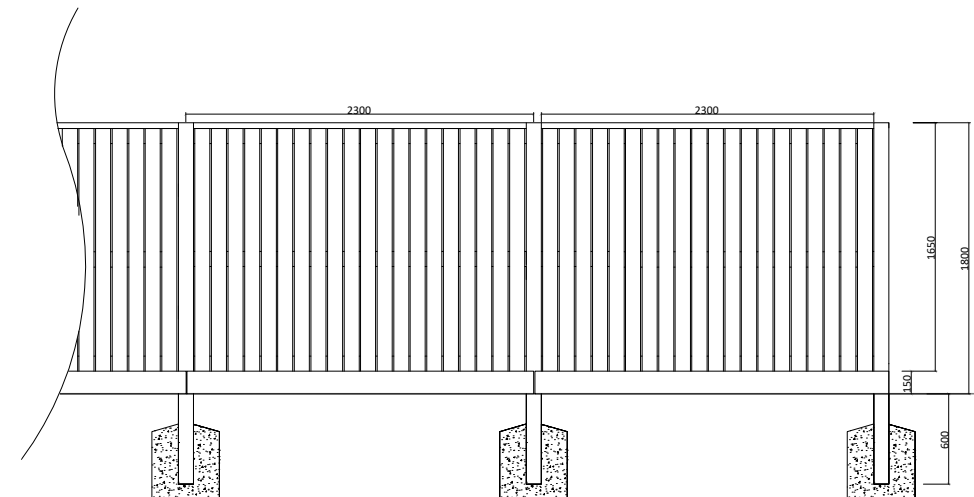


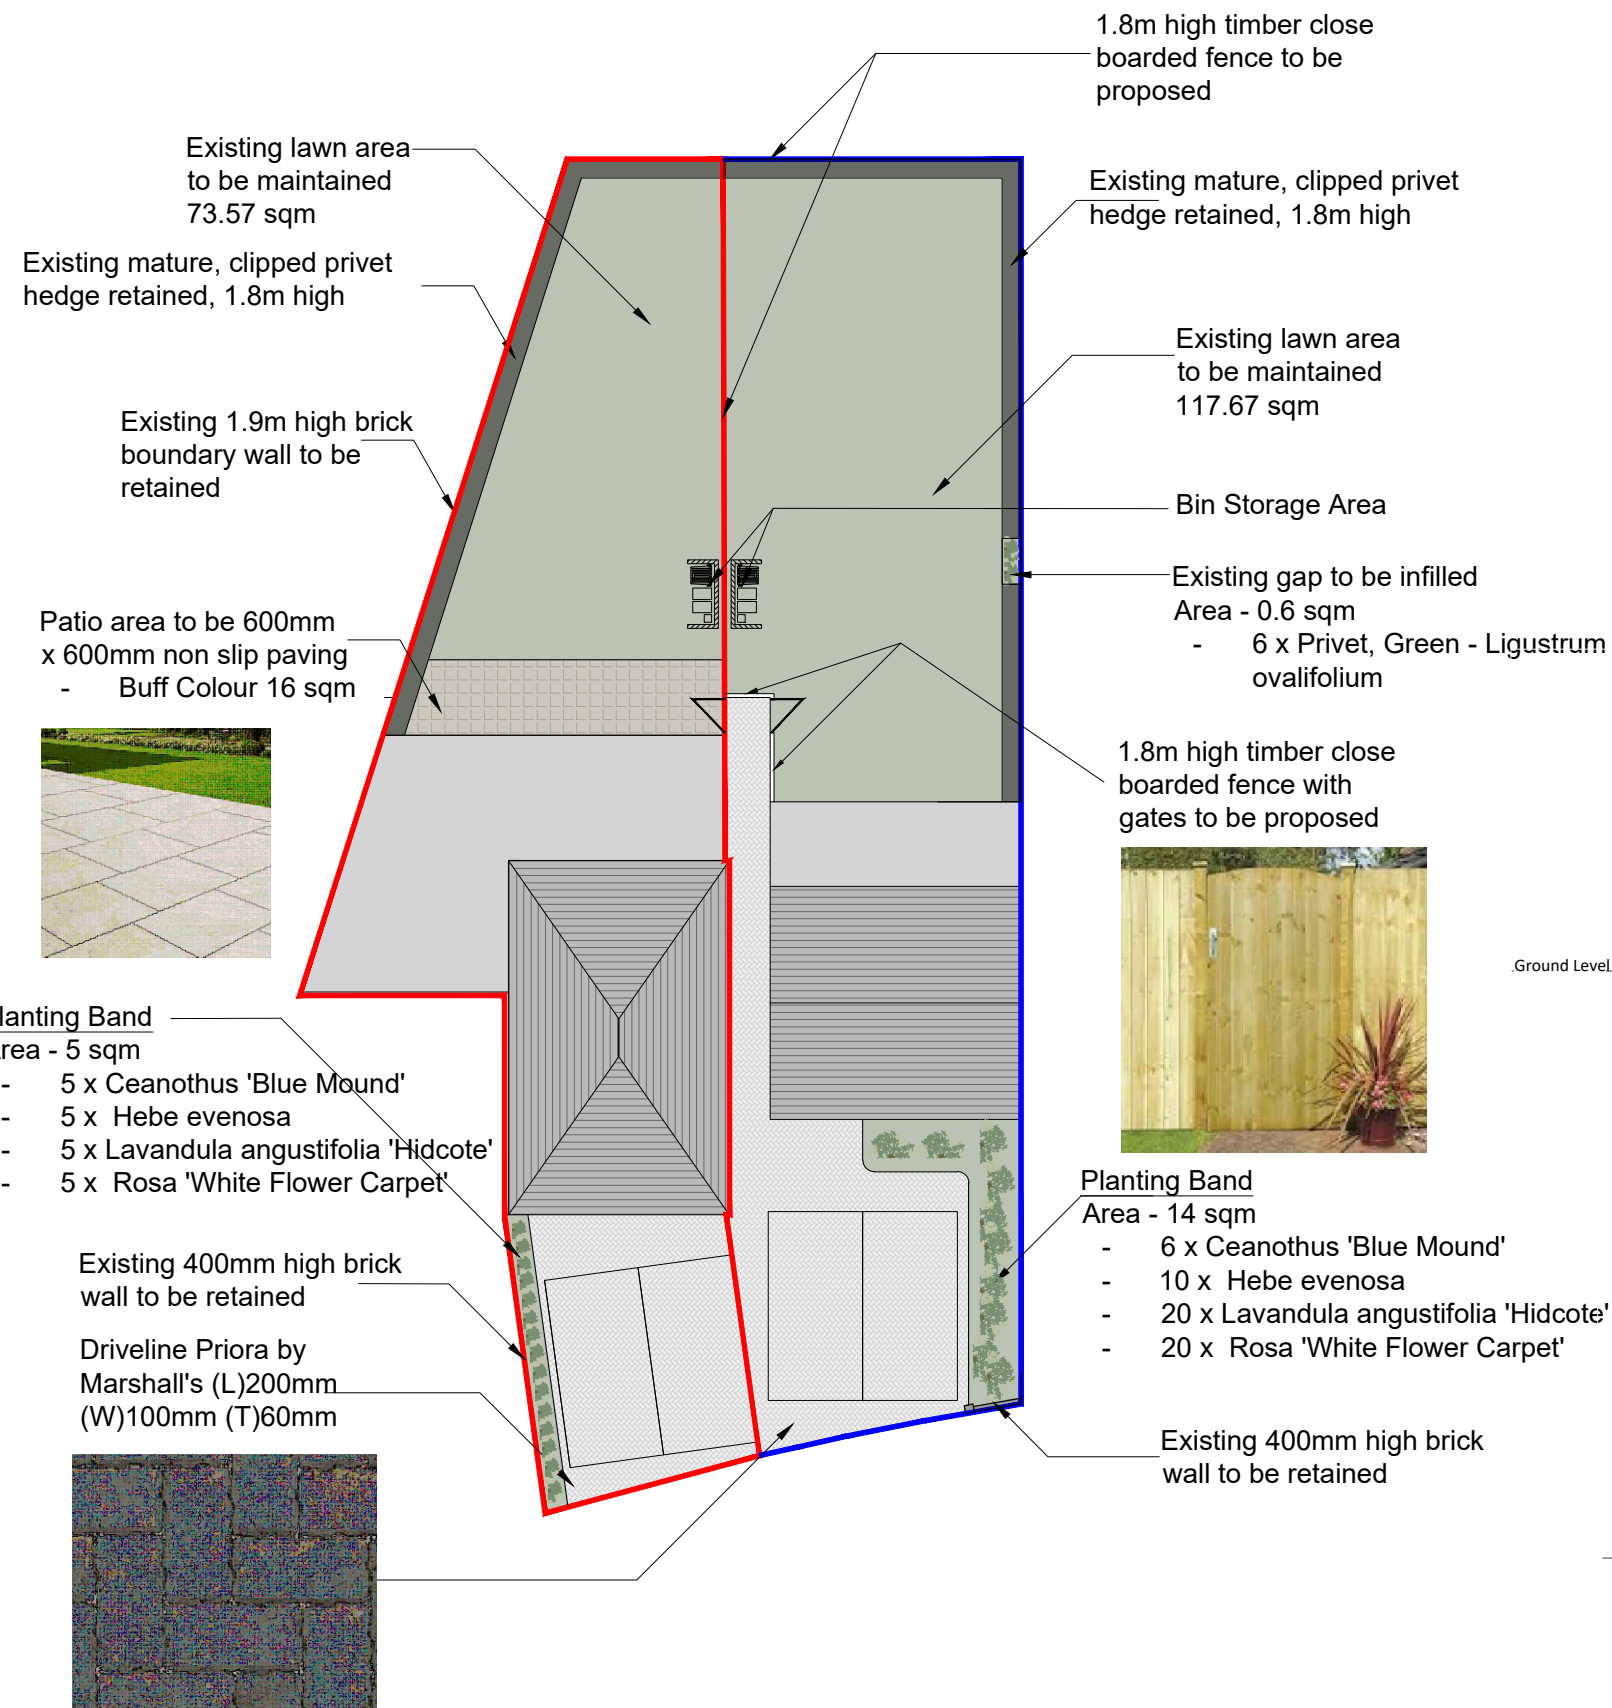


Front View Elevation 1.8m High Fence 1:50

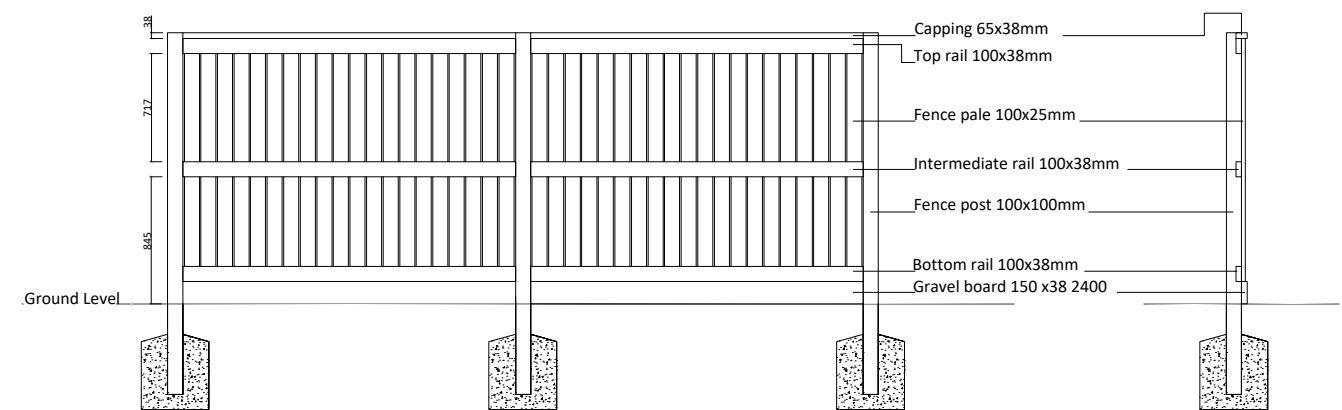


Rear View Elevation 1.8m High Fence 1:50

Side Section 1.8m High Fence

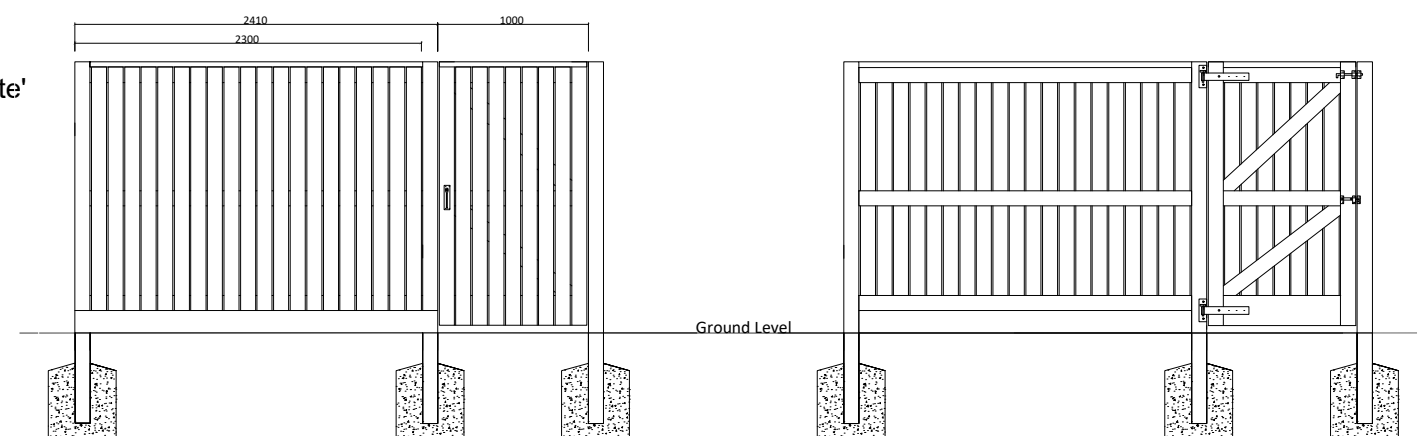

Front View Elevation 1.8m High Gate 1:50

Rear View Elevation 1.8m High Gate 1:50

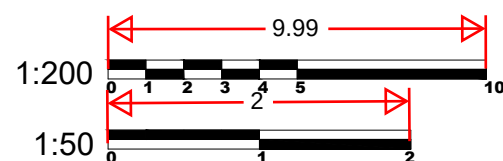

Note - Clip front planting to 600mm as a low hedge, retaining it at 600mm max height across sight lines.

The approved soft landscaping scheme shall be implemented in the first planting season following the completion of the dwellinghouse. The hard and soft landscaping schemes shall thereafter be maintained for a period of five years.

Site:	14 Chalky Bank Gravesend DA11 7NY	Title:	Proposed Landscaping Plan (Condition 4)	Scale at A3:	1:200, 1:50	Date:	14/10/2023
				Drawing no.:	CB01	Revision:	B