



This drawing is copyright and must not be reissued, loaned or copied without the written consent of this practice. All dimensions must be checked on site before proceeding and any discrepancies notified immediately.

All drawings to be read in conjunction with consultant structural engineers, mechanical and electrical consultants, acoustic engineers, energy consultants, etc. design calculation sheets, specifications and drawings plus any accompanying product literature, accredited details, etc.

© Copyright Livmore



New Grey Welsh Slate to be used

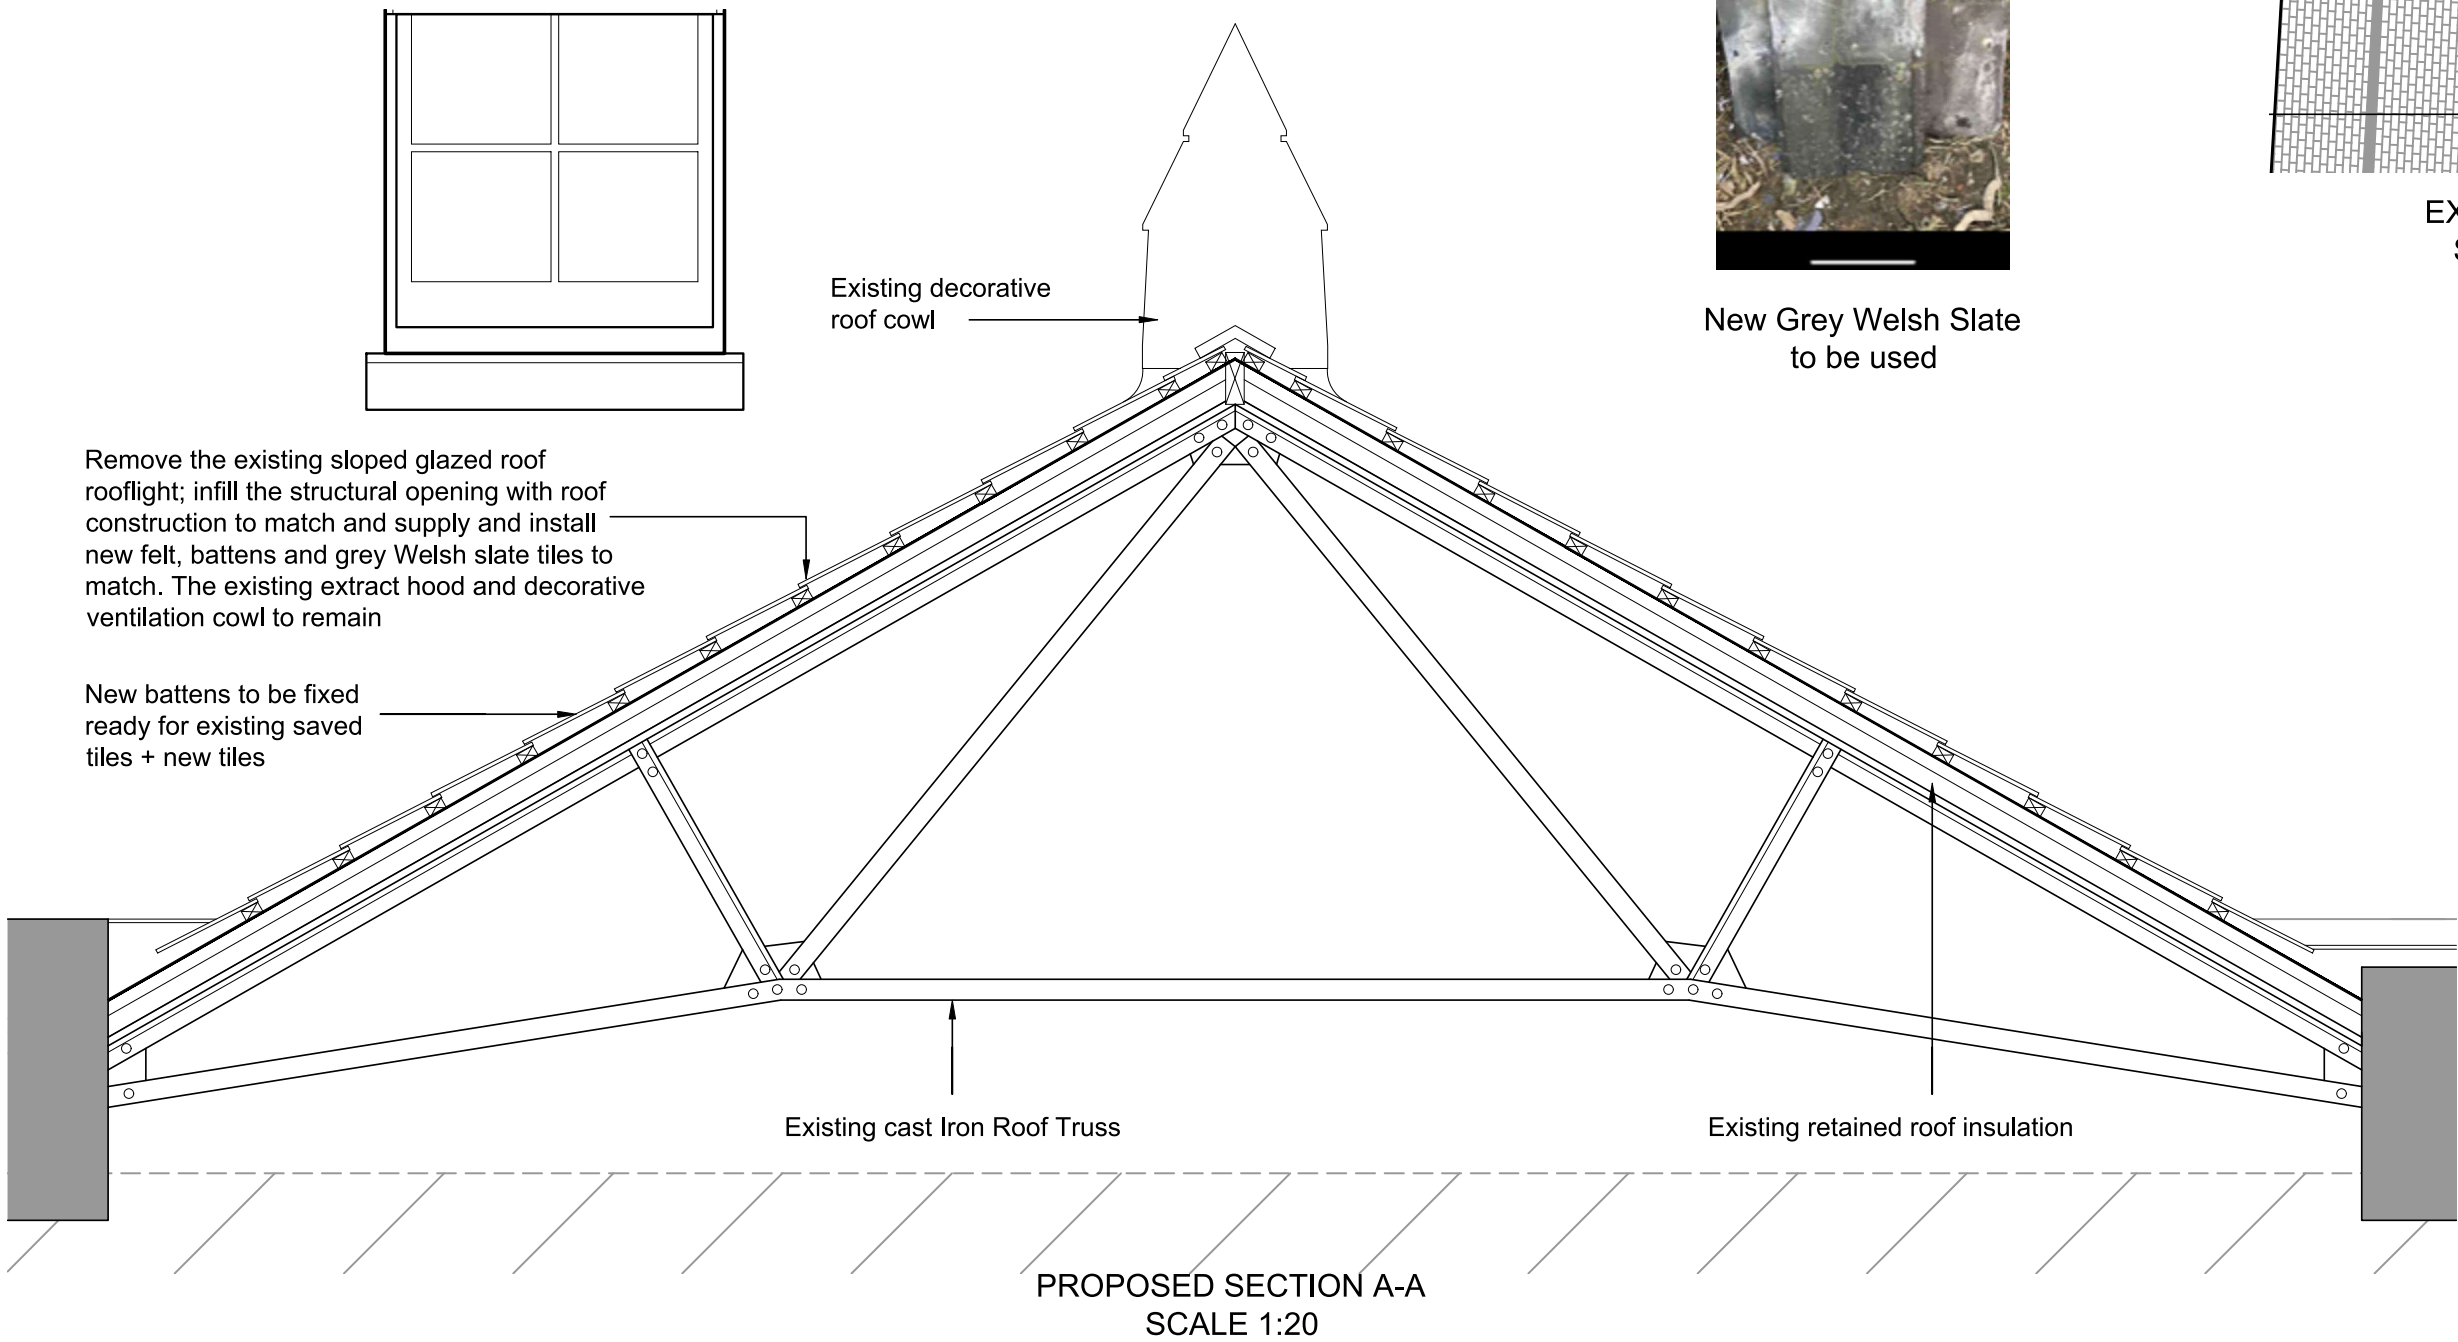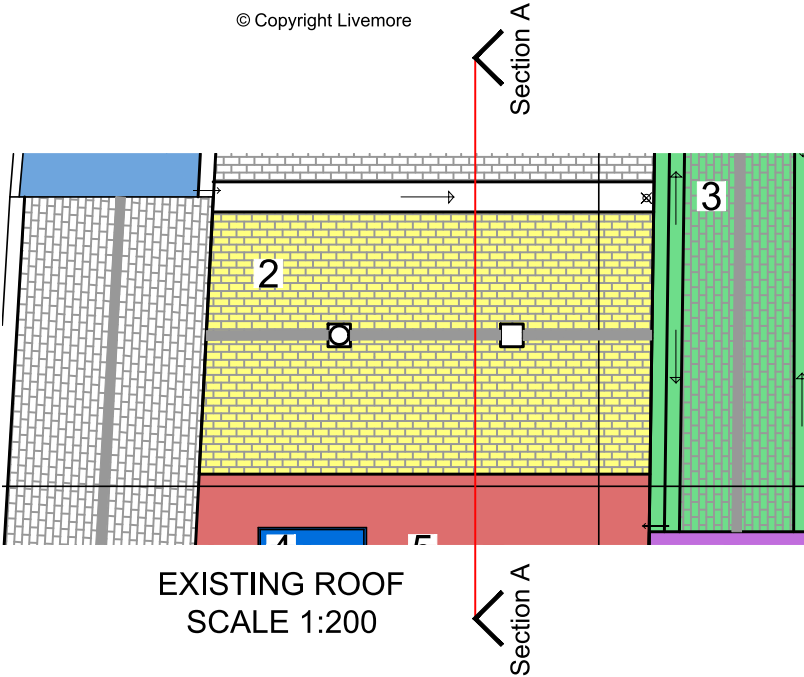

B	title revised	16/10/2023
A	scale bar added	09/10/2023

Rev.	Amendment	Date
------	-----------	------



Livmore

Client Royal Mail Property and Facilities Solutions

Project Fabric Remedials 23/24
Gravesend Delivery Office
144-145 Milton Road, Gravesend, DA12 2AA

Title Proposed Plan & Section A-A

Drawn by: DO Date: 05-10-2023

Checked by: DO

Scale @ A3: 1:20/200 Drg. No.: 17576-04

Leigh-on-Sea Office
74-76 Broadway
Leigh-on-Sea
Essex SS9 1AE

leigh.office@livmore.co.uk
01702 714977



London Office
14 Grays Inn Road
London
WC1X 8HN

london.office@livmore.co.uk

www.livmore.co.uk