




Floor Plan

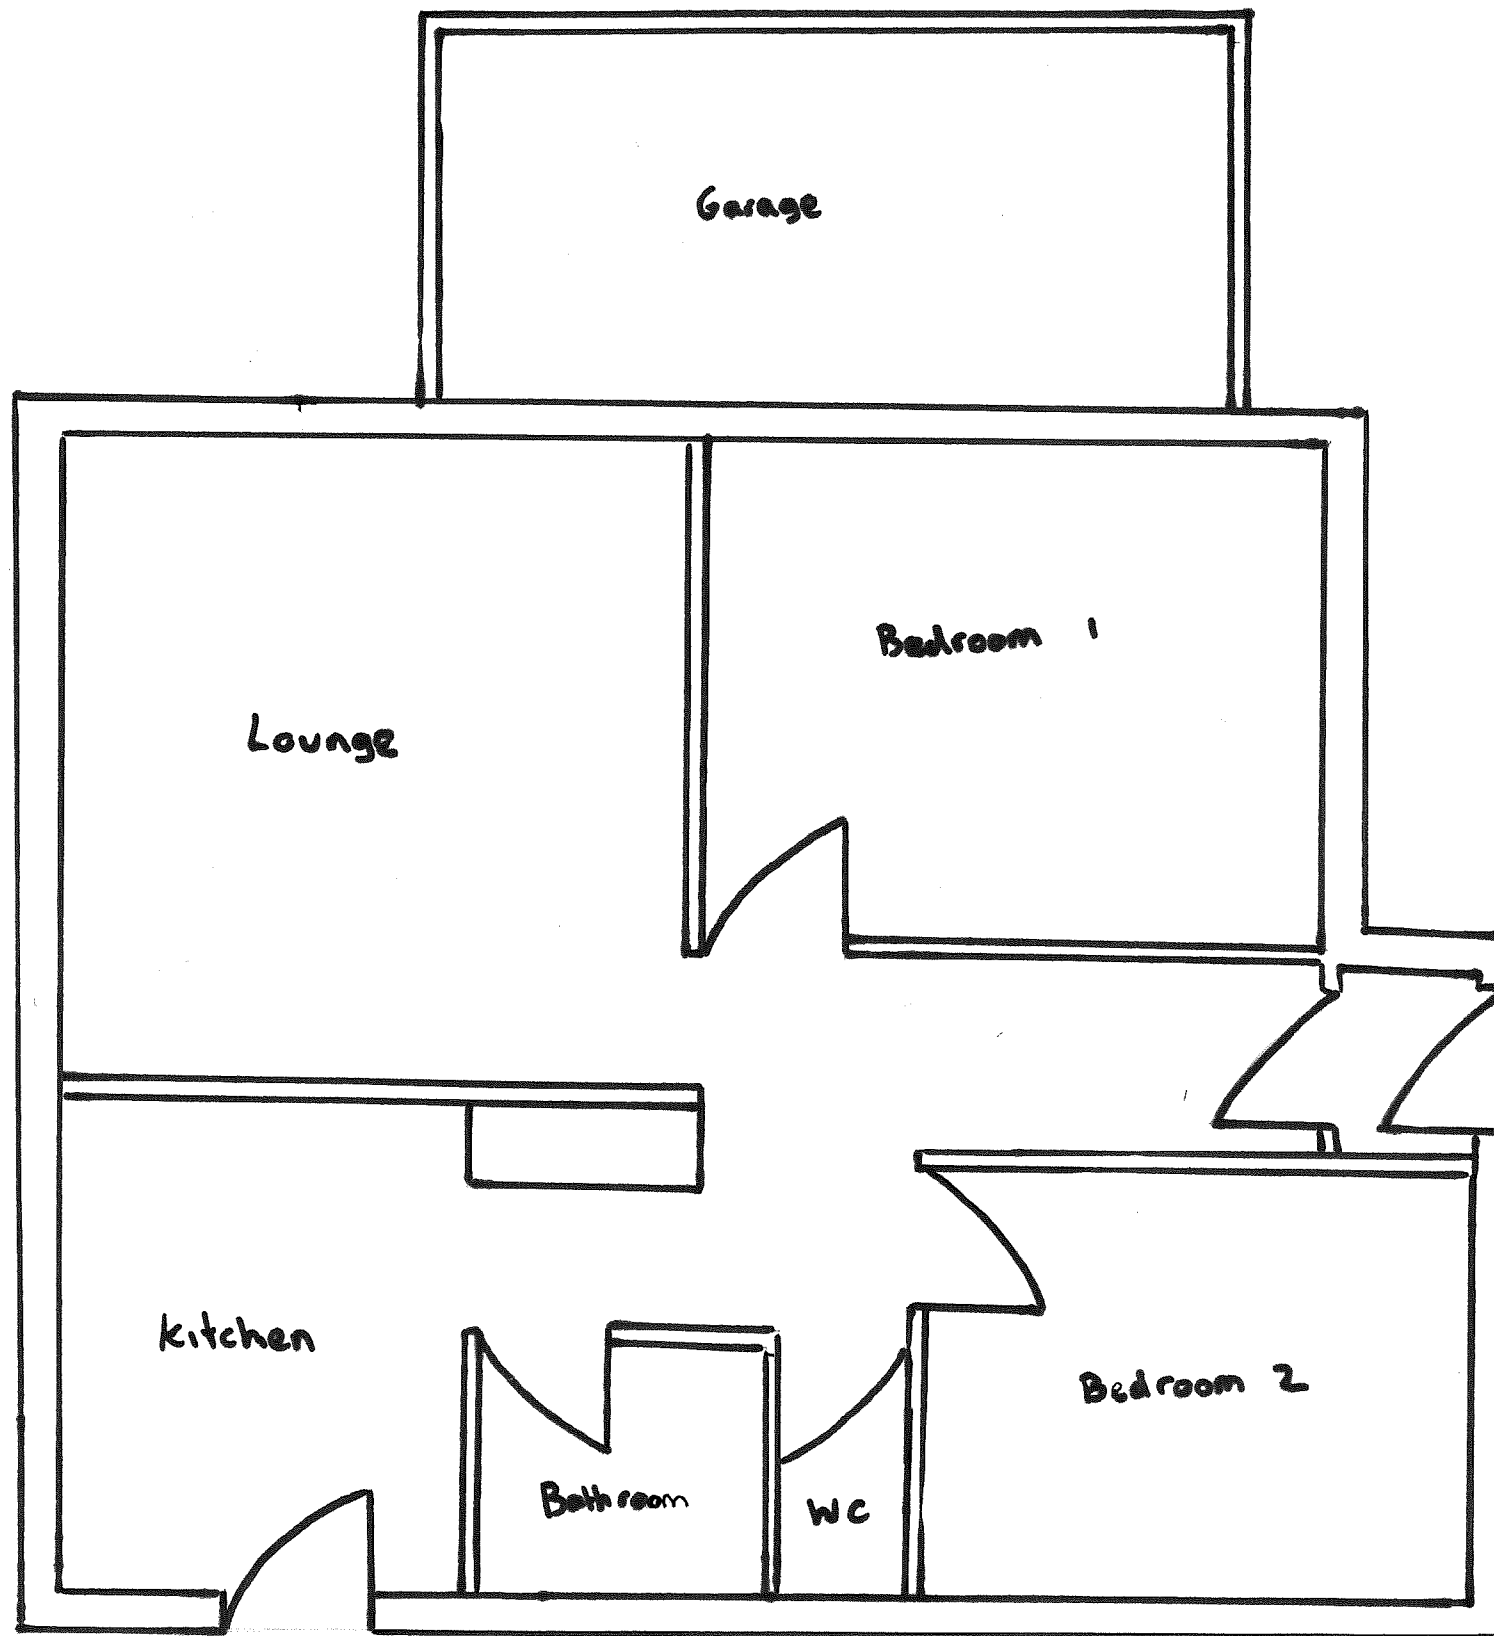

1:50 SCALE
A3

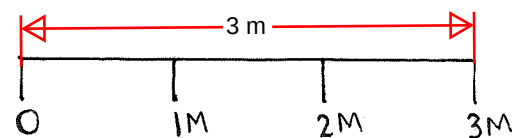

Rear Elevation

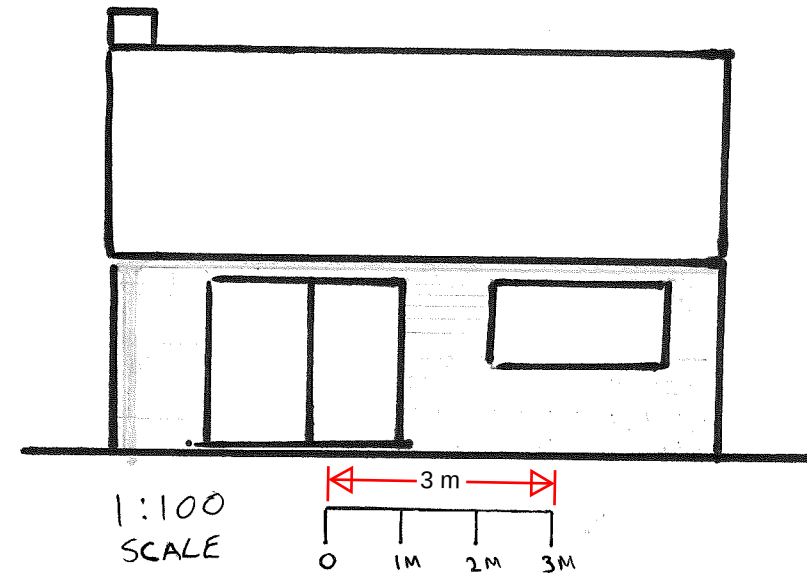

20 Haven Close
1st and 2nd Rise
DA13 9JR