


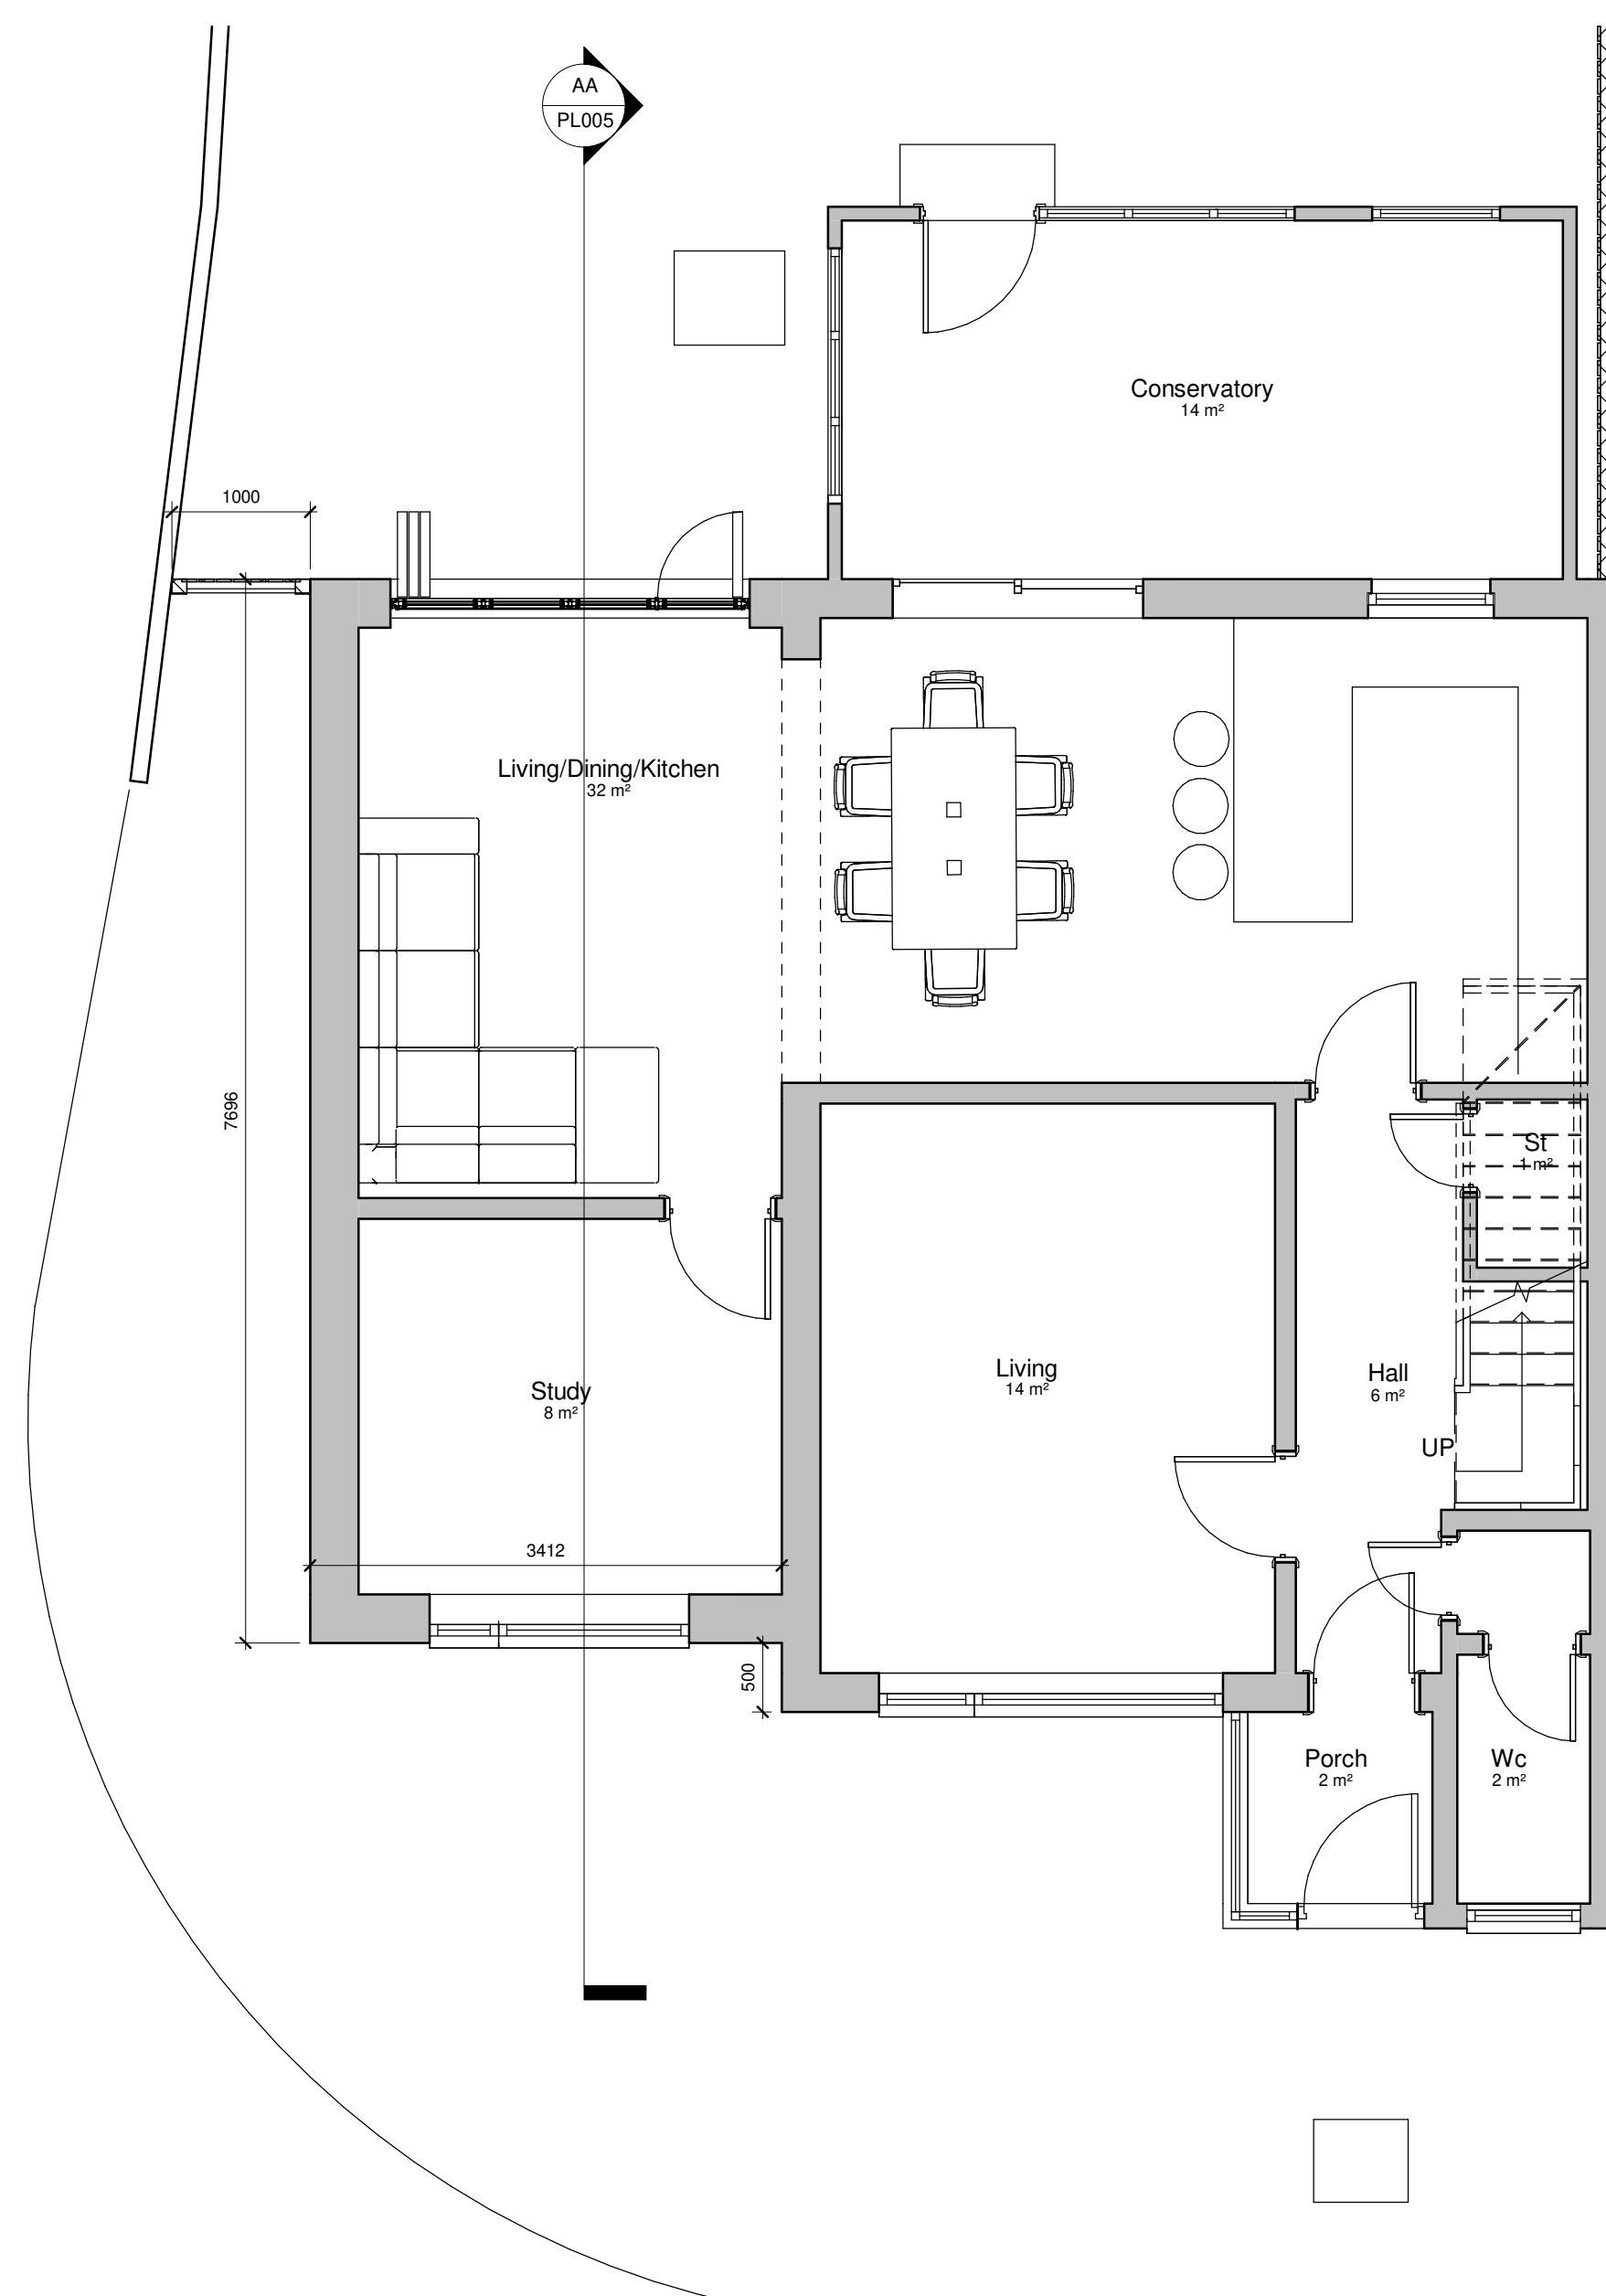

1st floor

Dressing 3 m<sup>2</sup>

ES 3 m<sup>2</sup>

Bedroom 9 m<sup>2</sup>

Bedroom 15 m<sup>2</sup>

Bedroom 12 m<sup>2</sup>

Bathroom 7 m<sup>2</sup>

Landing 9 m<sup>2</sup>

Bathroom 4 m<sup>2</sup>

DN

500

**Ground Floor**  
1 : 50

First Floor  
2608

Ground Floor  
0

A 3D architectural rendering of a two-story house. The house features a brown brick exterior on the main level and a lighter, cream-colored upper level. It has a grey gabled roof with a central chimney. The front facade includes a small porch with a grey roof and a white door. There are several windows with dark frames, some showing red interior walls. The house is set on a dark green lawn with a grey sidewalk leading to the porch. A wooden fence is visible in the background.

[illegible]

33 Havengore Ave  
Gravesend DA12

### Proposed Drawing

|                         |                  |                       |
|-------------------------|------------------|-----------------------|
| DRAWN BY<br>AK          | CHECKED BY<br>AK | DATE<br>03/08/22      |
| SCALE (@ A1)<br>1 : 50  |                  | PROJECT NUMBER<br>445 |
| DRAWING NUMBER<br>PL005 |                  |                       |