



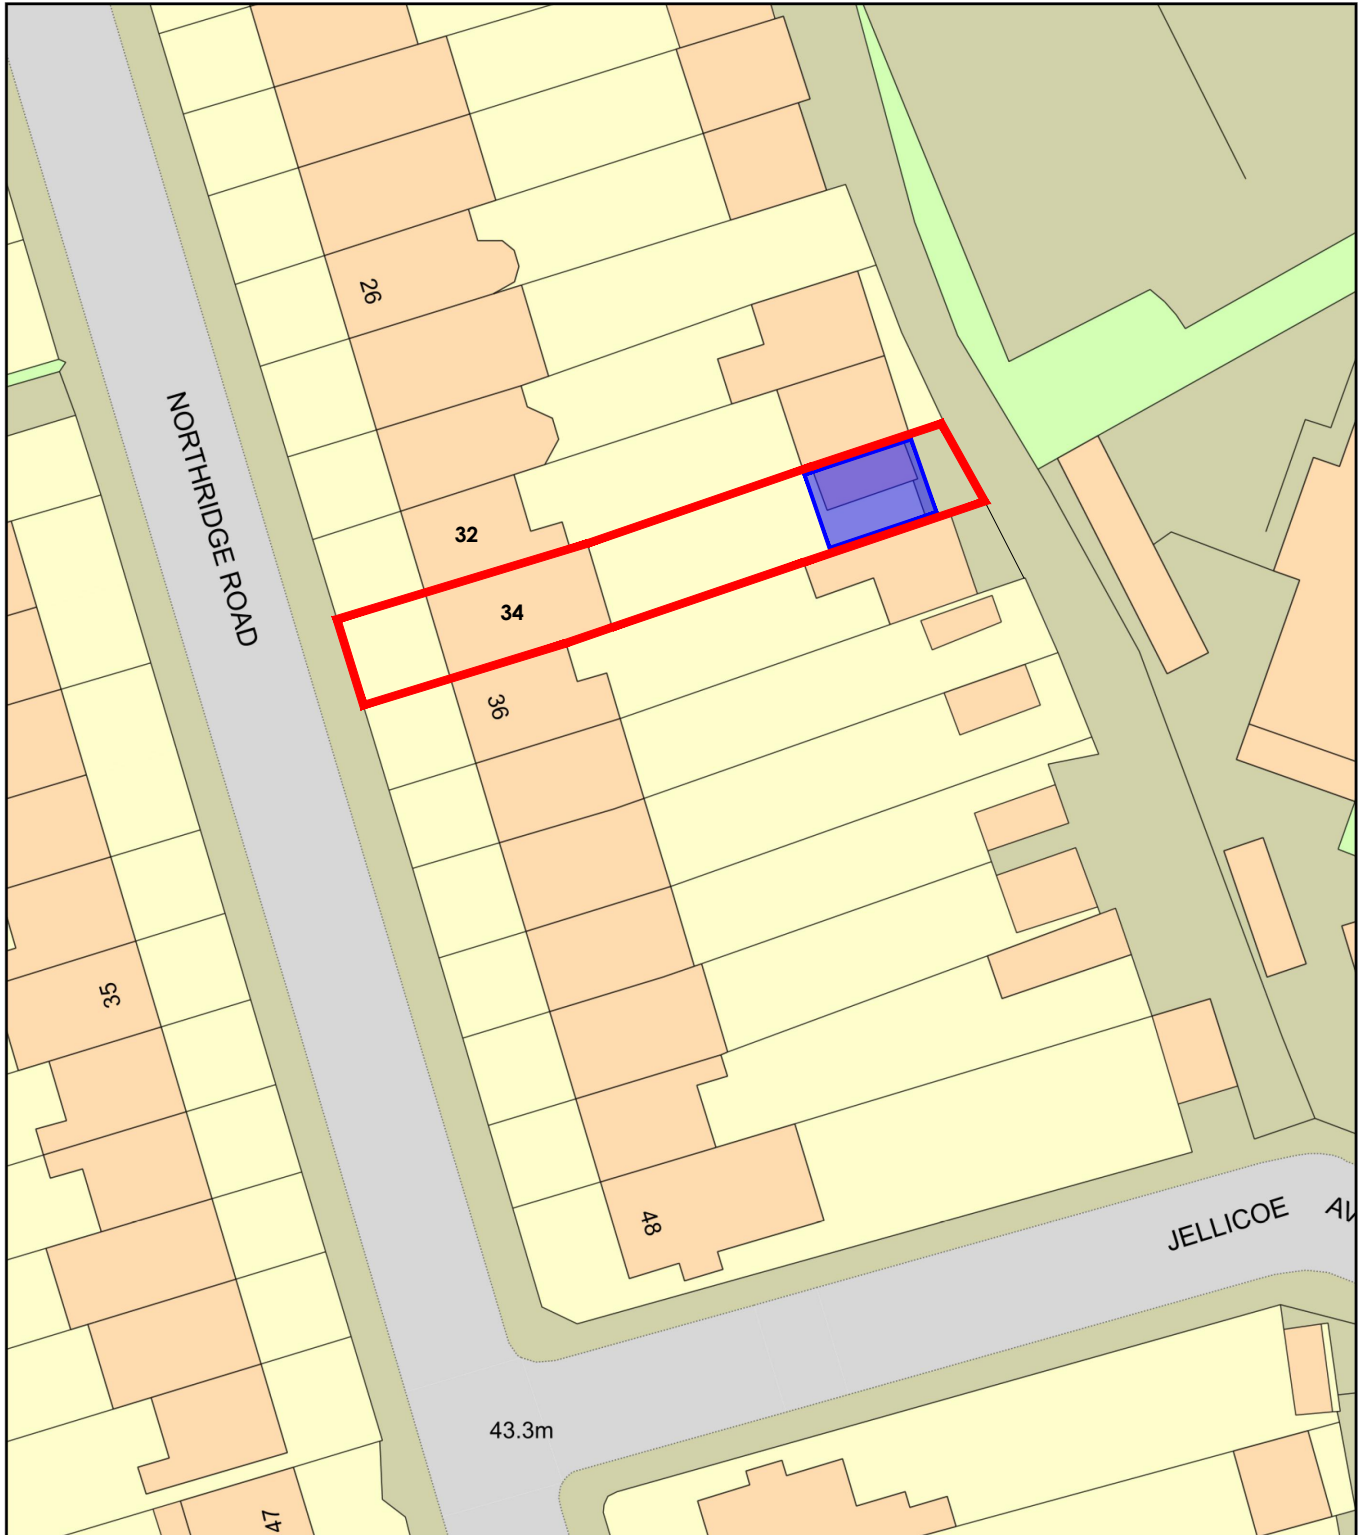

34 NORTHBRIDGE ROAD - DA12 5AY - BLOCK PLAN PROPOSED


LAWFUL DEVELOPMENT CERTIFICATE

December 2024

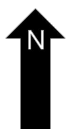

- Application site.
- Proposed extension.

34NR
BP01 PR

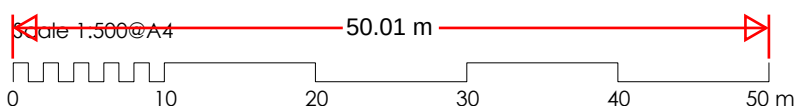

GMA
Giovanni Mastromartino Architect
Innovation Centre Medway
Maidstone Road
Rochester ME5 9FD
M: +44(0)77 48231428
gmarchitect20@gmail.com