



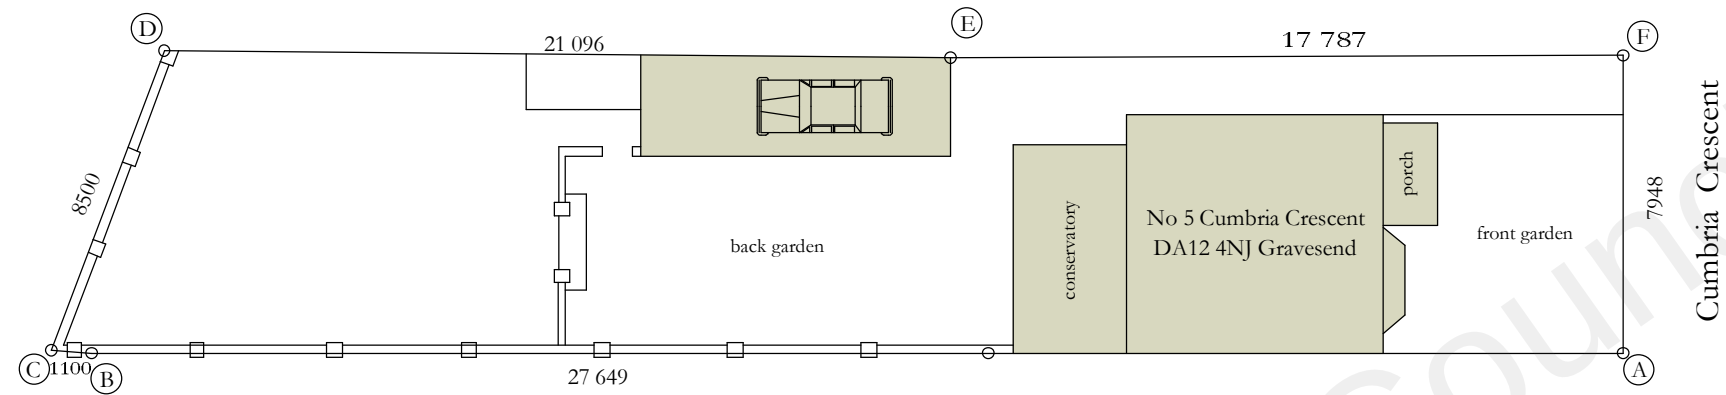

0 Existing Block Plan scale 1:200

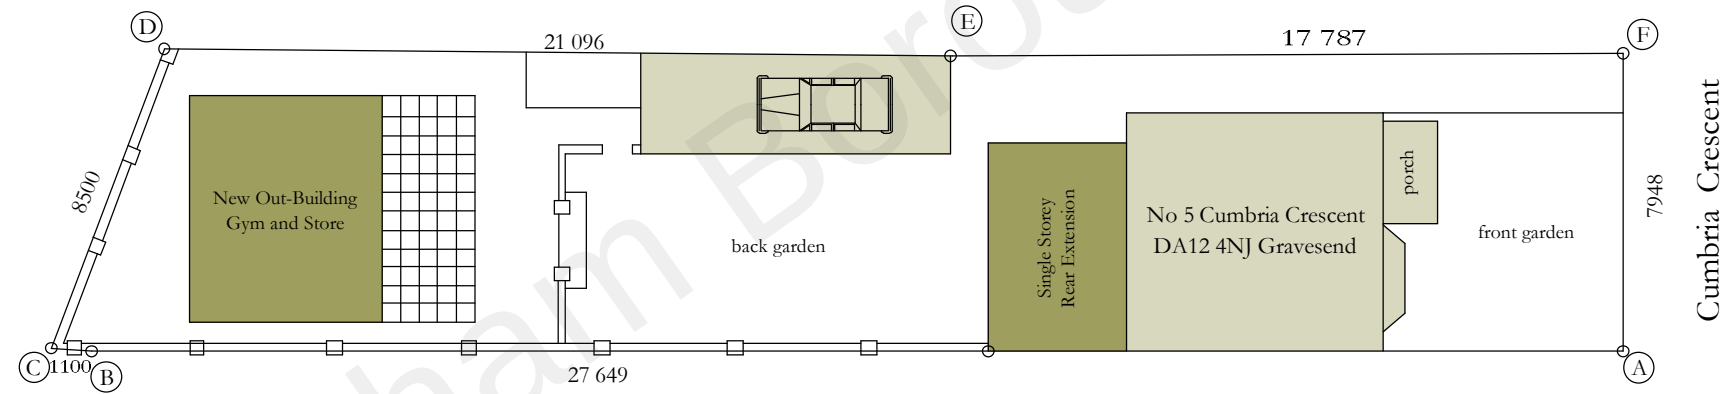

0 Proposed Block Plan scale 1:200



	PROJECT House Vasile Tricolici PROJEK No 5 Cumbria Crescent, Gravesend DA12 4NJ Single Storey Rear Extension and New Out-Building Gym and Store	REFERENCE VERWYS	CHRISTOPHER COWLEY AND ASSOCIATES DRAWING NUMBER NR May 22 BP
--	---	-------------------------	--

