

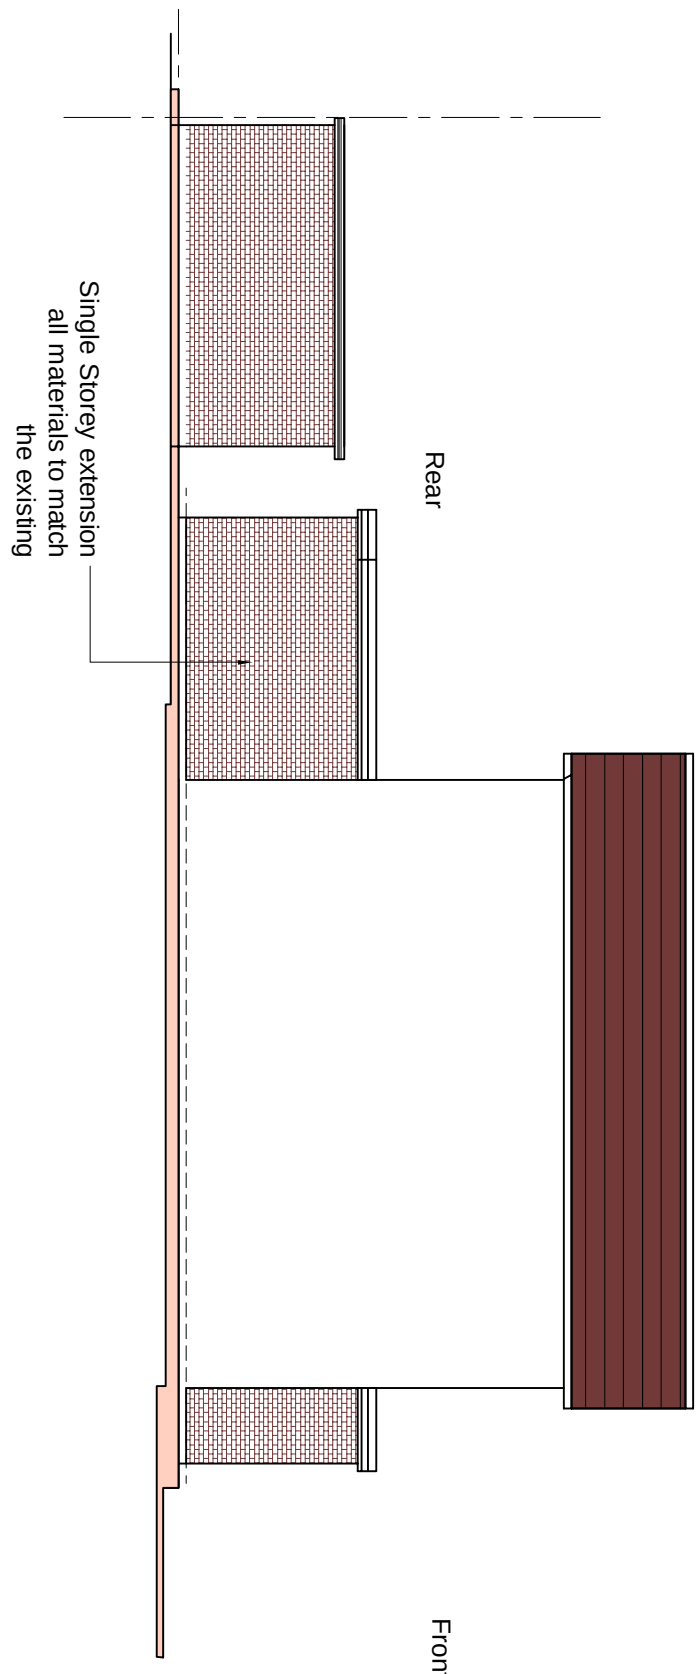
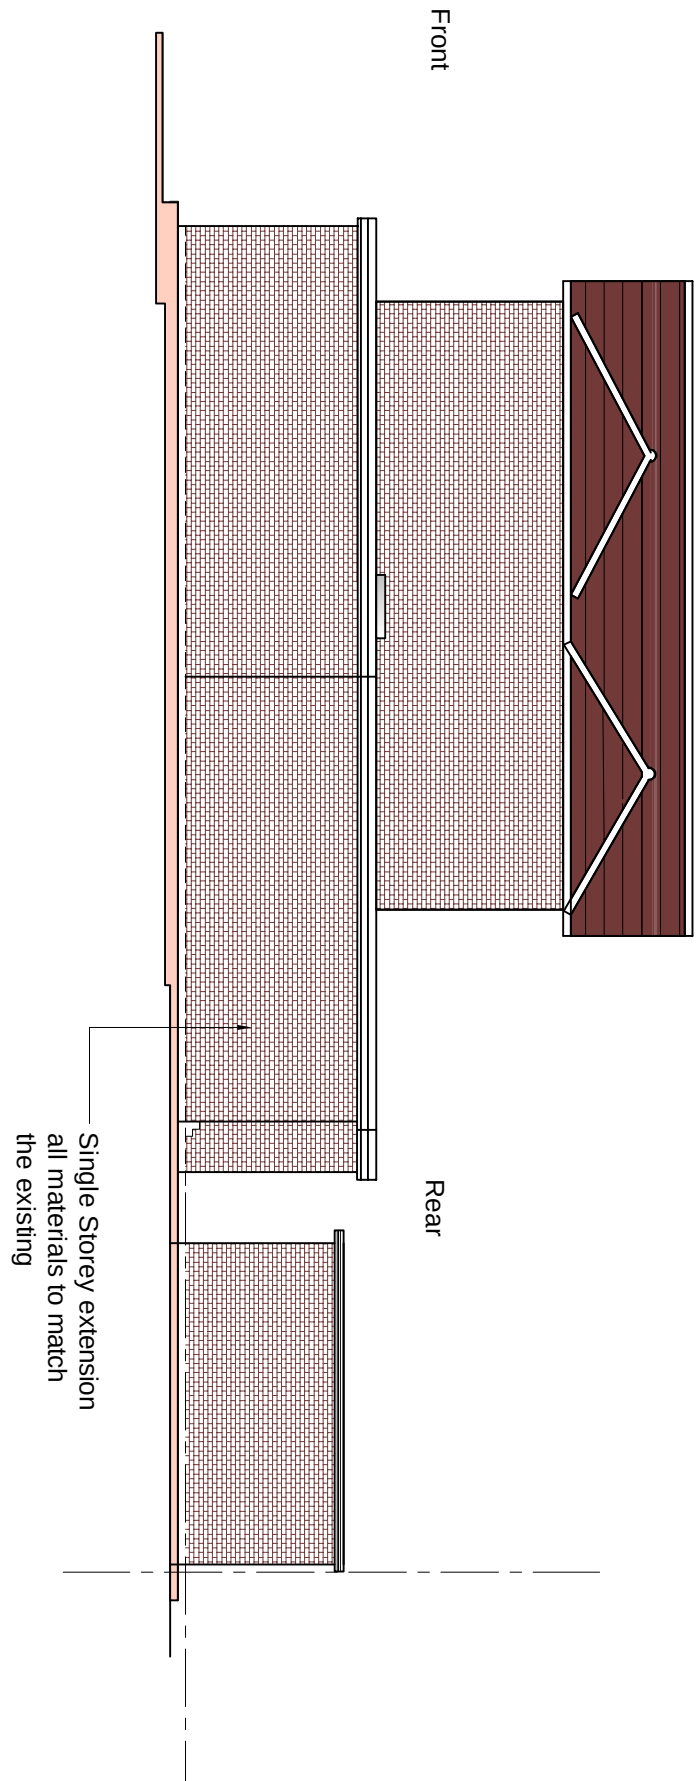
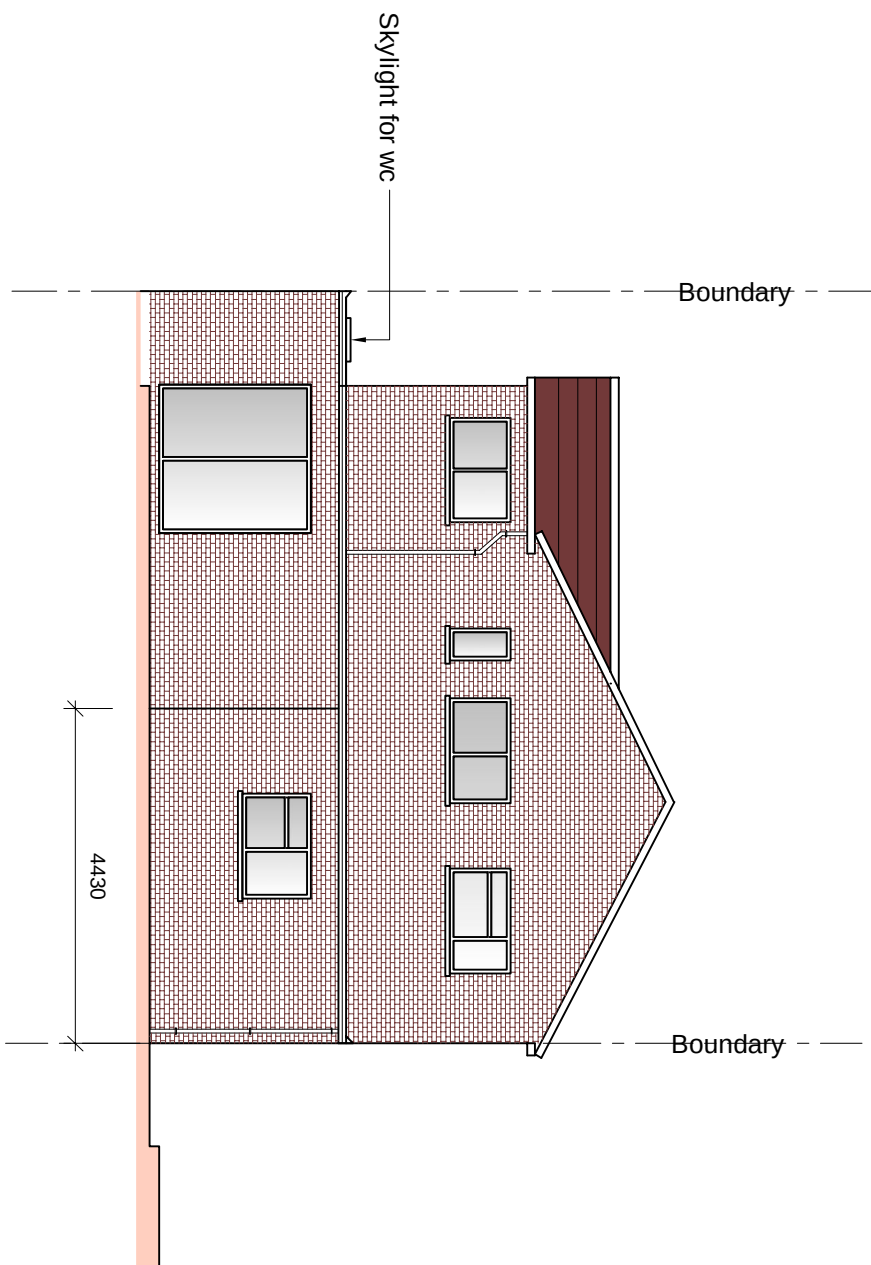
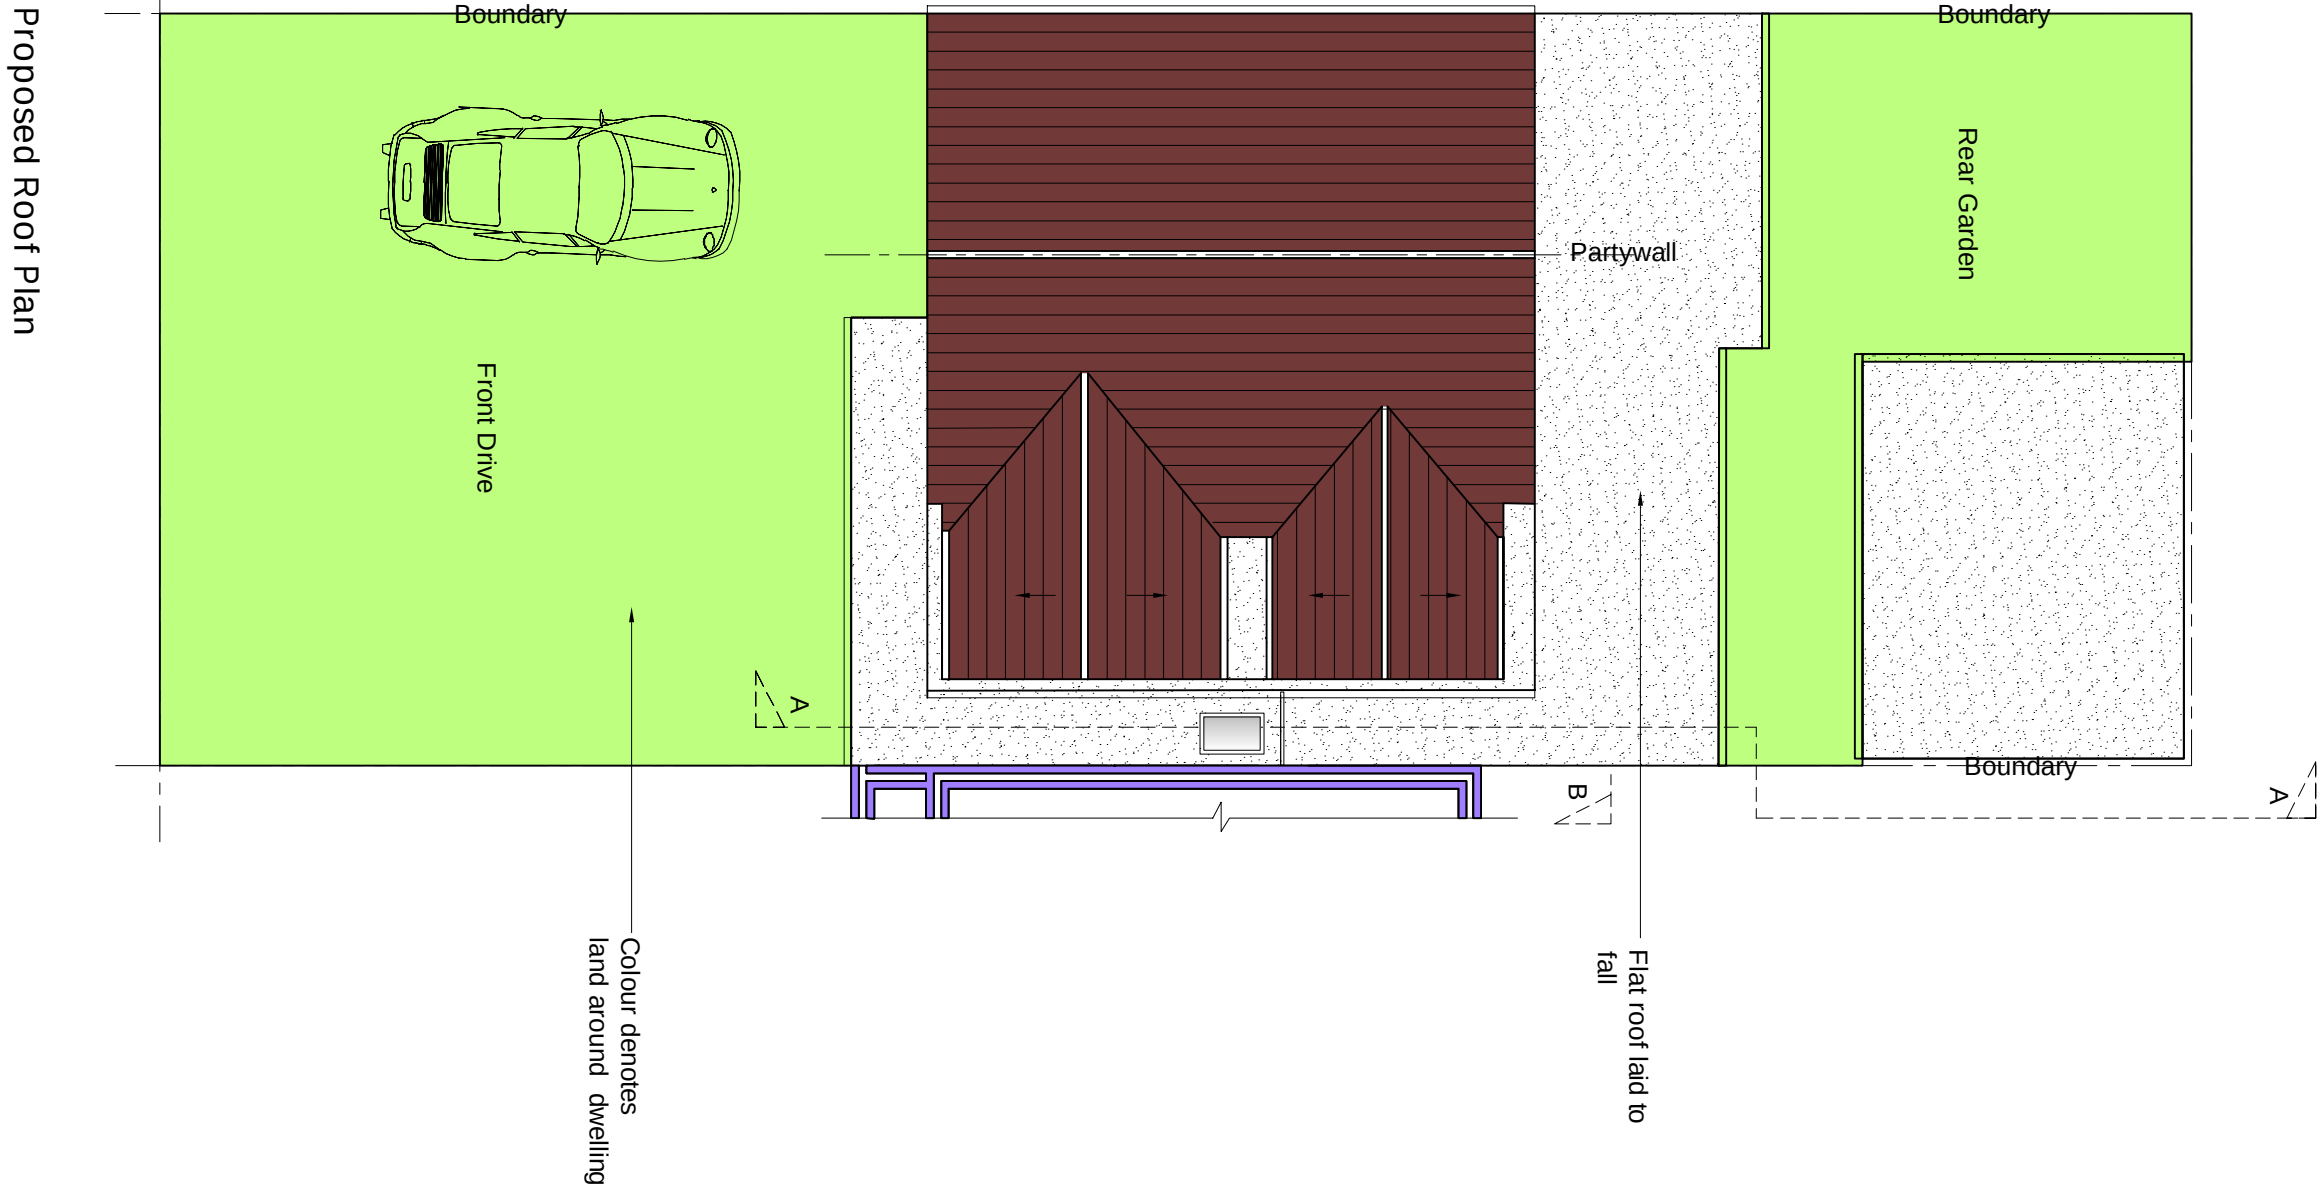


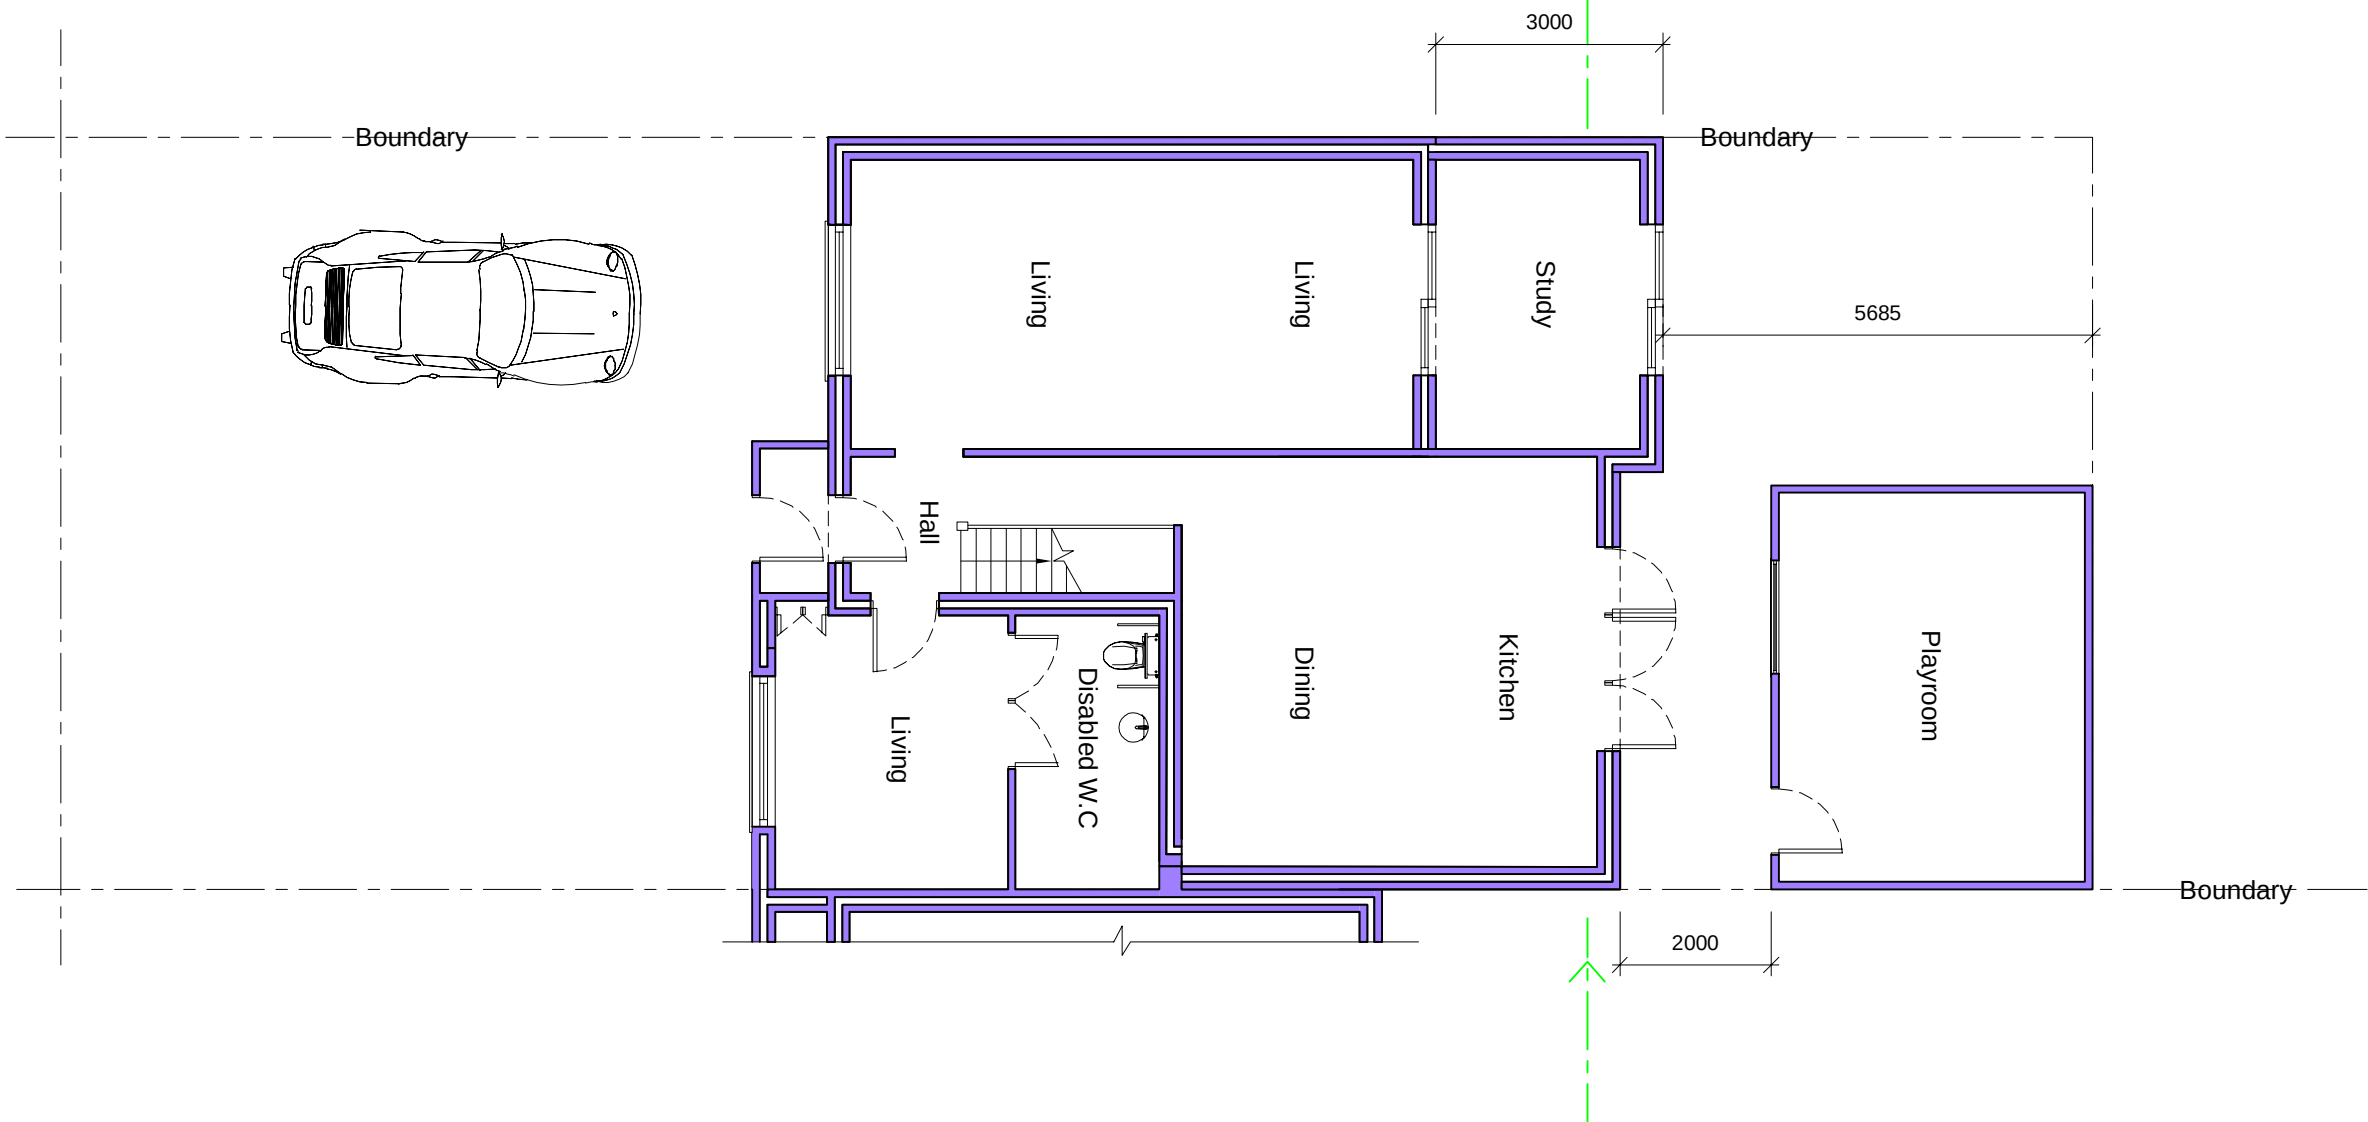

Information

P1	ISSUED TO PLANNING	01.12.22	
Rev		Date	

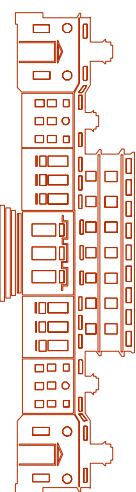

Structural & Architectural Solutions
9A THE PINNACLE - 160 HIGH ROAD - CHADWELL HEATH RM6 6PN
07940121222

Job Title
5 Mulberry Road Northfleet
Kent DA11 8NY

Drawing Title
Existing Plans

Scale	Date	Rev
1:100 @ A1	Jun '23	
Job No.	Proj No.	Rev
51-1000-989	S04	P1