


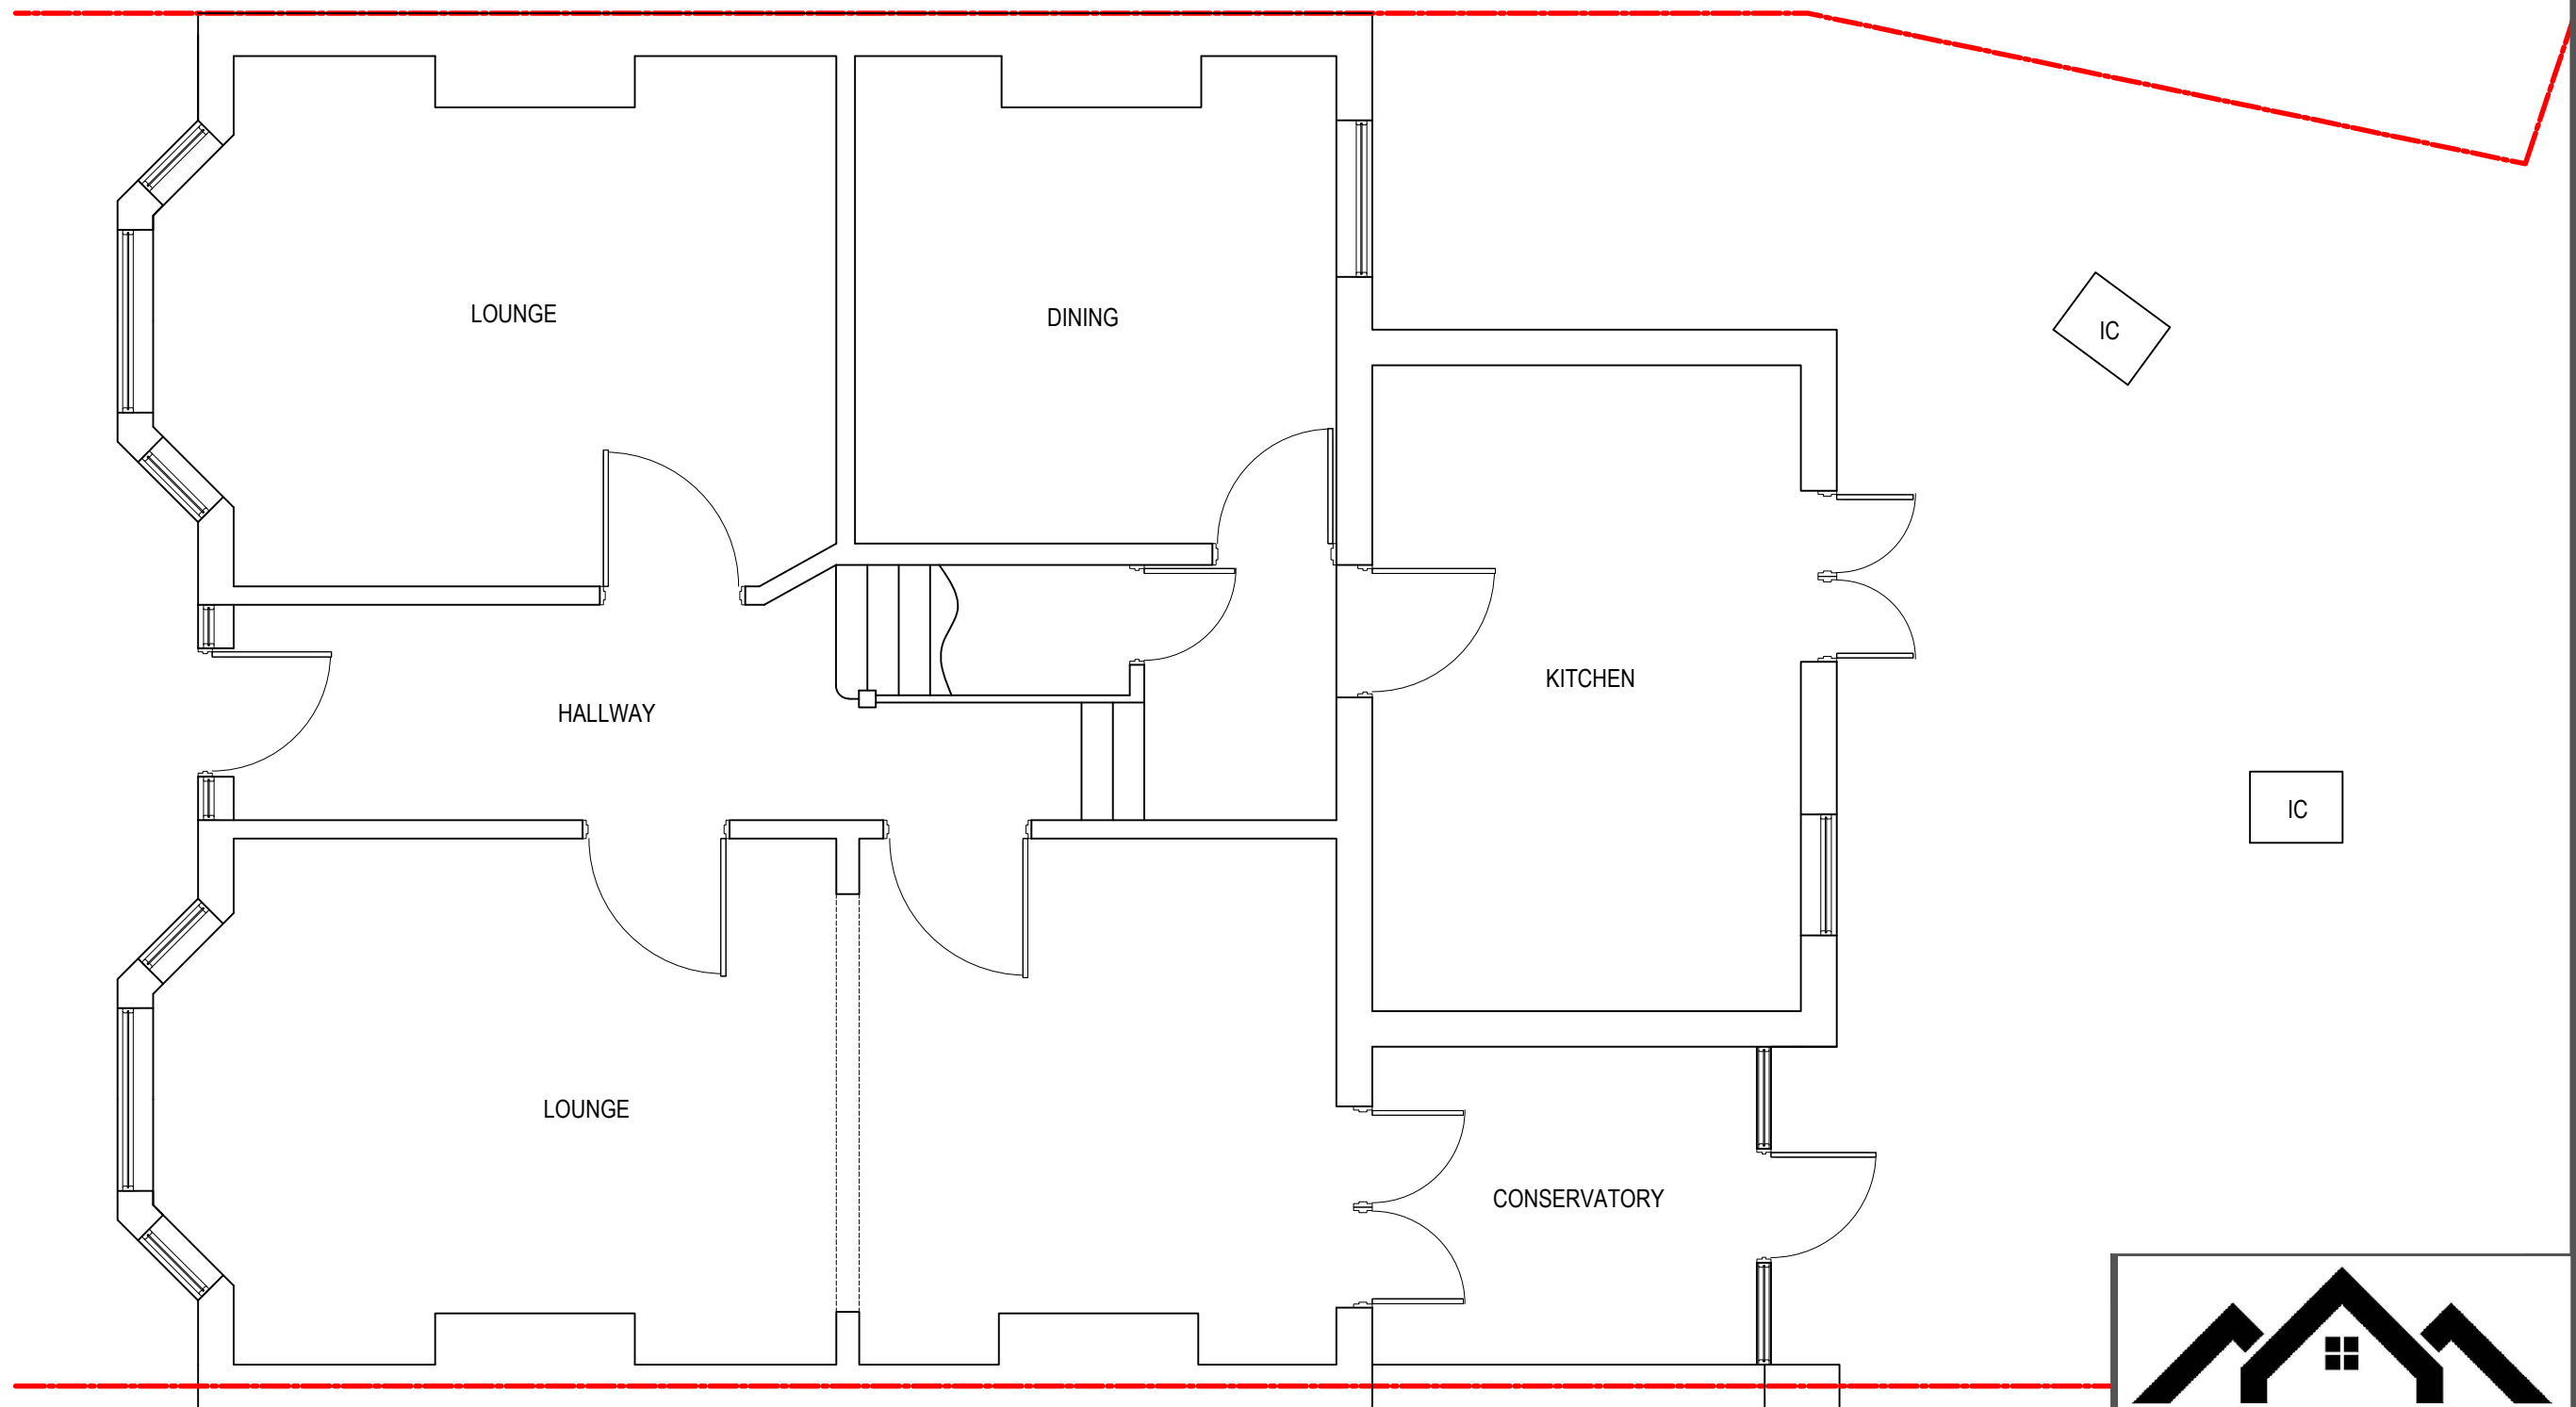

EXISTING GROUND FLOOR



THE
LOFT DESIGN
STUDIO

12 Swift Avenue, Finberry,
Ashford, Kent, TN25 7GD.
07872 995076.
theloftdesignstudio@outlook.com

Name:
MR & MRS RAMA

Address:
98 DARNLEY RD, GRAVESEND, DA11 0SN

Project:
SINGLE STOREY REAR EXTENSION

Date:
23/06/23

Drawn By:
RJ

Plan No:
1573/1

0 1m 2m 3m
SCALE BAR 1:50