
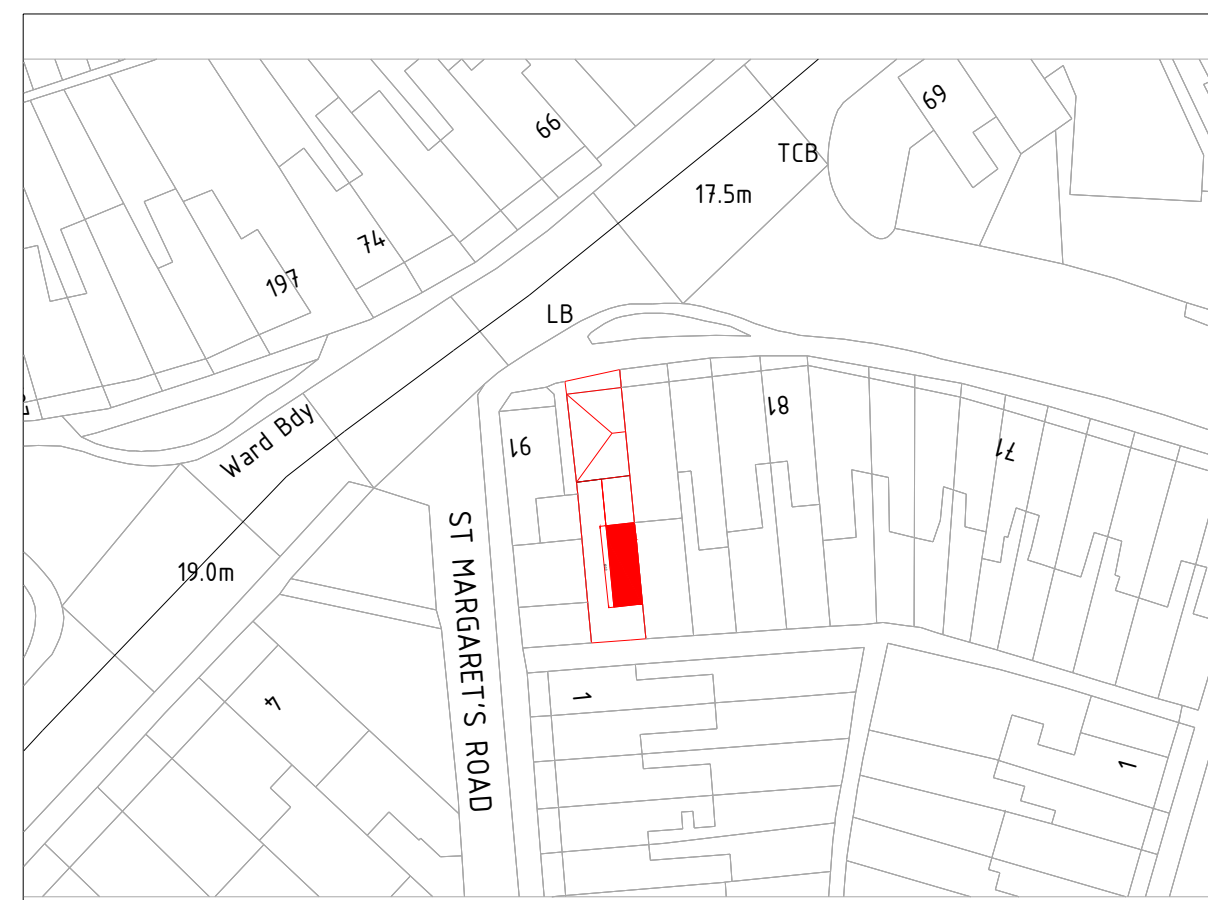


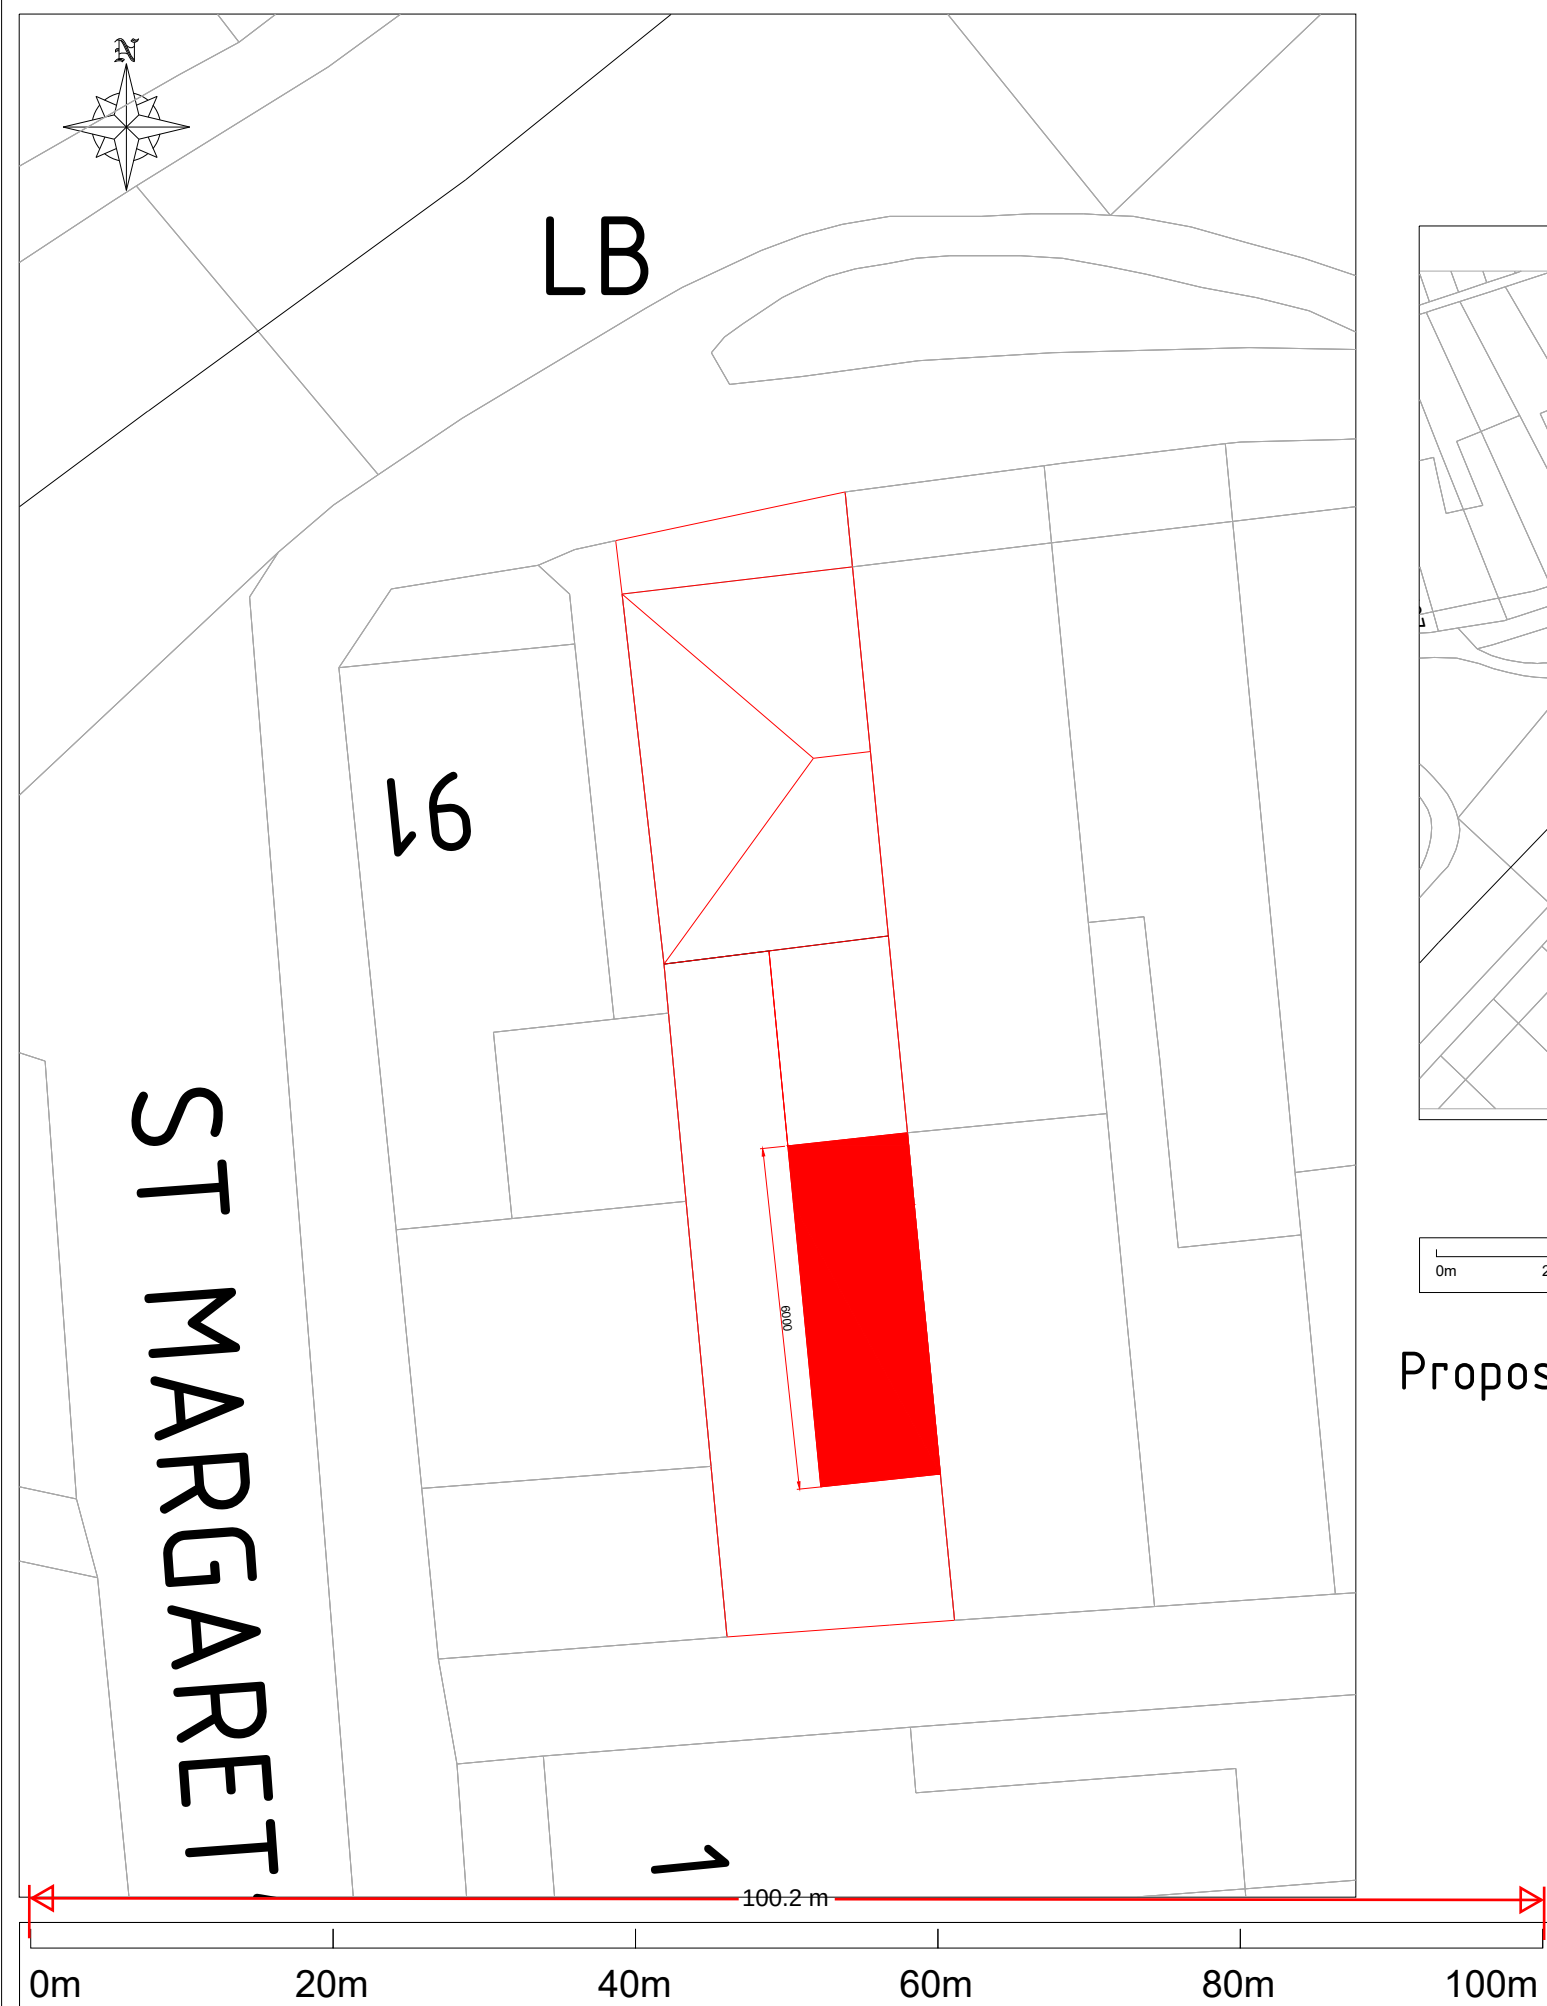

Proposed Location plan 1:1250

89, Coopers Road, Gravesend, DA11 7AH

Client Name and Address

Project No	Sheet 1
Date APRIL 2025	Revision 1
Scale(s) 1:500 - 1:250	Drawn By RK