
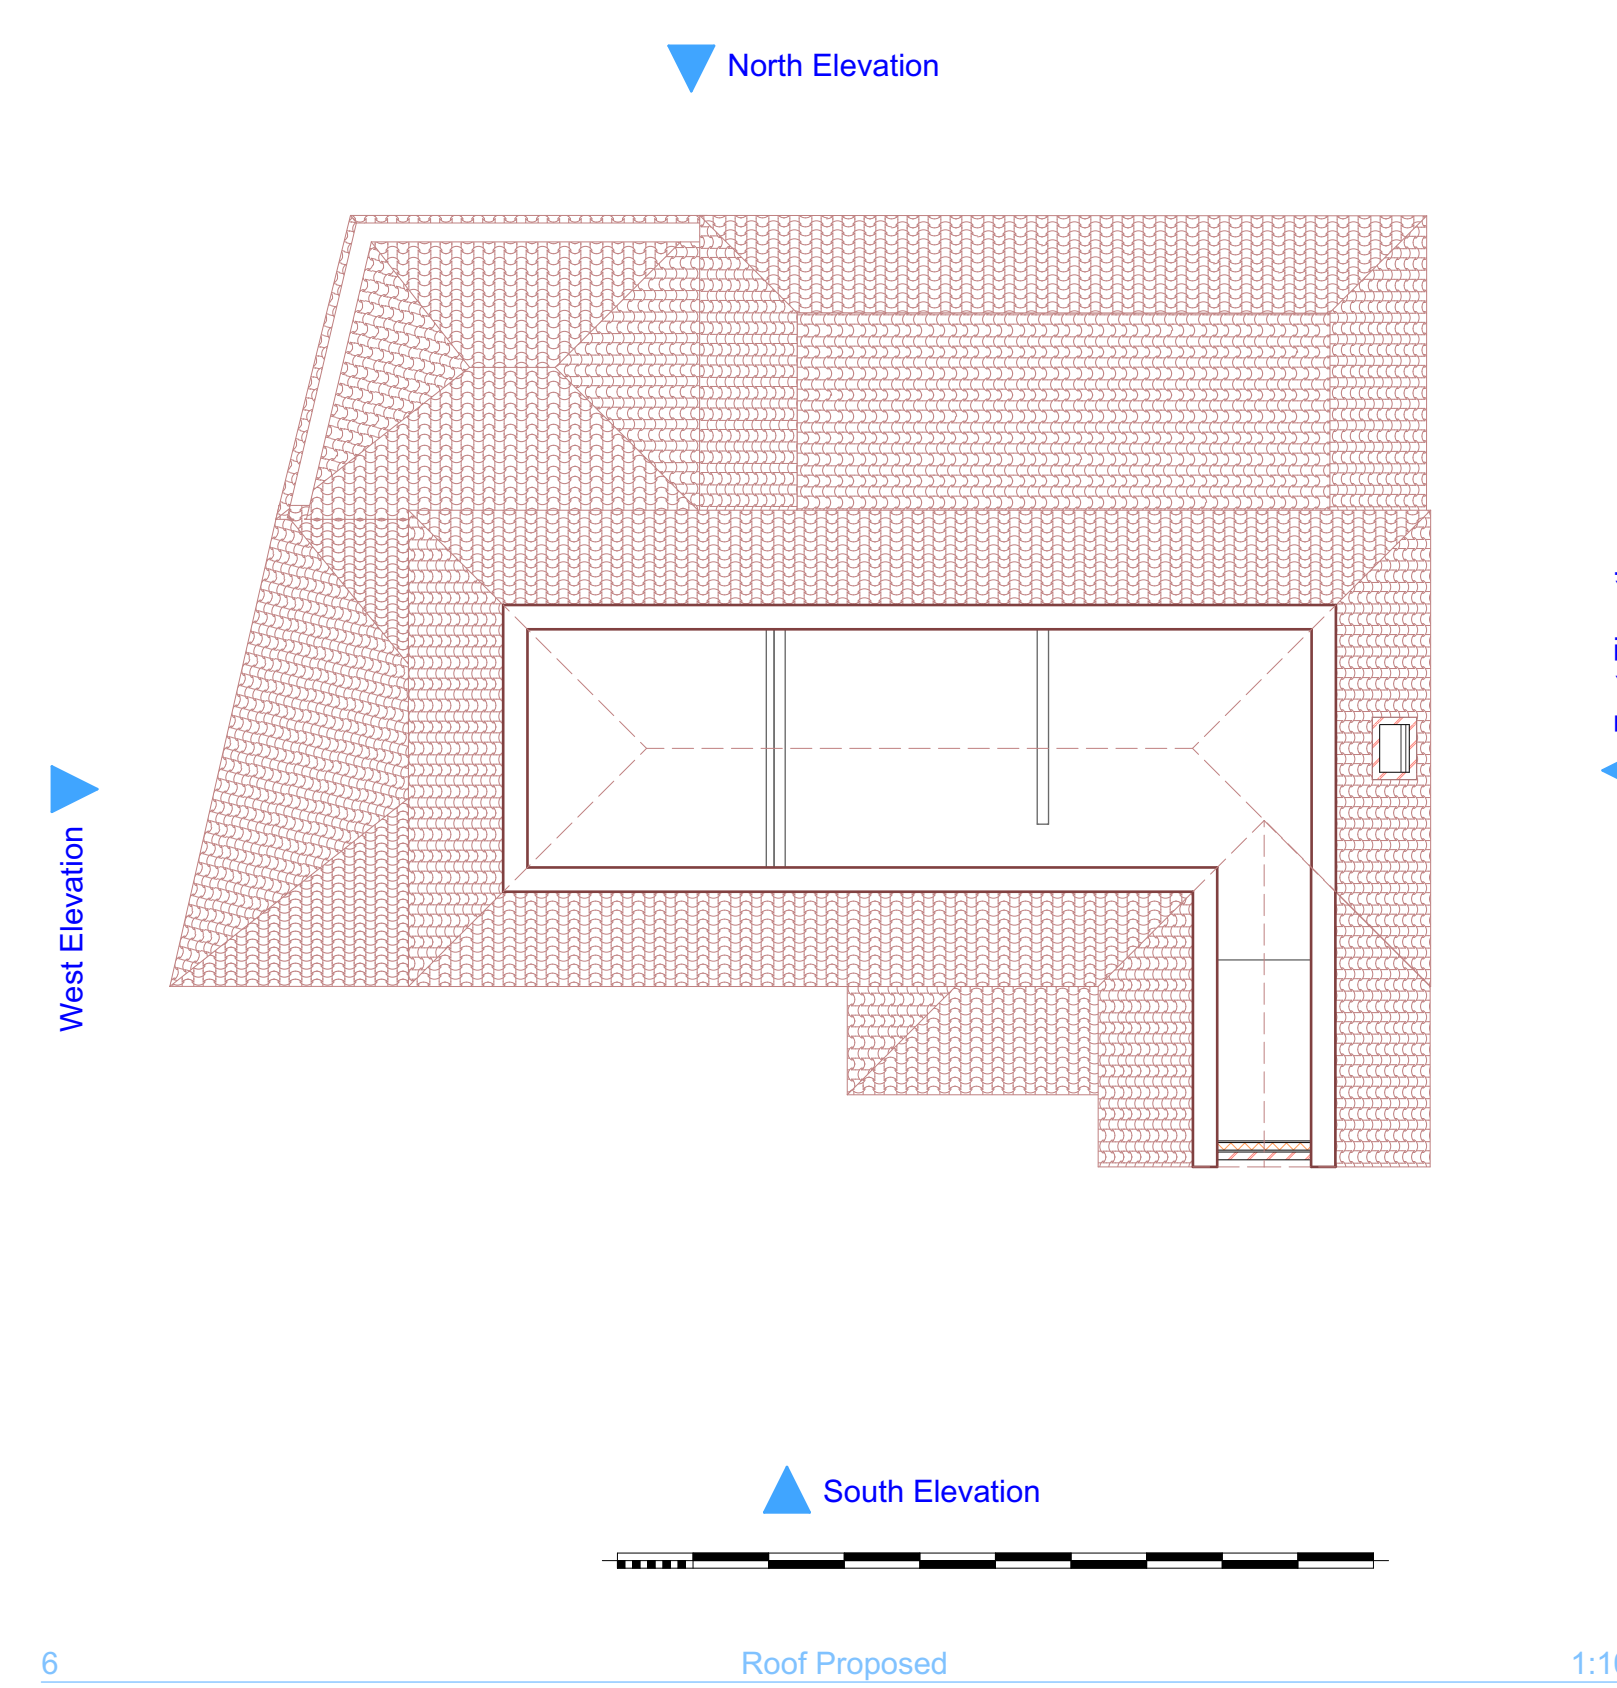
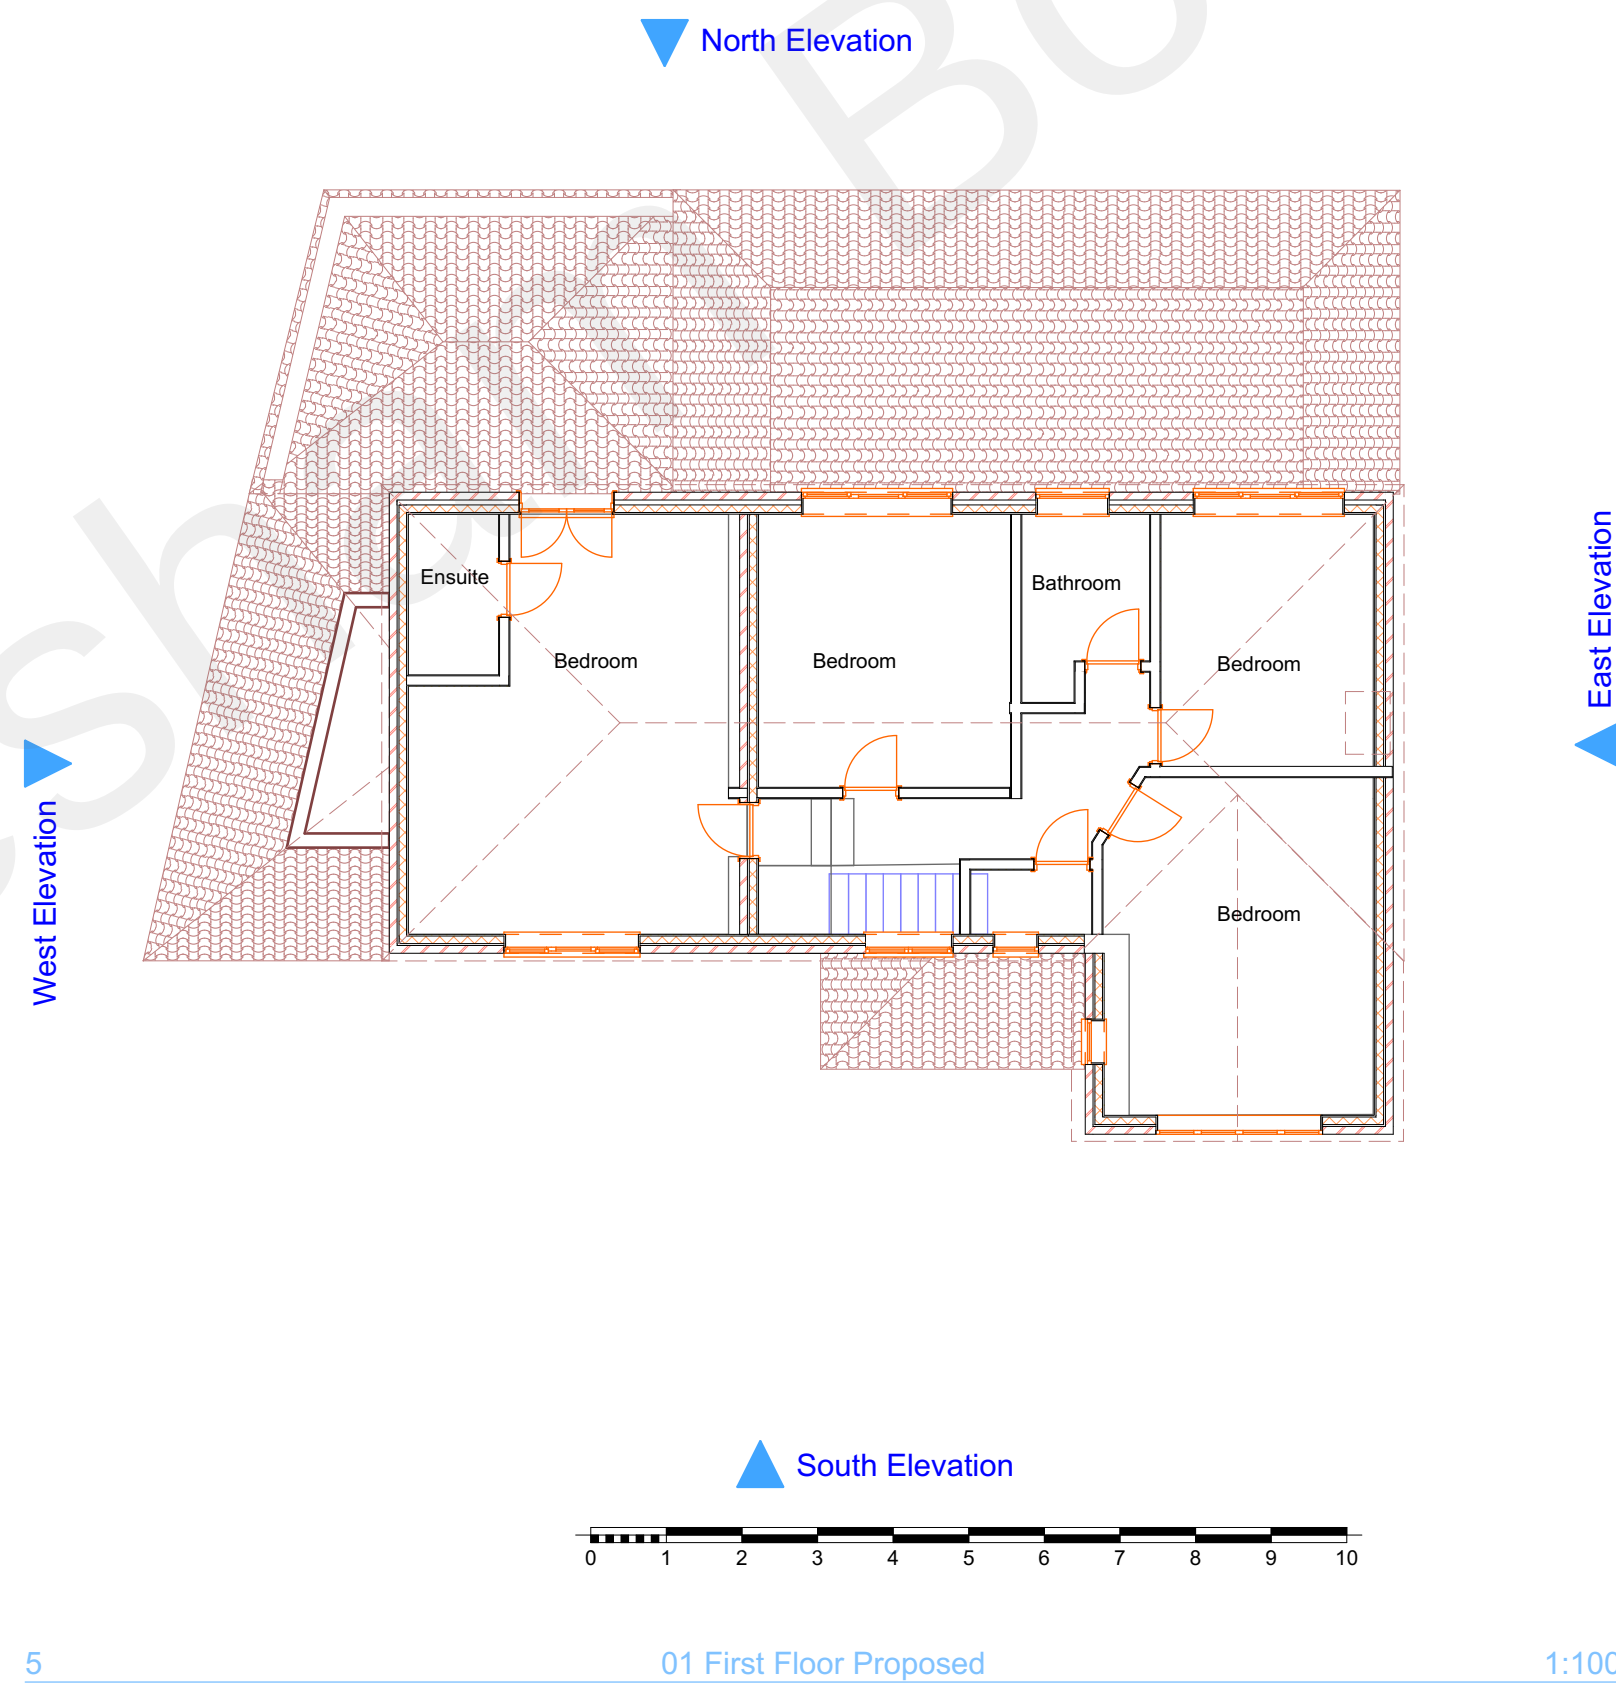
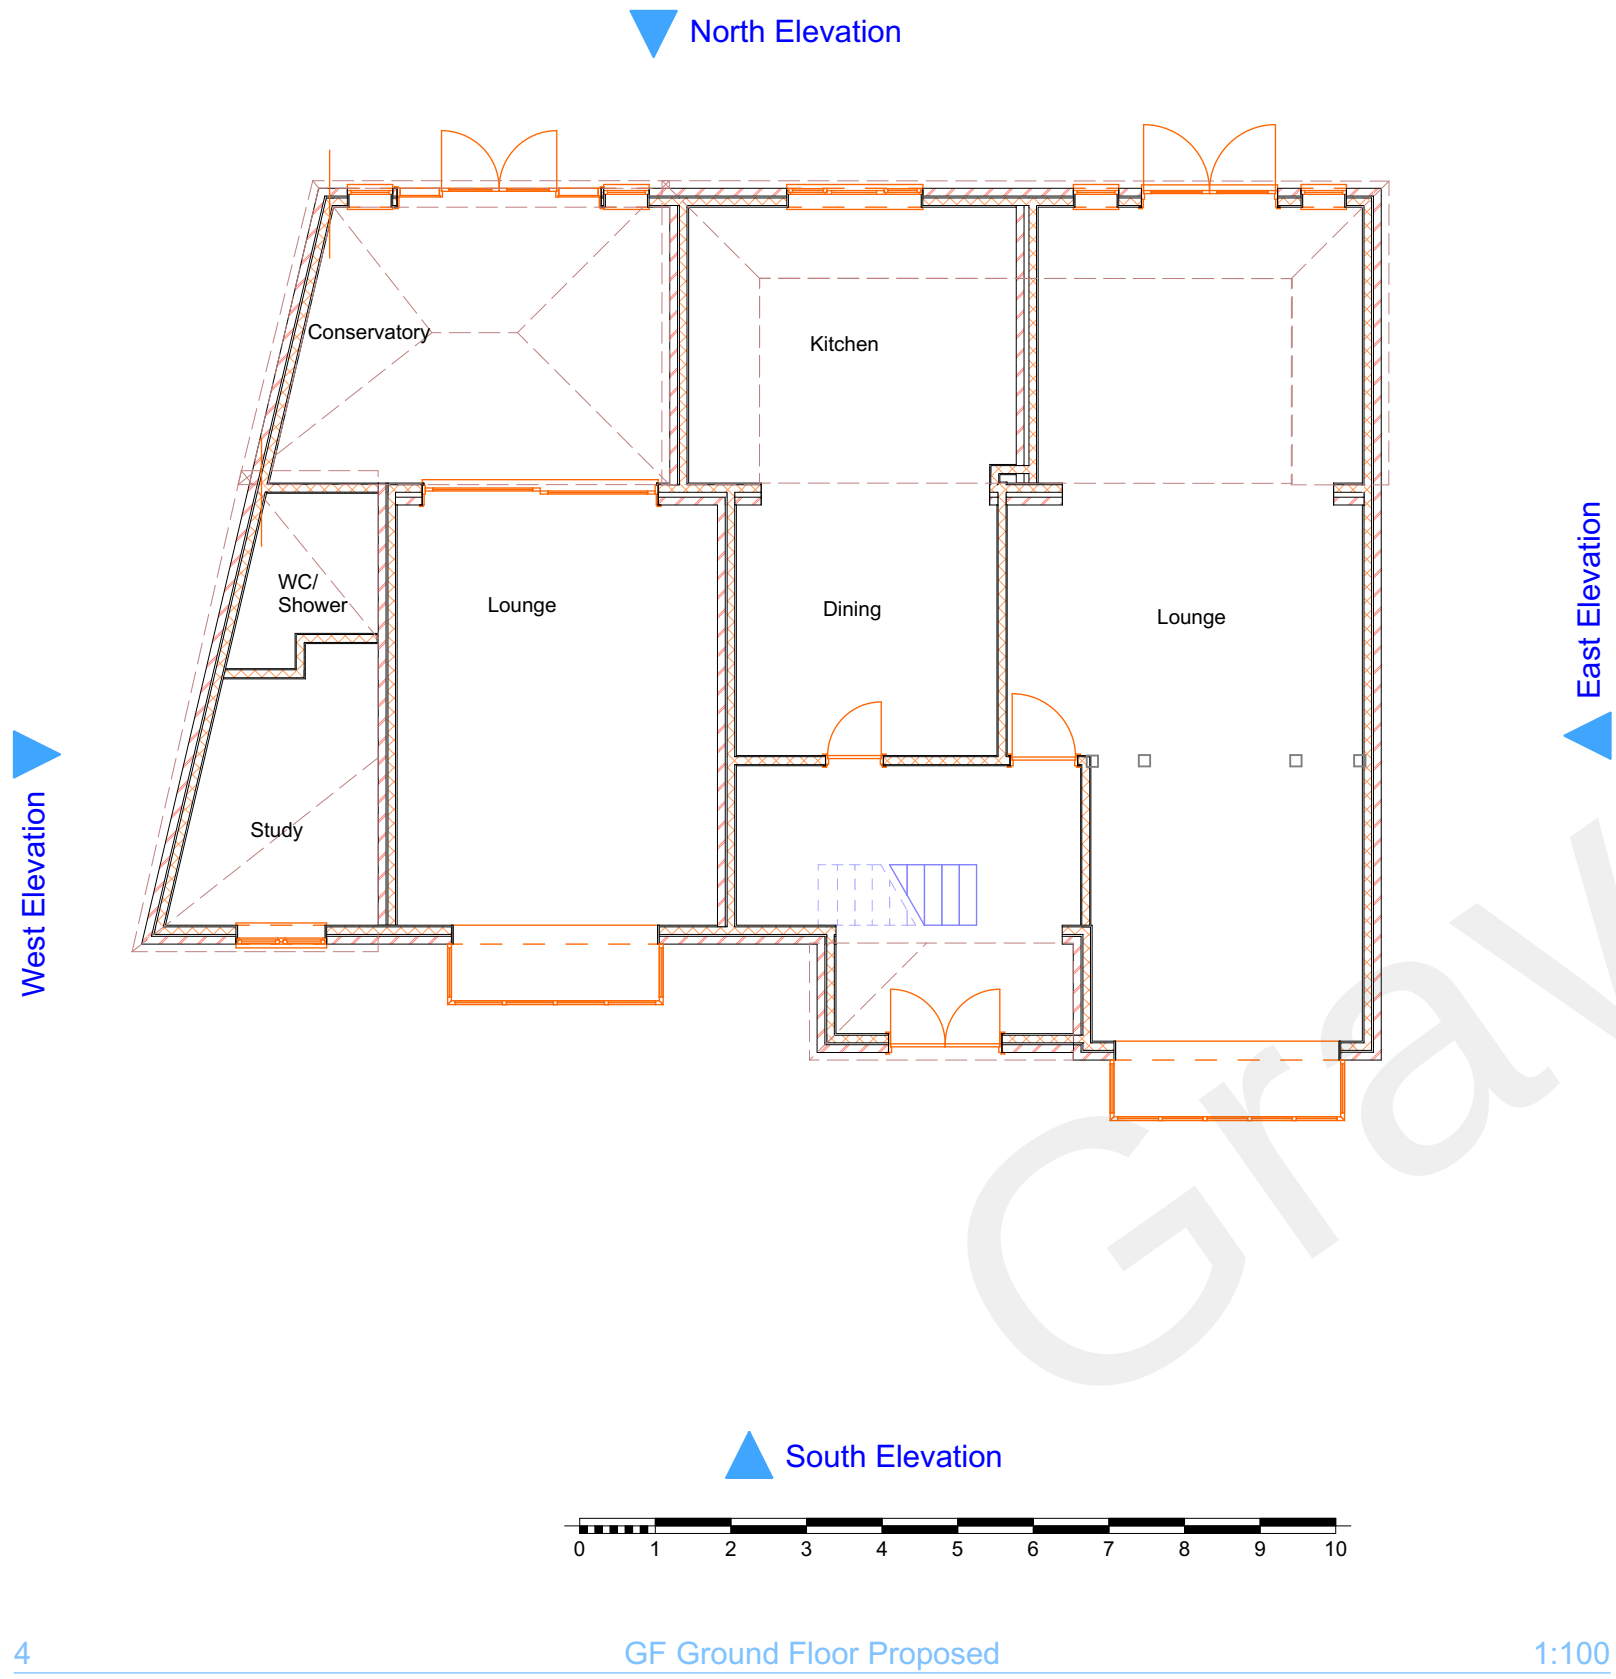
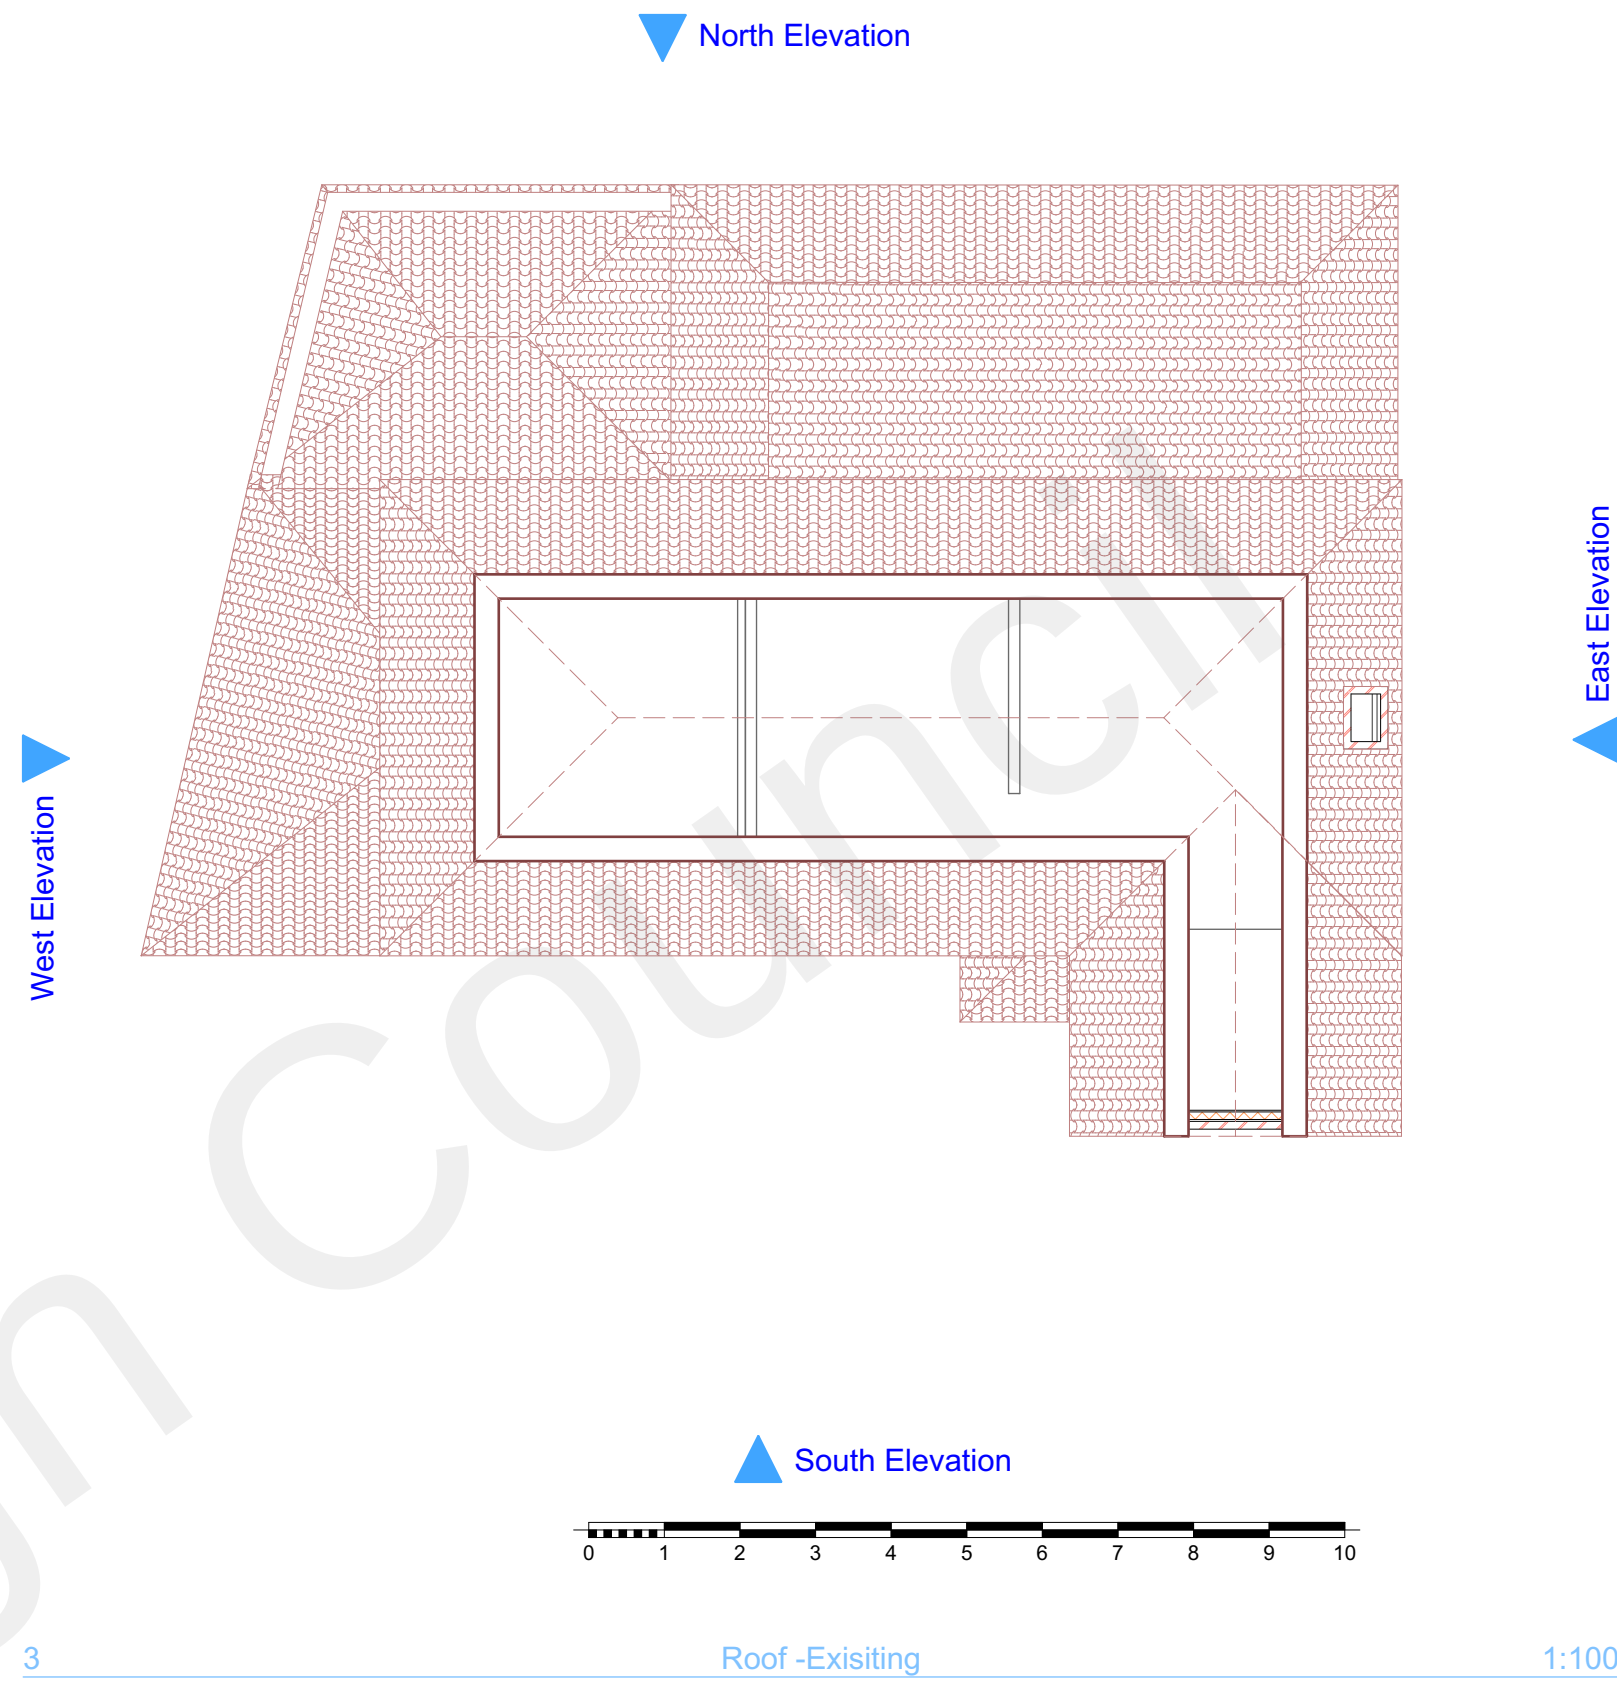
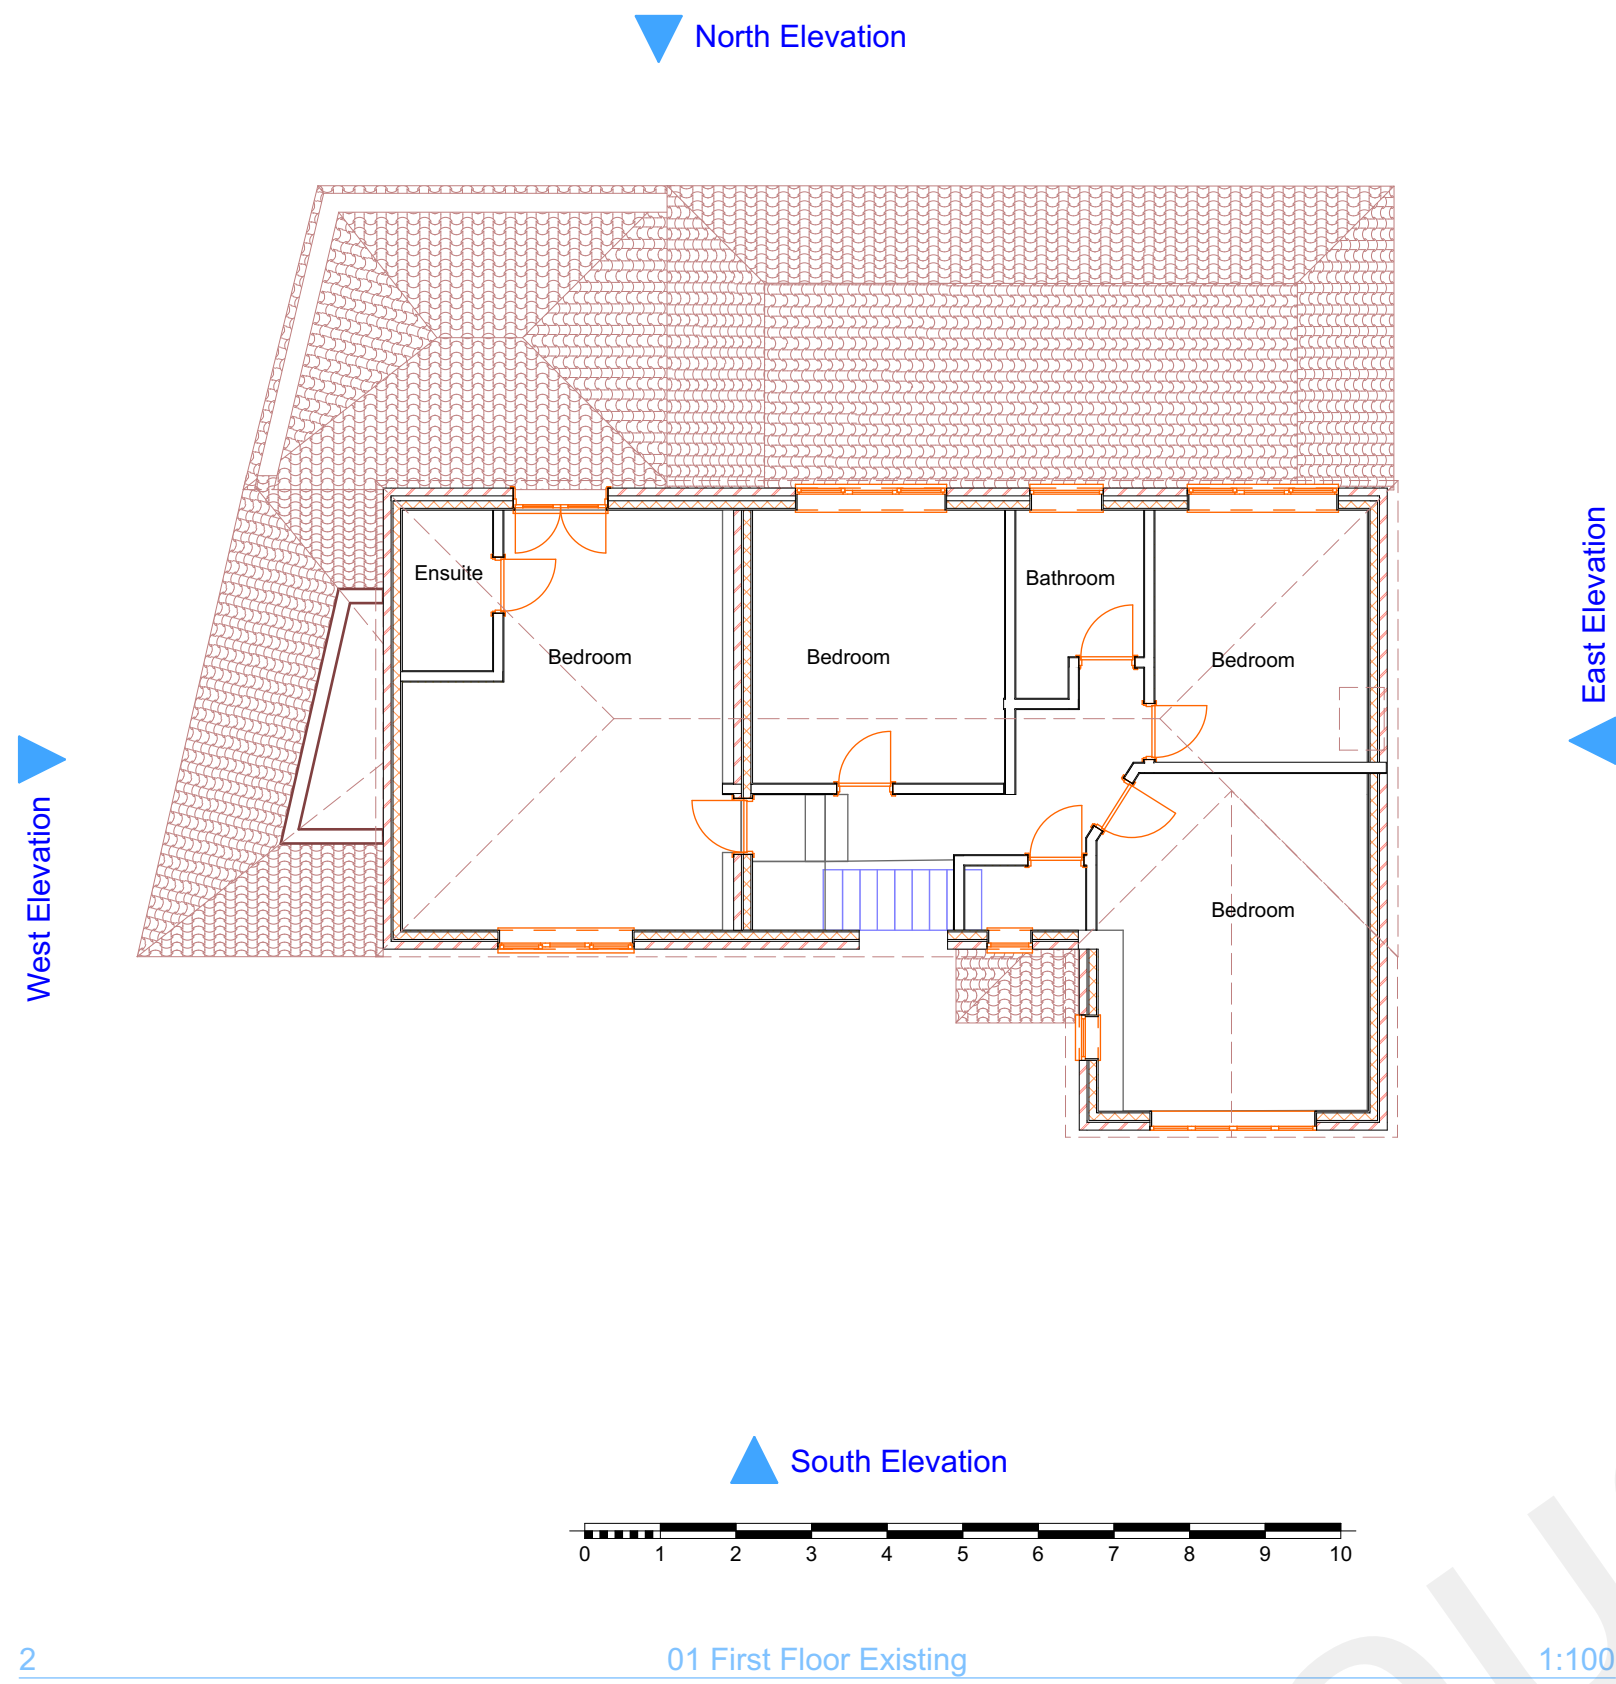


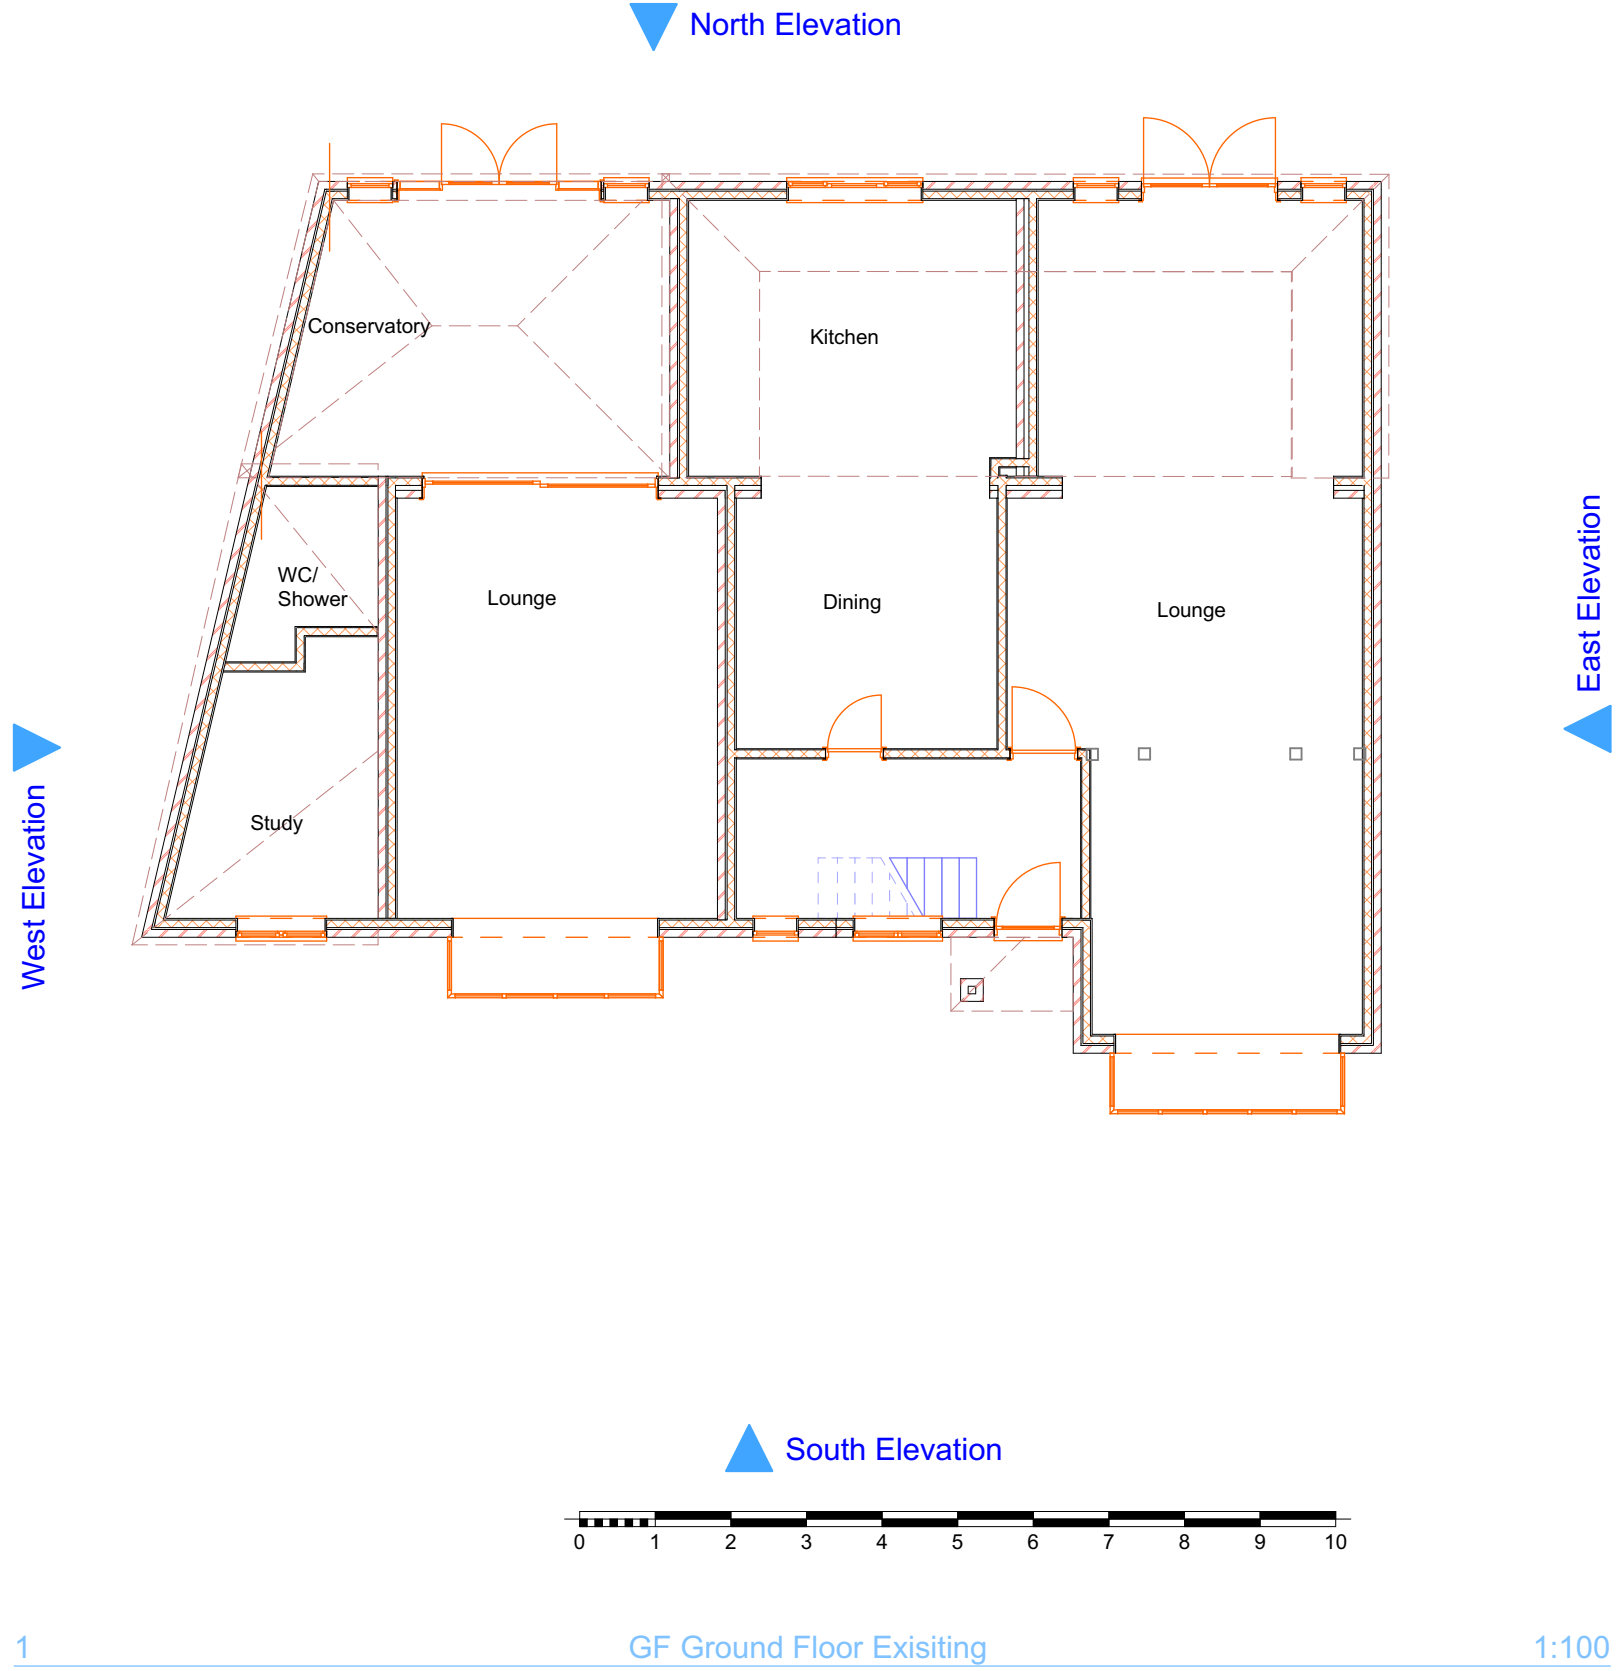

ARCHITECHNOLOGY.
DESIGN

This document and its design content is copyright ©. It shall be read in conjunction with all other associated project information including models, specifications, schedules and related consultants documents. Do not scale from documents. All dimensions to be checked on site. Immediately report any discrepancies, errors or omissions on this document to the Originator. If in doubt ASK.

	Scales @ A1	Date
	1:100	2022-05-11

Client Approval
A - Approved
B - Approved with Comments
C - Do Not Use

Layout Title
Plans - Floorplans

Architecttechnology.design	www.architecttechnology.design
179 Edwin Road Rainham, Kent ME8 0AH	Tel: 07957 350204
	info@architecttechnology.design

Project
71 Lennox road - Parm - DA11 0ES

status
Planning Application - Porch

Site Address
71 Lennox Road Gravesend Kent DA11 0ES

Drawing Number
project originator zone level type role number rev

Layout ID	02.1
-----------	------